




This drawing is to be read in conjunction with all relevant Architect, consultants' and specialists' drawings and specifications. The Architect is to be notified of any discrepancies before proceeding. Do not scale from this drawing. All dimensions and levels are to be checked on site. This drawing is subject to copyright. All work carried out before Planning and Building Permission has been granted is at the contractor's risk.

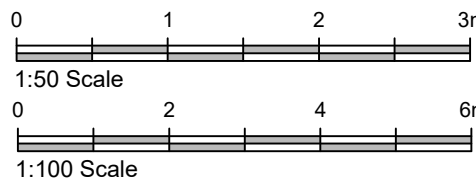


PROPOSED FRONT (NORTH WEST) ELEVATION
Scale 1:100

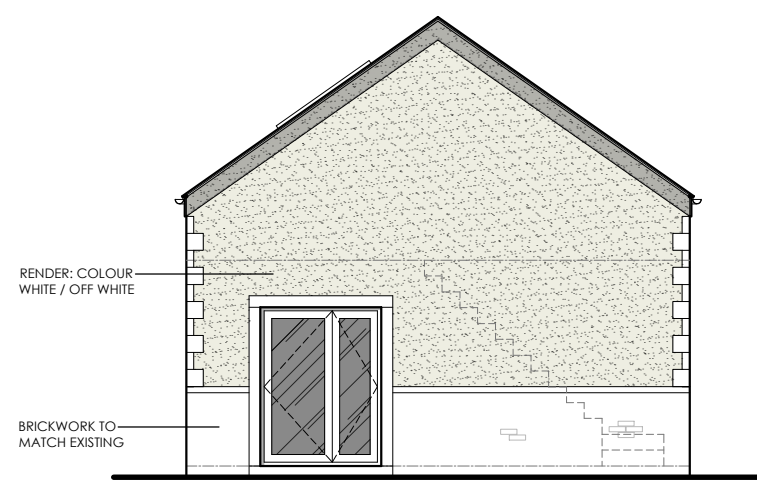


PROPOSED SIDE (SOUTH WEST) ELEVATION
Scale 1:100

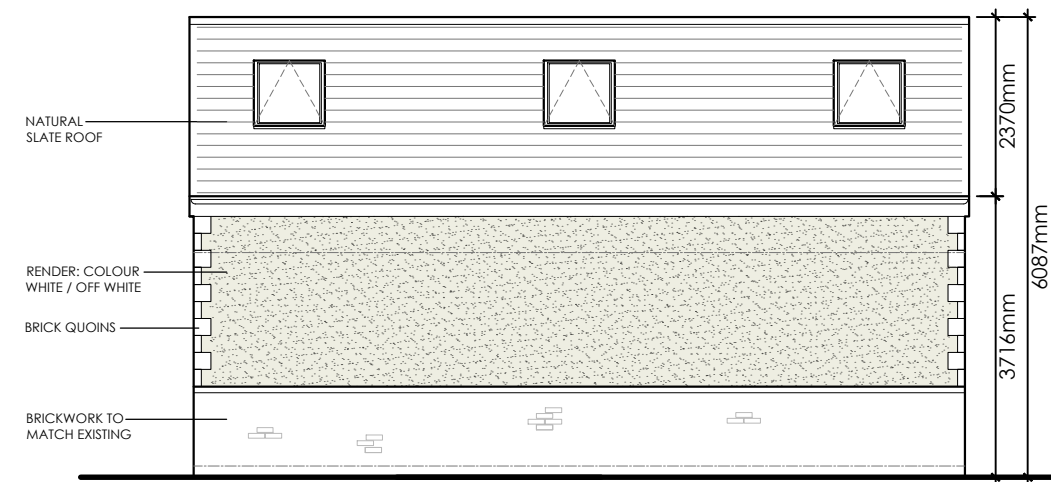


PROPOSED REAR (SOUTH EAST) ELEVATION
Scale 1:100

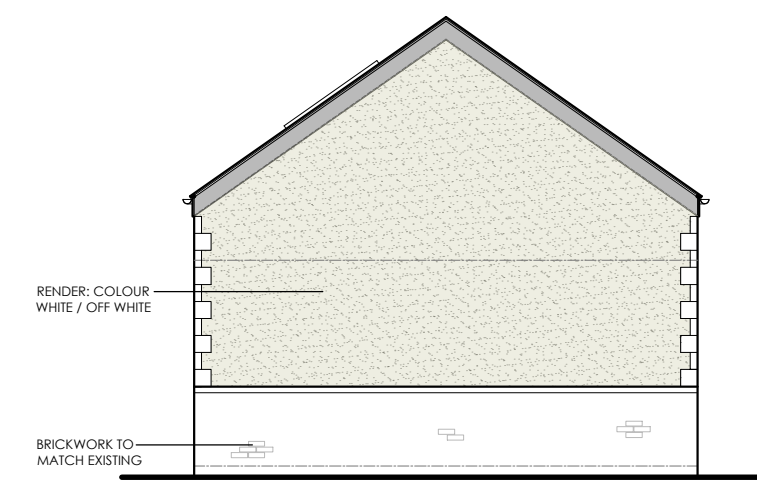


PROPOSED SIDE (NORTH EAST) ELEVATION
Scale 1:100

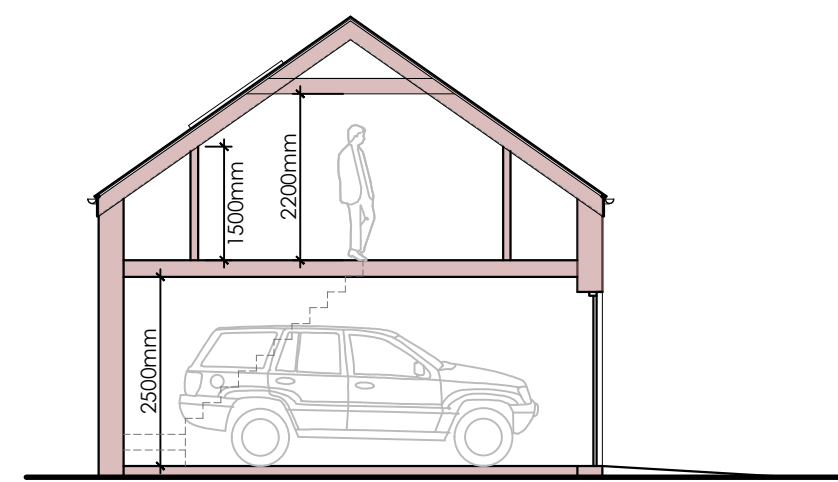

PROPOSED SECTION
Scale 1:100

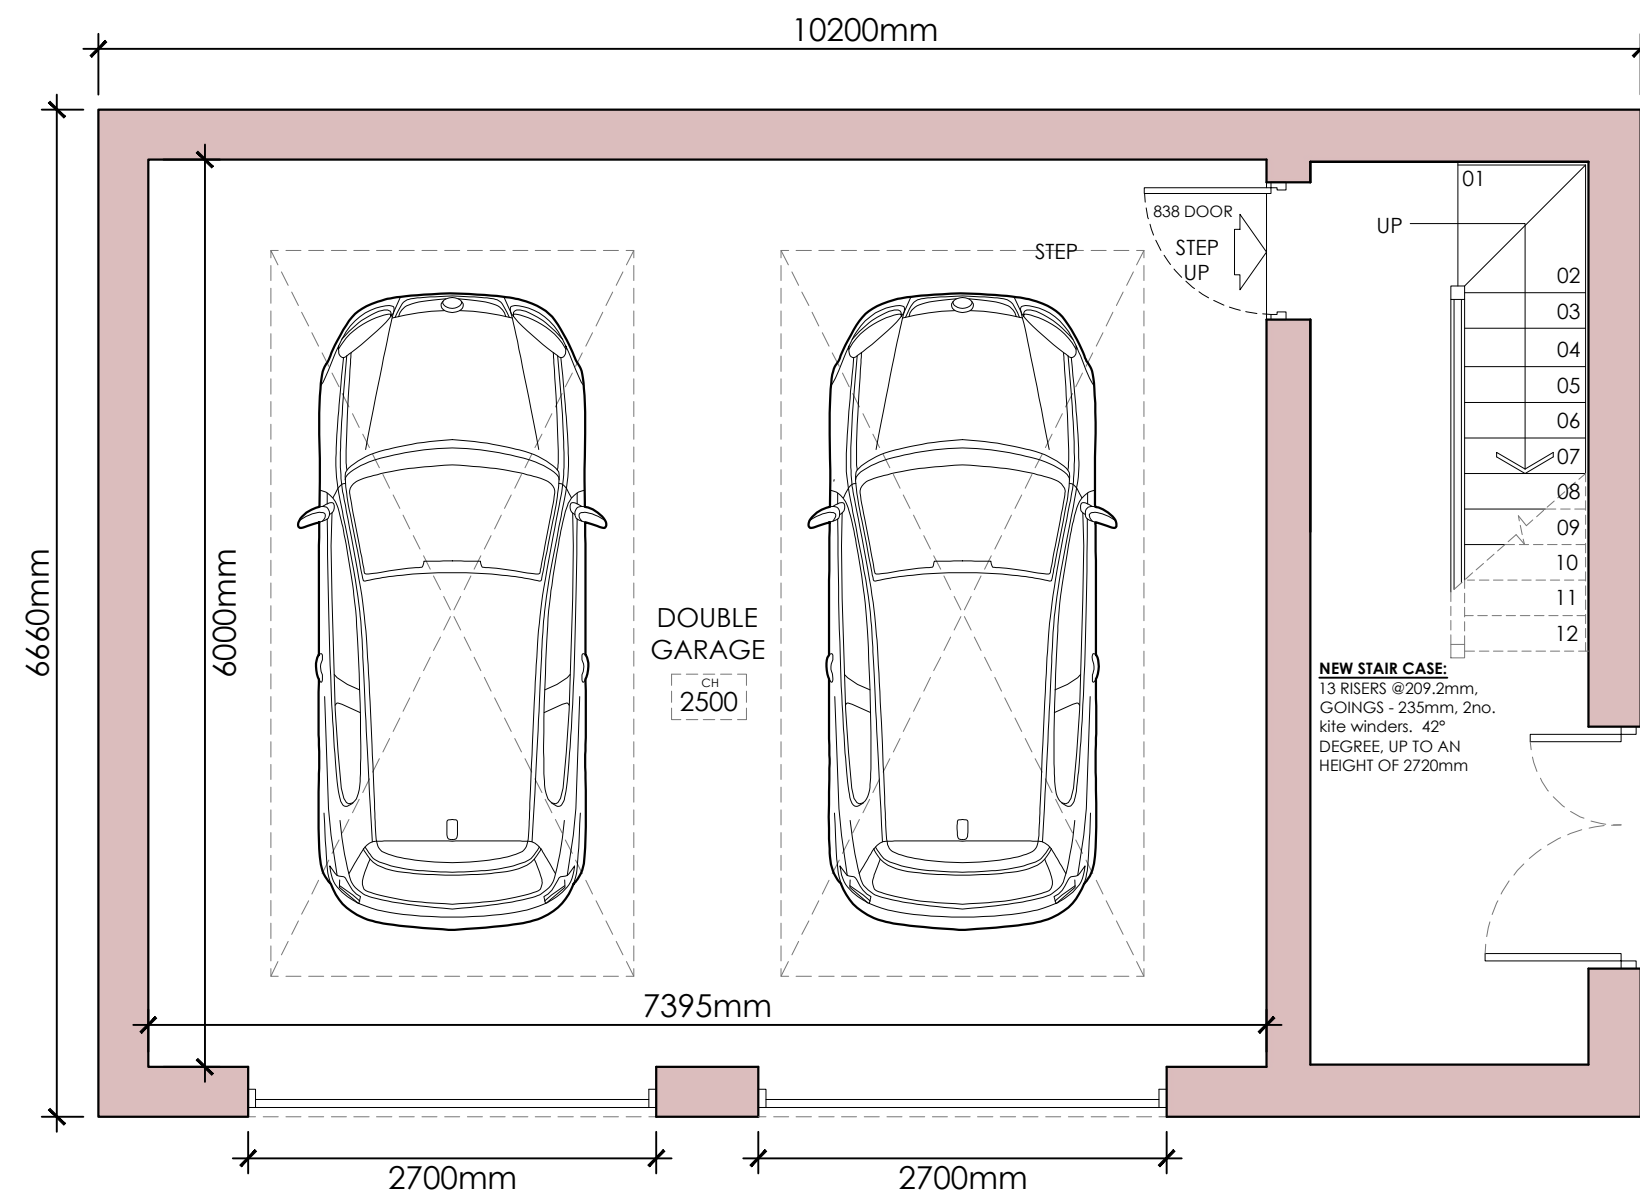

PROPOSED GROUND FLOOR PLAN
SCALE 1:50

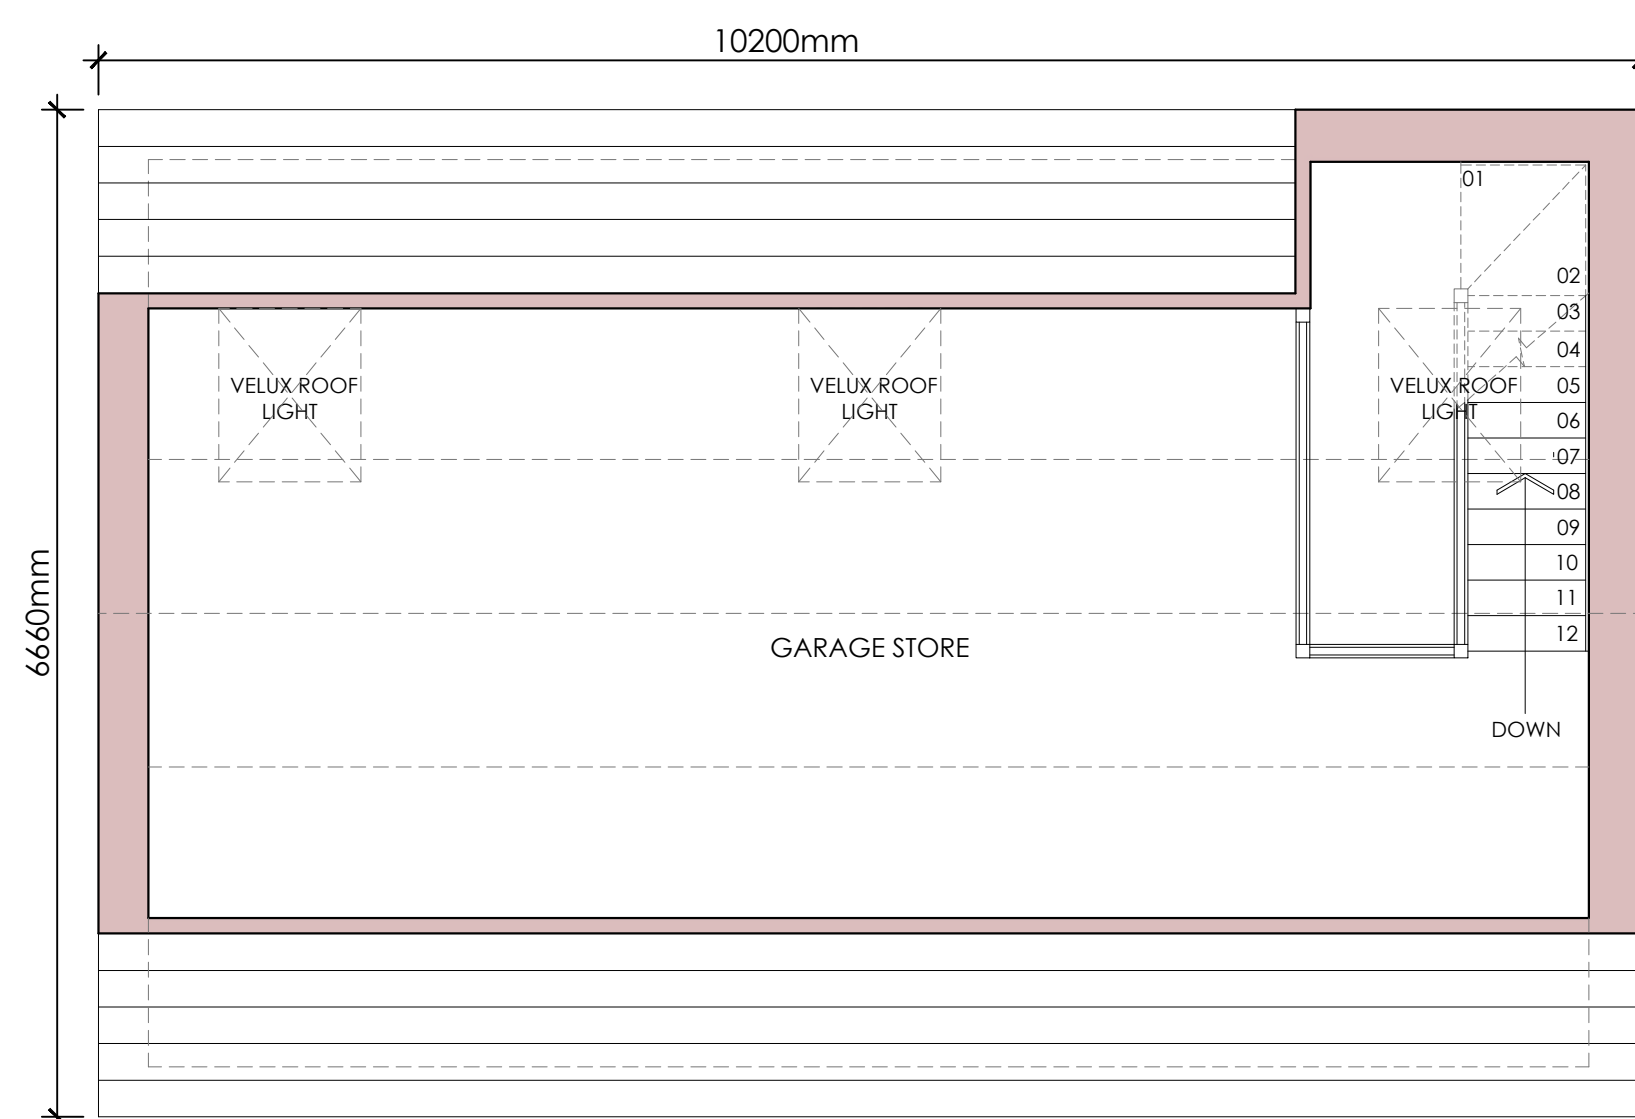

PROPOSED LOFT FLOOR PLAN
SCALE 1:50

B	MF	Amended following client comments	Sept 2026
A	MF	Garage footprint reduced following planning officer comments	Sept 2026

No.	By	Revision	Date
-----	----	----------	------

Client
Mr and Mrs Clarkson

Job Title
Proposed Rear / Side Extensions including associated Internal Alterations at:
The Pentre
Pendle Road
Clitheroe
BB7 1JQ

Drawing Title
Proposed Garage Floor Plans, Elevations and Section.

Scale	Date	Drawn
Various @A1	Sept 2026	Craig Harrison

spa
SUNDERLAND PEACOCK ARCHITECTS
SUNDERLAND PEACOCK & ASSOCIATES LTD.
HAZELMERE, PIMLICO ROAD, CLITHEROE
LANCASHIRE, BB7 2AG
T 01200 423178 F 01200 427328
E info@sunderlandpeacock.com
www.sunderlandpeacock.com



7336 -P07 B