


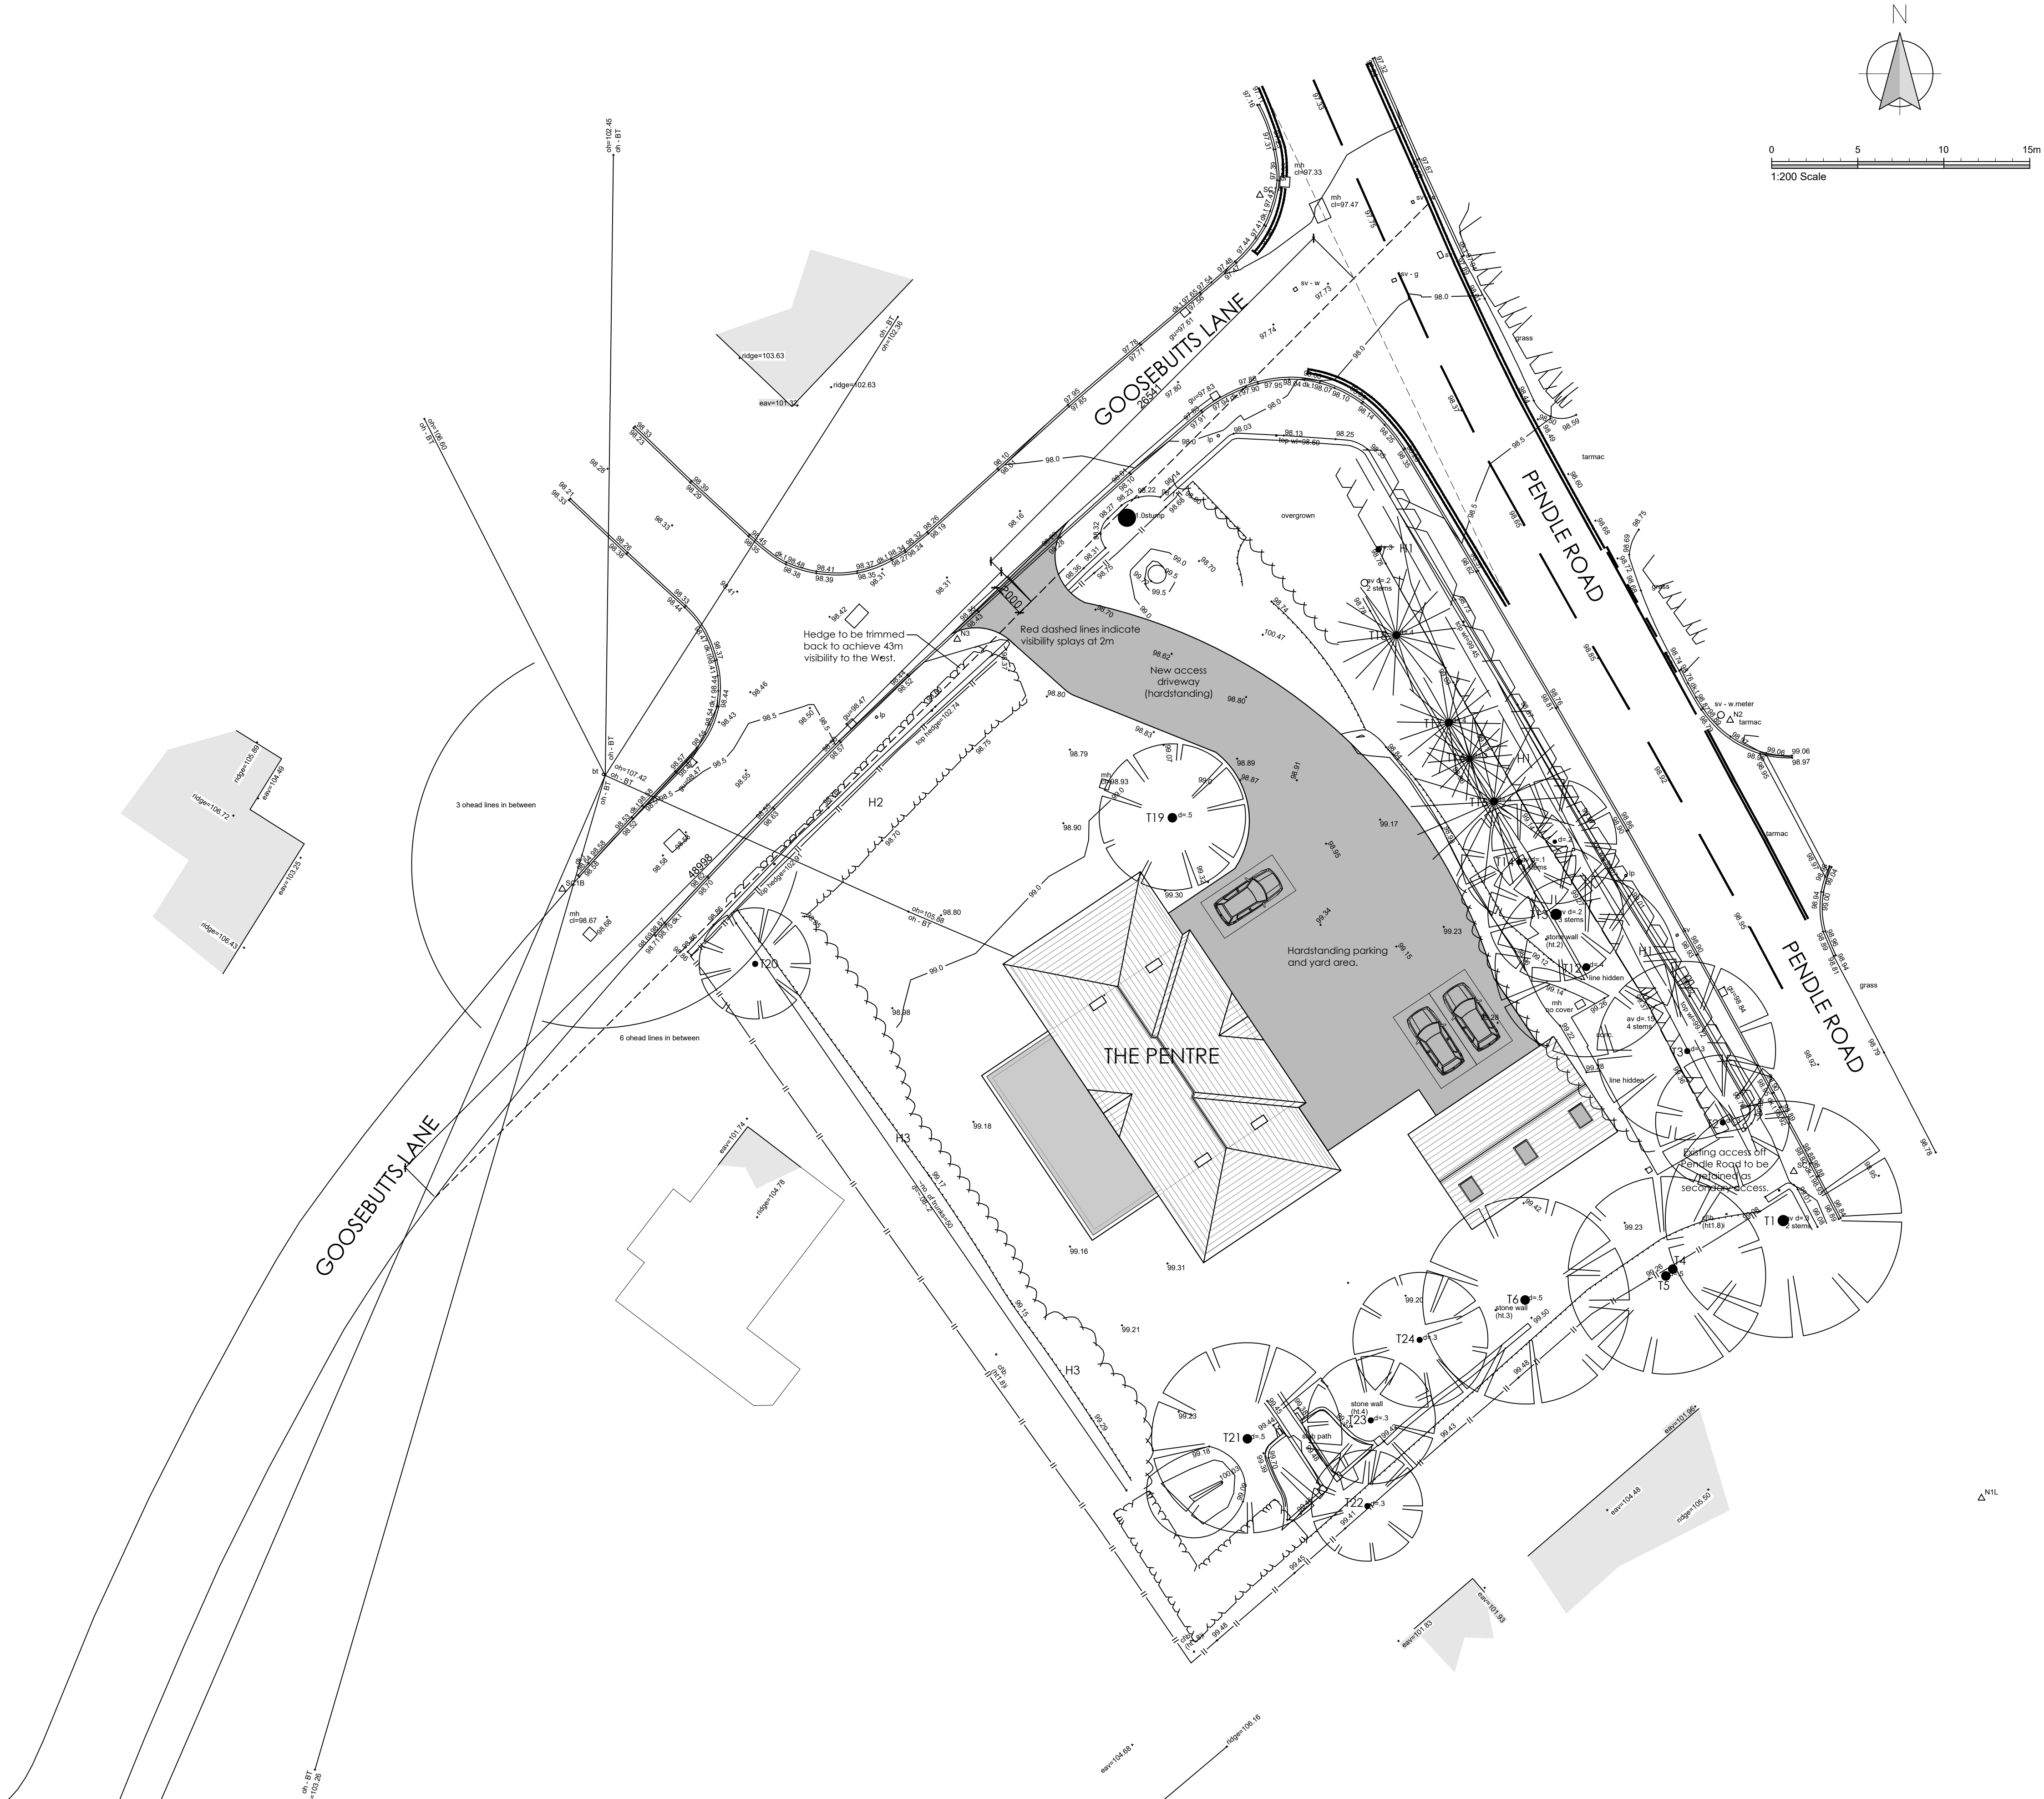

REVISIONS:

- Rev J:** Amended following client comments. Sept 2026
Rev H: Garage footprint reduced following planning officer comments. Sept 2026
Rev G: Garage separated from dwelling following Planning comments. 07.09.2026
Rev F: Visibility play reduced to 2m. 28.08.2026 J.C
Rev E: Tree references added, and trees removed as per Arboricultural impact assessment. 13.07.2026 CH
Rev D: Updated following Topo survey. 23.06.2026 Craig Harrison
Rev C: Revised scheme, attached garage, omit loft conversion, etc. 16.06.2026 Craig Harrison
Rev B: Updated following proposed extensions, and new access added. - 10.03.2026 - Craig Harrison
Rev A: Amended after Client comments. - 16.12.2025 - TDM

Client	Mr and Mrs Clarkson
Job Title	Proposed Rear / Side Extensions including associated Internal Alterations at: The Pentre Pendle Road Clitheroe BB7 1JQ

Drawing Title	Proposed Site Plan
Scale	1:200 @A1
Date	JUNE 2026
Drawn	Craig Harrison

spa
SUNDERLAND PEACOCK ARCHITECTS

SUNDERLAND PEACOCK & ASSOCIATES LTD.
HAZELMERE, PINLICO ROAD, CLITHEROE
LANCASHIRE, BB7 2AG
T 01200 423178 F 01200 427328
E info@sunderlandpeacock.com
www.sunderlandpeacock.com



7336 -S02 J