



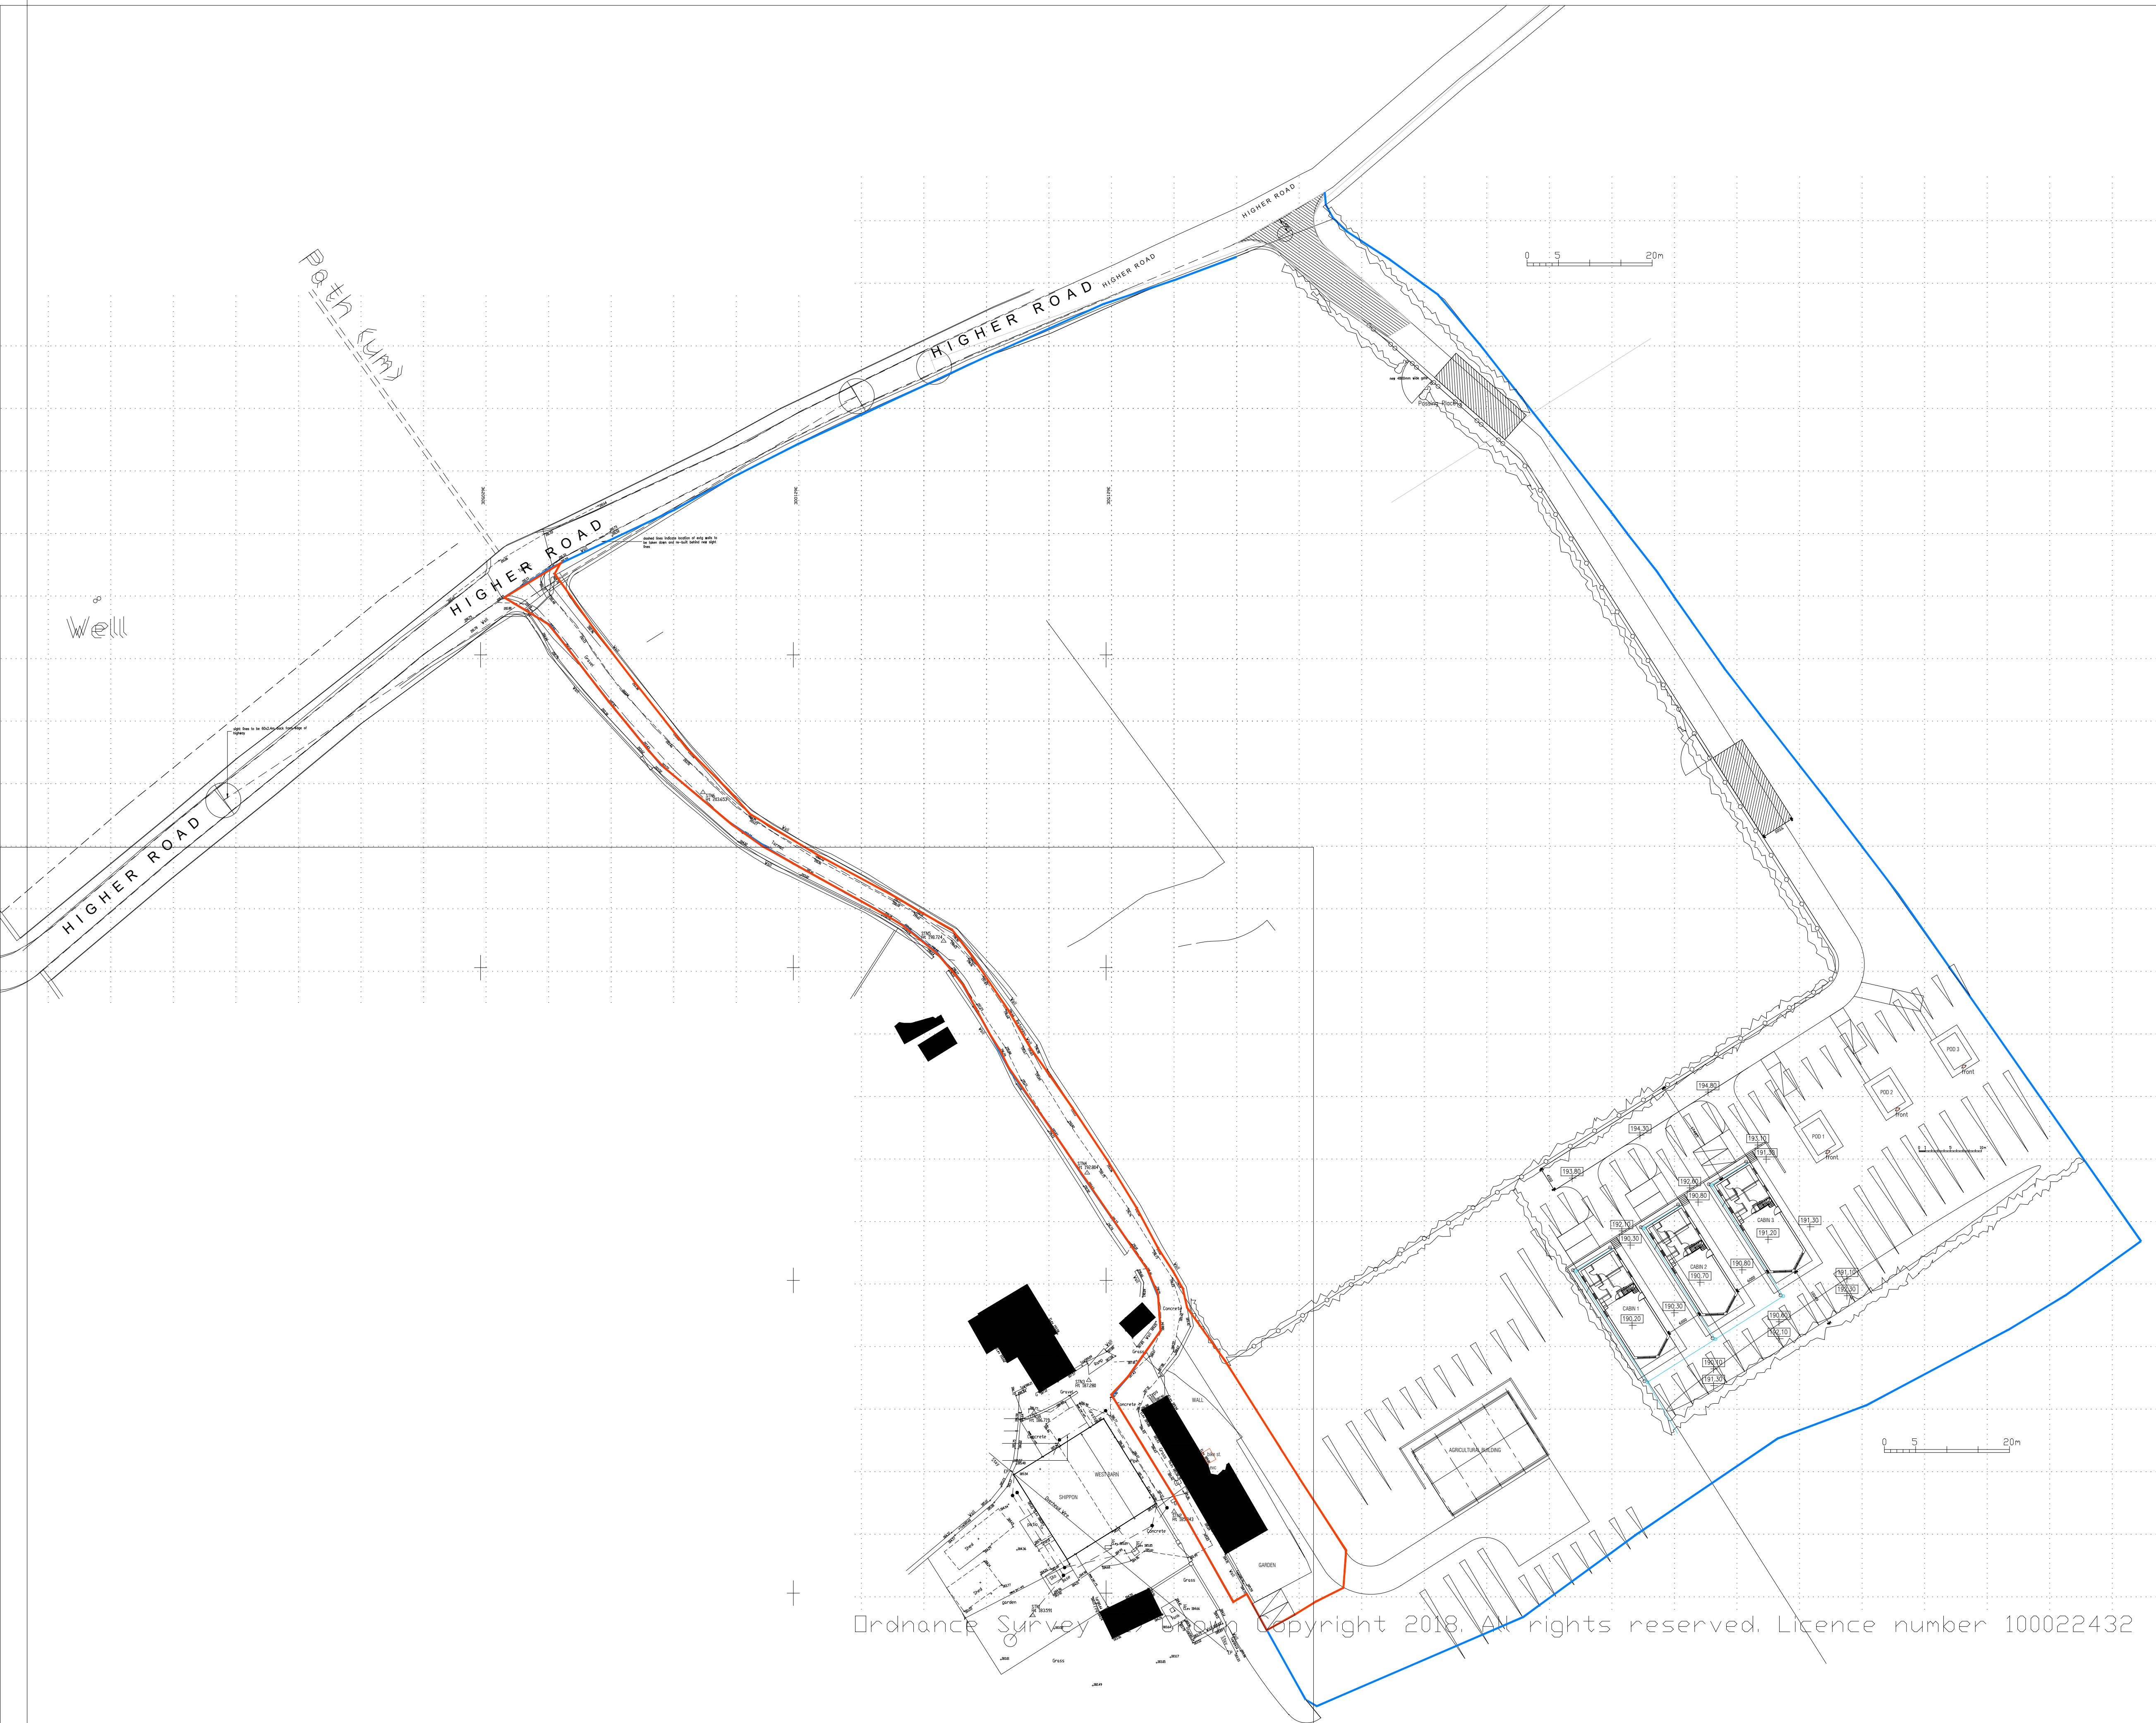

NOTES  
THIS DRAWING IS TO BE READ IN CONJUNCTION WITH ALL OTHER DRAWINGS FOR THIS PROJECT.  
ALL LEVELS AND DIMENSIONS ARE TO BE CHECKED ON SITE BY THE CONTRACTOR PRIOR TO  
PLACING ORDERS OR COMMENCING ANY OF THE RELEVANT WORKS.  
ALL DIMENSIONS ARE IN MILLIMETRES UNLESS STATED OTHERWISE.  
ANY DISCREPANCIES BETWEEN THE INFORMATION SHOWN ON THE PLAN AND THAT FOUND ON  
SITE ARE TO BE REPORTED TO THE DESIGNER IMMEDIATELY.

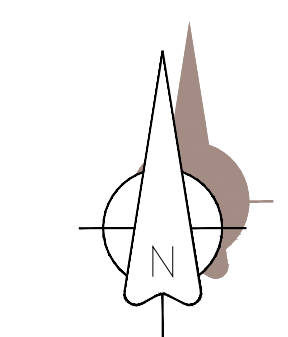

- C 29.09.26 Garden added and parking and bike store for planner
- B 30.04.21 Road name increased for Planner
- A 29.04.21 Red and blue edge amended for Planner

Rev. Date Description  
**A.L.H. Design Services**  
Barley Cottage, Brewery Street, Longridge, Lancs  
PR3 3NB. Tel & Fax : (01772) 785719

Client  
Mrs L Degnen,  
Brows Barn East,  
Higher Road,  
Longridge  
Nr Preston, Lancs, PR3 2YX

CHANGE OF USE OF EAST BARN  
TO MIXED USE OF  
RESIDENTIAL/BUSINESS UNIT

Drawing Title  
**PROPOSED SITE PLAN**

|                   |        |                |         |
|-------------------|--------|----------------|---------|
| Job/Scheme Number |        | Drawing Number |         |
| 0803/93           |        | Drawing No 04C |         |
| Scale             | Date   | Drawn          | Checked |
| 1/500th           | June26 | a.t.l-h.       |         |