


© This drawing, its contents, and all information contained therein is protected by copyright to Welsh Oak Frame Ltd. Its not to be used by third parties without written consent from Welsh Oak Frame Ltd. These drawings are for planning only and should not be scaled from or used for any other purpose.

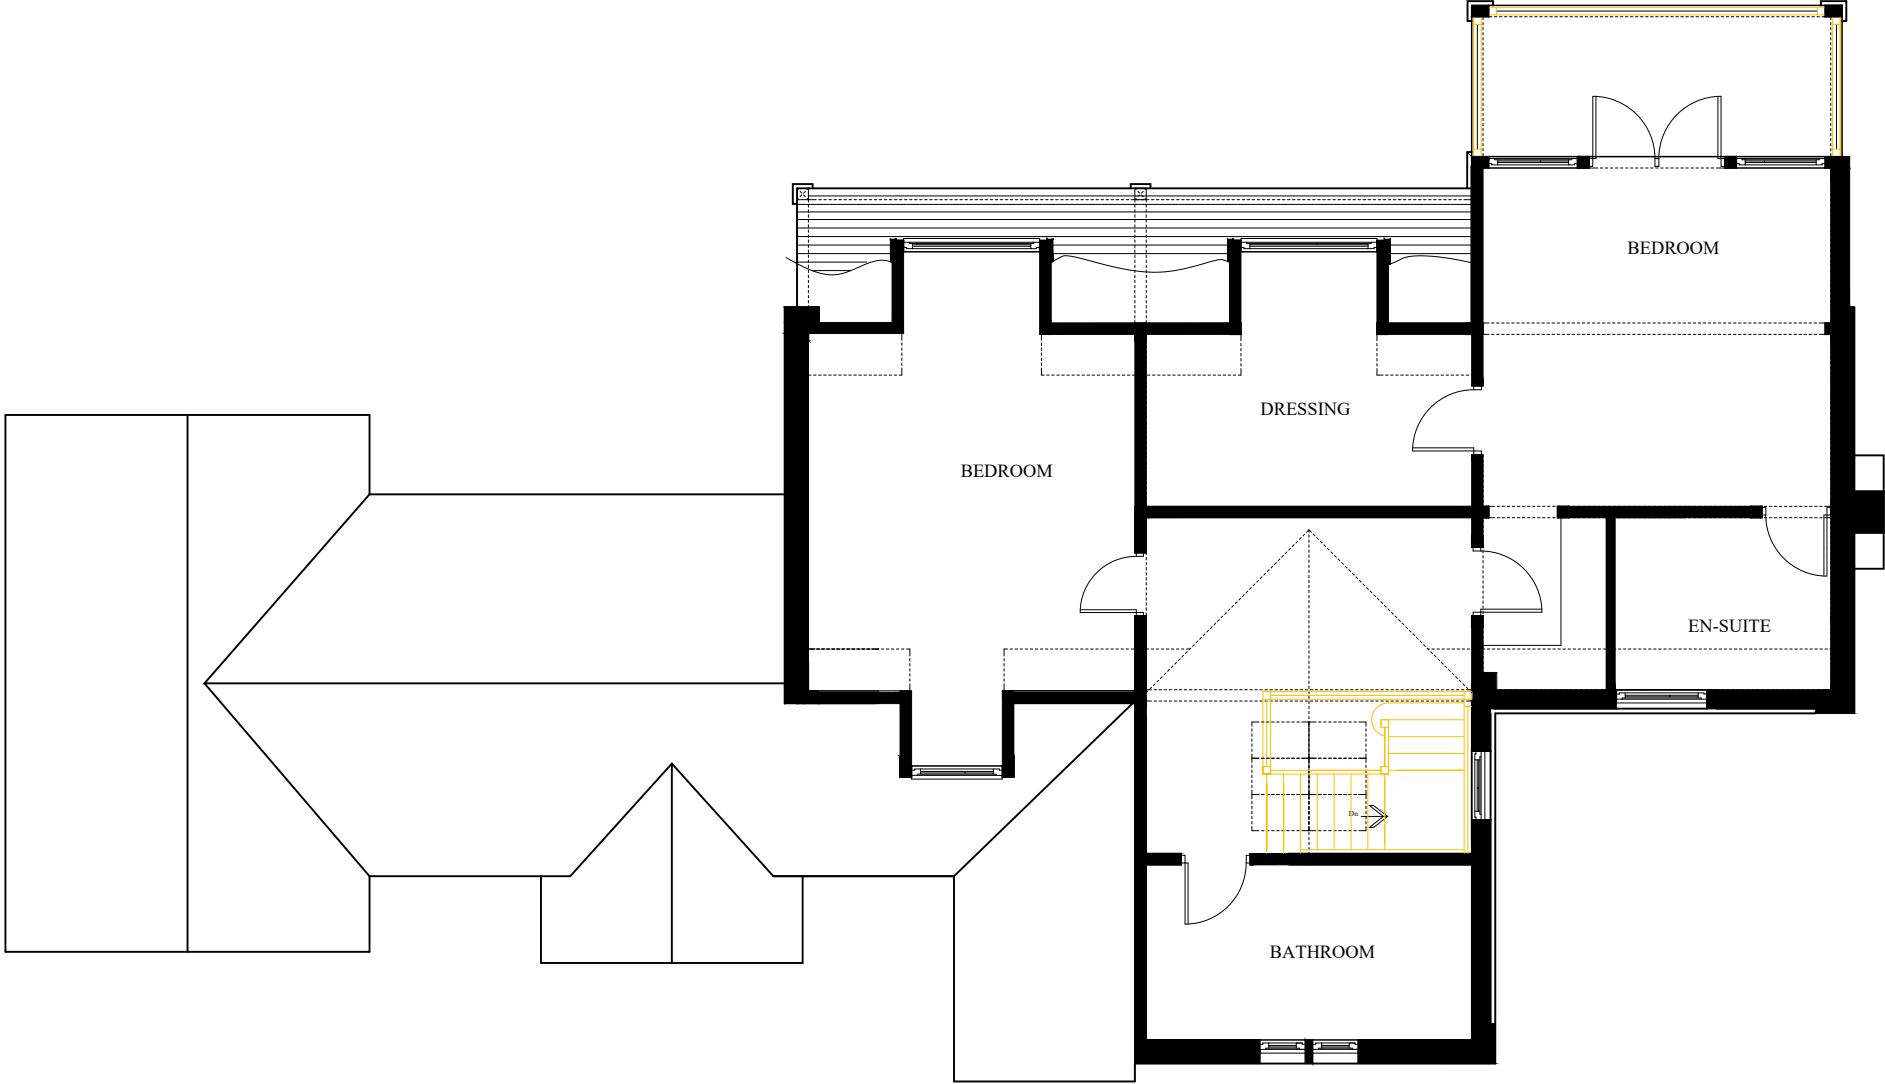

Existing First Floor Plan



Belmont Yard, Station Rd,
Caersws, Powys. SY17 5EQ
Phone 01686 688000
Email info@welshoakframe.com

Project Title:
Higher Elker Lodge, Whalley Road,
Billington, Clitheroe, Lancashire. BB7
9HY.

Drawing Title:
Existing First Floor Plan

Client:
Mr & Mrs Jordan

Scale: 1:100 @ A3 Date: July.26 Drawn by: IMG

Job No: W260205 Drawing No: SK02 Rev: -

