



© This drawing, its contents, and all information contained therein is protected by copyright to Welsh Oak Frame Ltd. Its not to be used by third parties without written consent from Welsh Oak Frame Ltd. These drawings are for planning only and should not be scaled from or used for any other purpose.

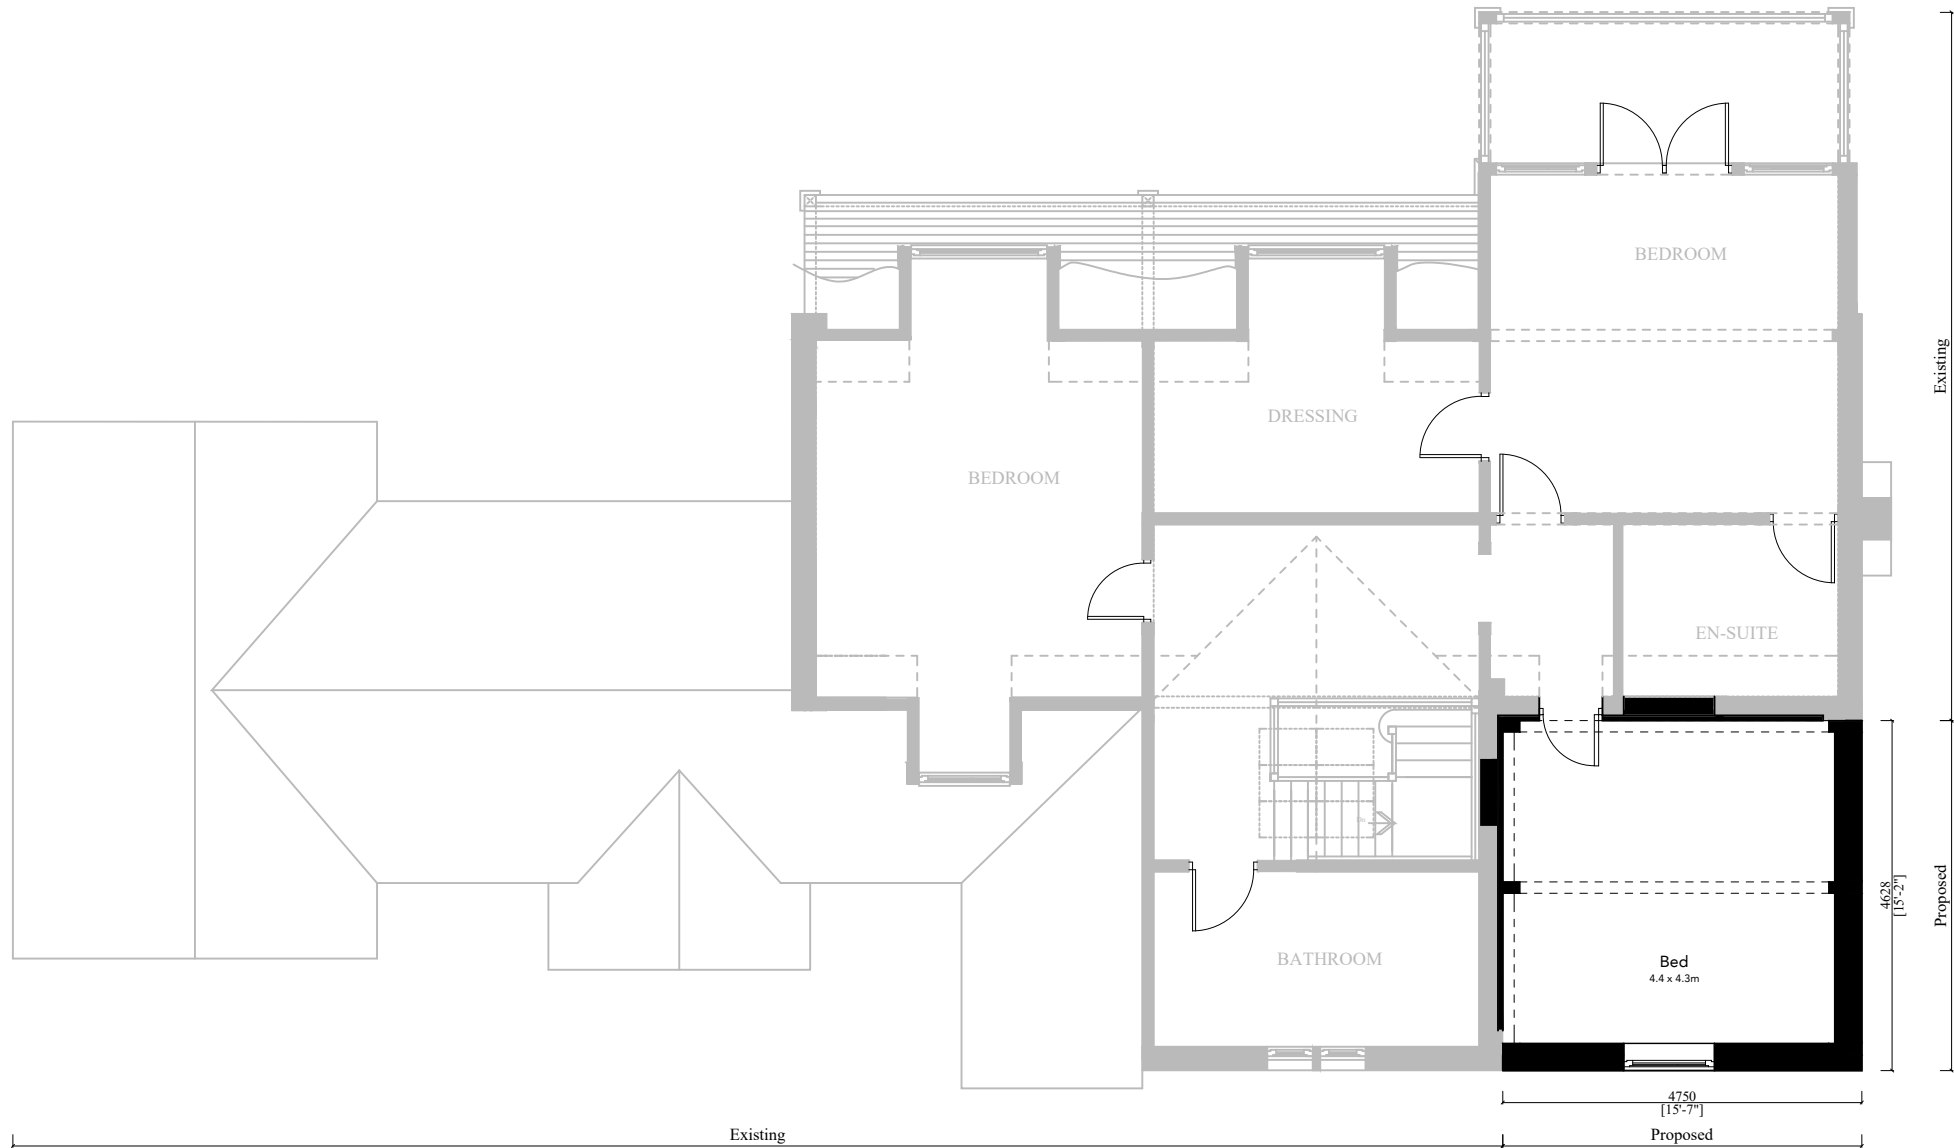

Proposed First Floor Plan
22 sqm

 

Belmont Yard, Station Rd,
Caersws, Powys. SY17 5EQ
Phone 01686 688000
Email info@welshoakframe.com

Project Title:
Higher Elker Lodge, Whalley Road,
Billington, Clitheroe, Lancashire. BB7
9HY.

Drawing Title:
Proposed First Floor Plan

Client:
Mr & Mrs Jordan

Scale: 1:100 @ A3	Date: July.26	Drawn by: IMG
----------------------	------------------	------------------

Job No: W260205	Drawing No: SK06	Rev: -
--------------------	---------------------	-----------