
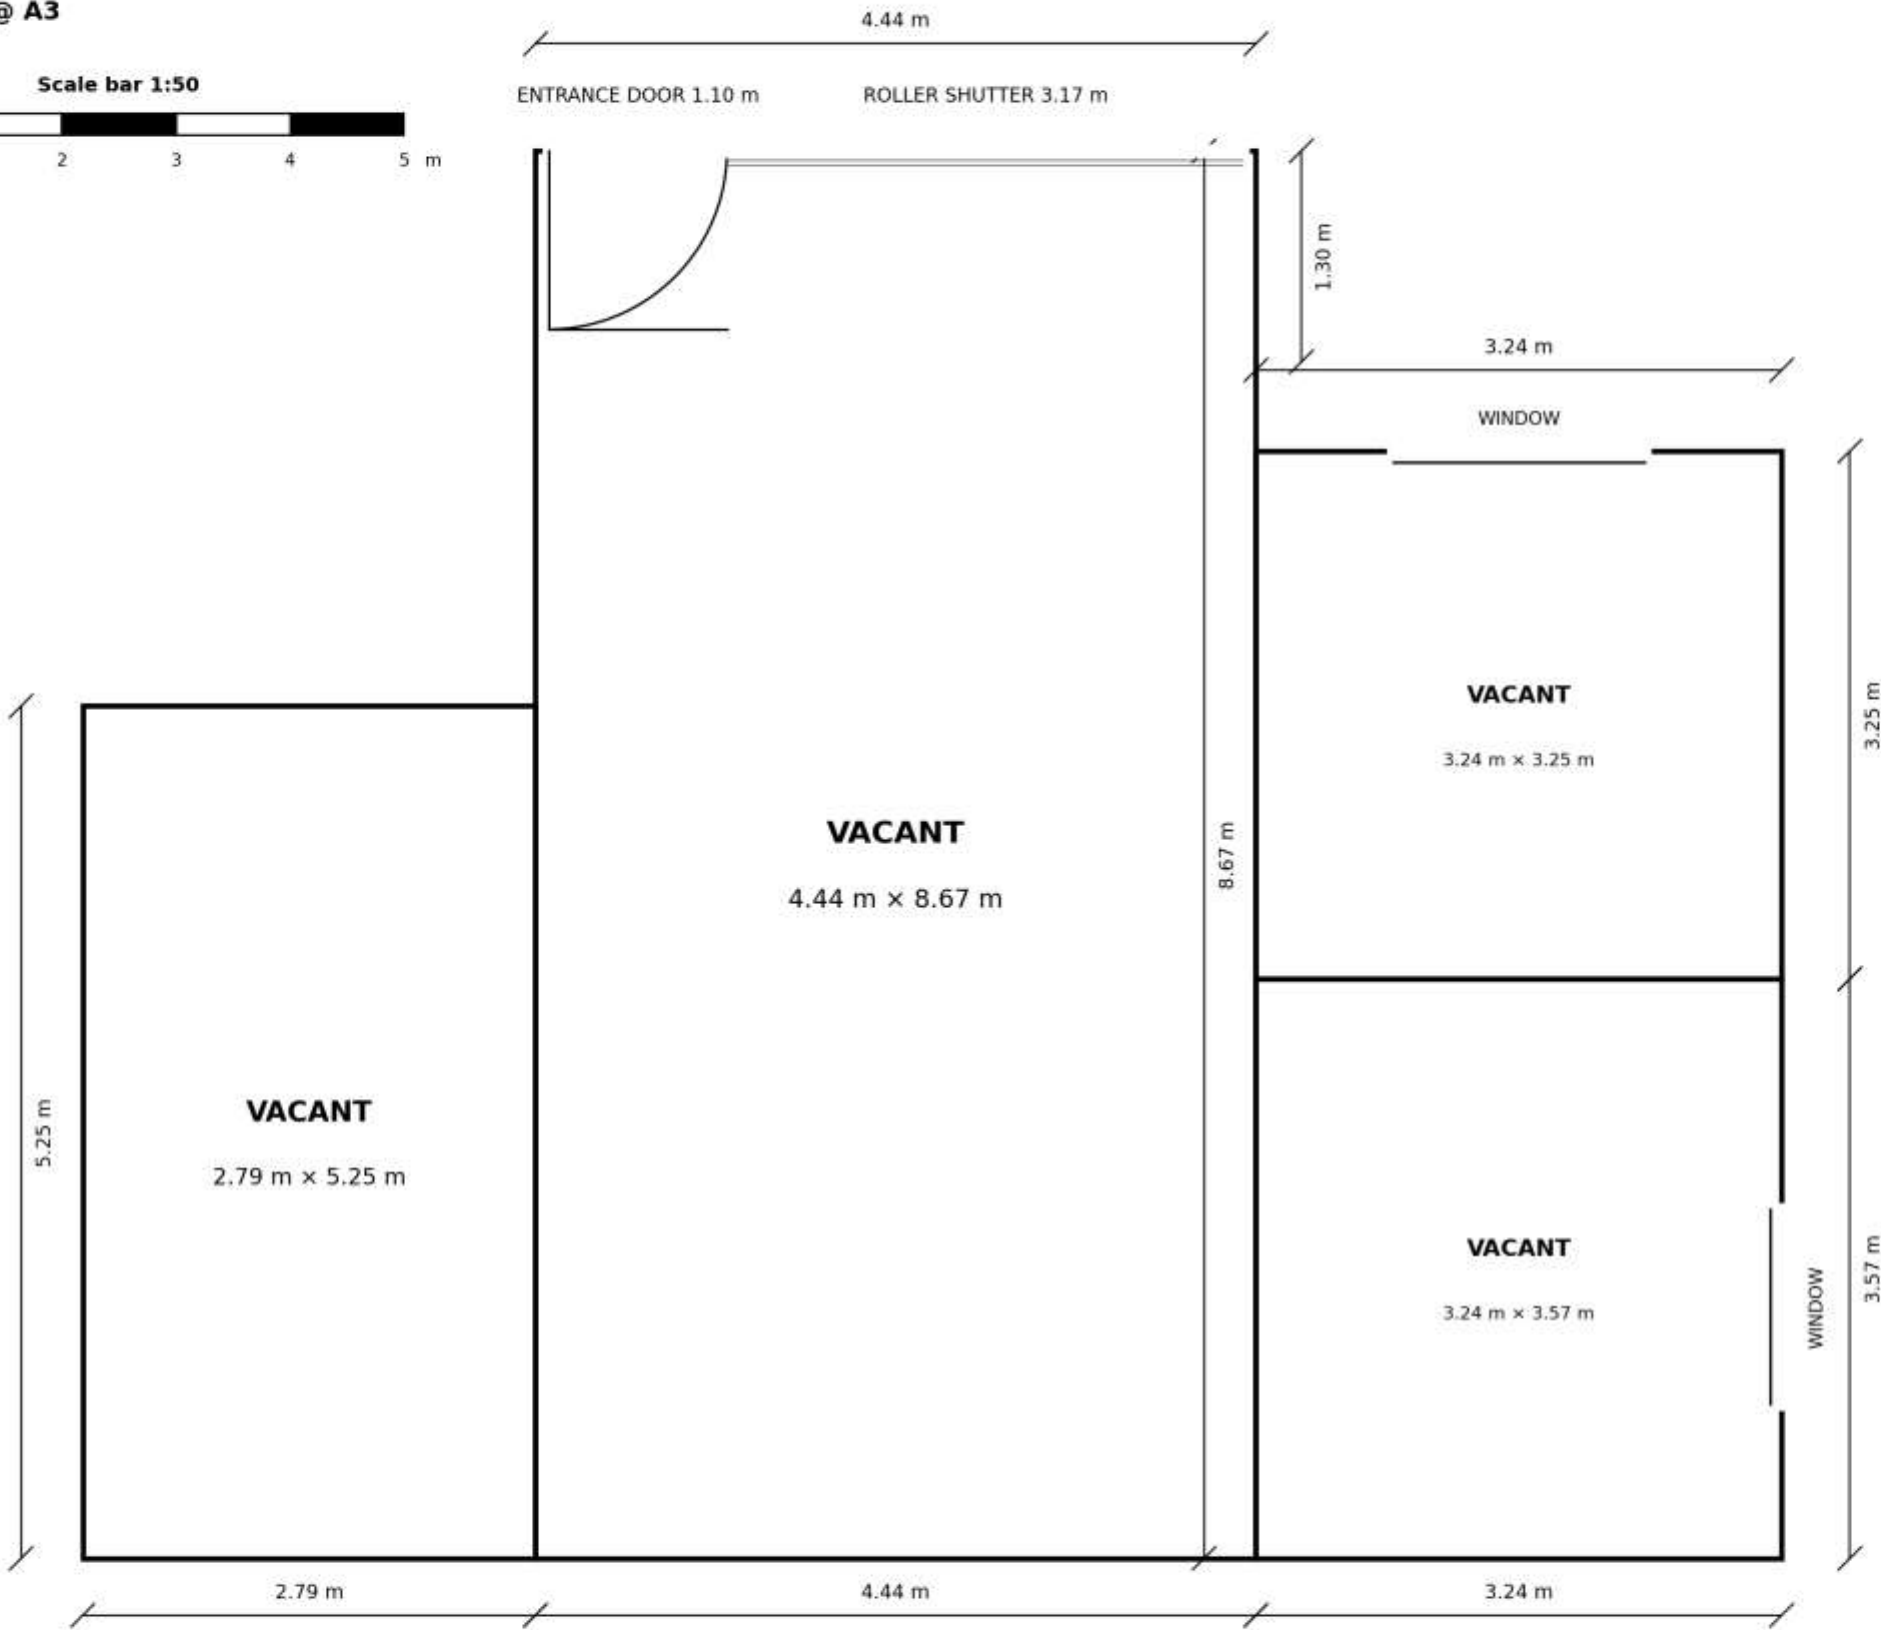


EXISTING FLOOR PLAN

Perfect Press / Fitness Studio / Fitness Studio Storage

Scale 1:50 @ A3

 

DRAWING Existing Floor Plan Perfect Press / Fitness Studio Fitness Studio Storage	
ADDRESS Unit 1, The Old Co-op Building Henthorn Road, Clitheroe BB7 2LD	SCALE 1:50 @ A3
STATUS Existing	DRAWING NO. FP-01
DATE 06 Sep 2026	