




EXISTING SITE SECTION A:A
Scale 1:100




EXISTING SITE SECTION B:B
Scale 1:100

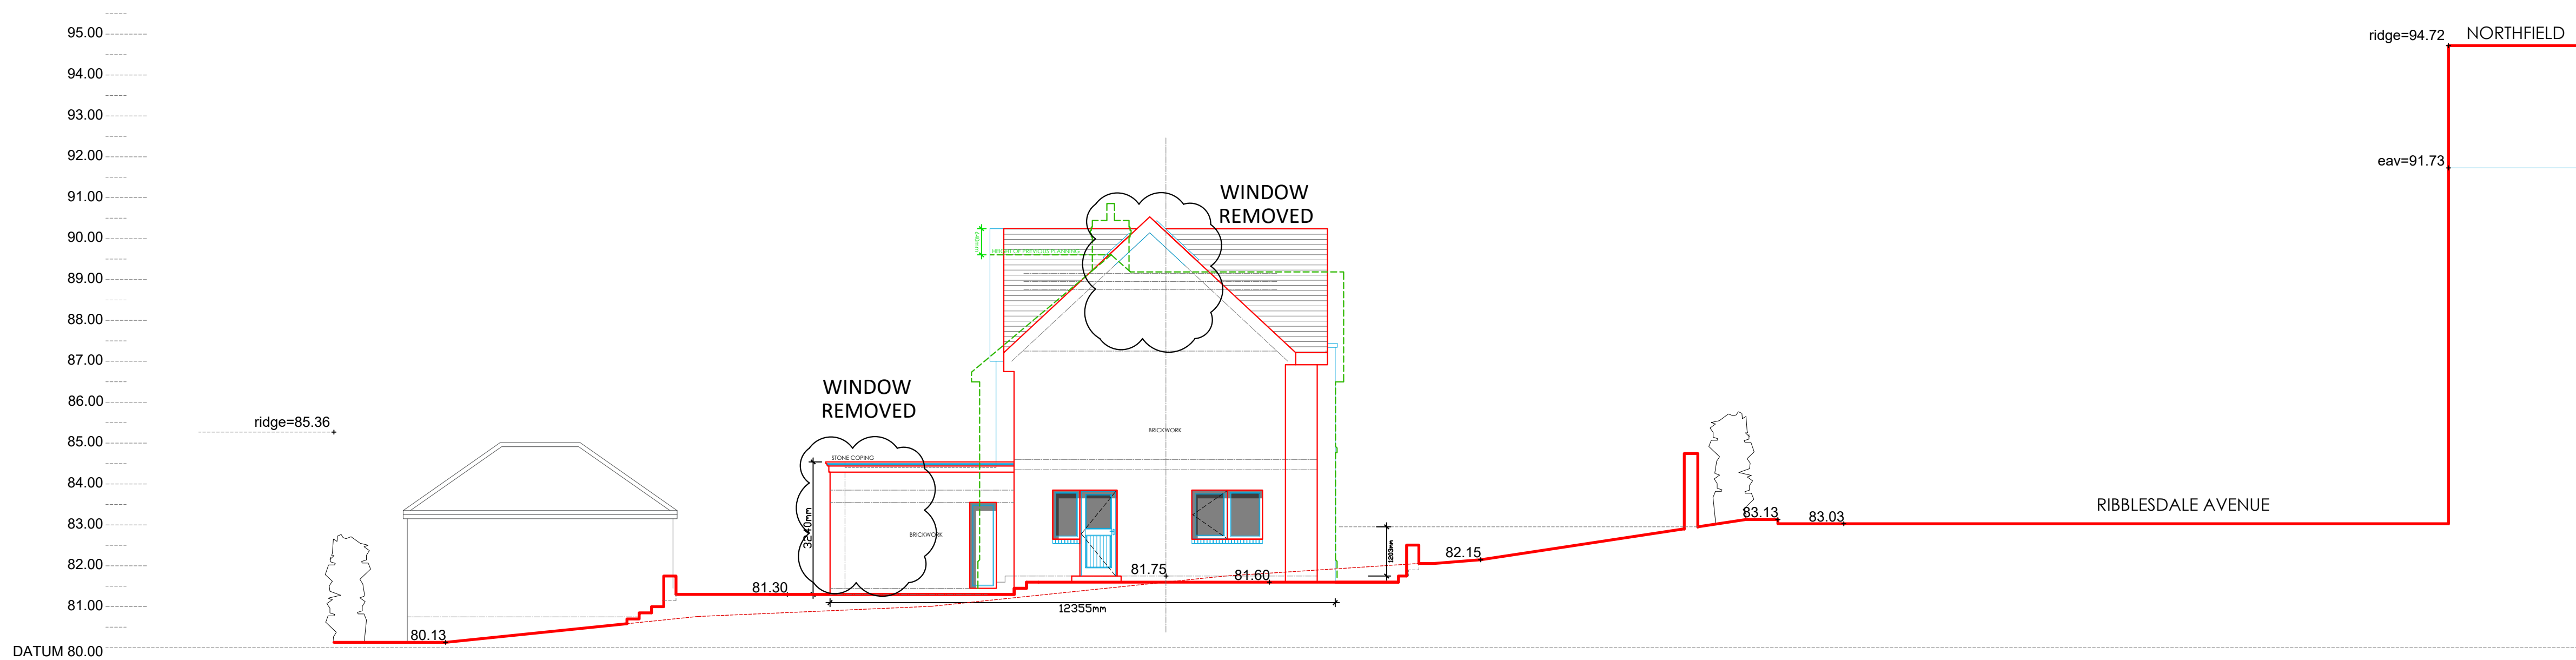


PROPOSED SITE SECTION A:A
Scale 1:100




PROPOSED SITE SECTION B:B
Scale 1:100

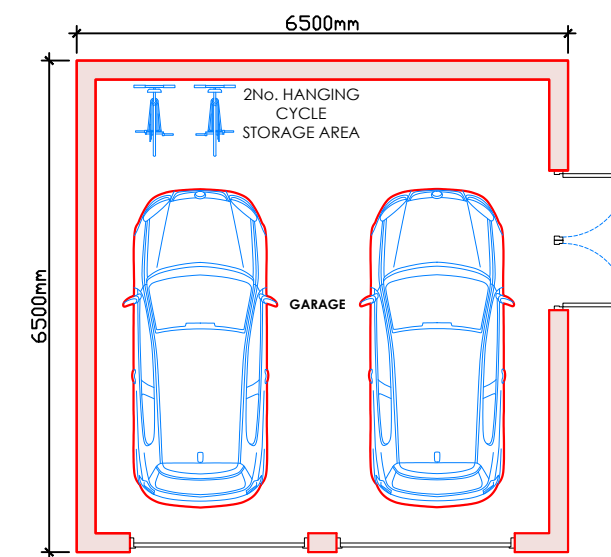


PROPOSED GARAGE PLAN
Scale 1:50

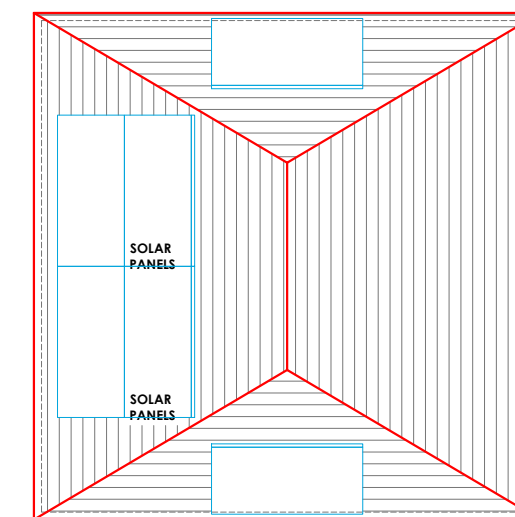


PROPOSED GARAGE ROOF PLAN
Scale 1:50

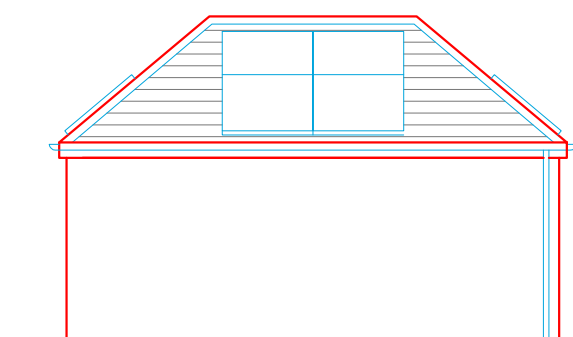


PROPOSED SIDE (SOUTH WEST) GARAGE ELEVATION
Scale 1:50

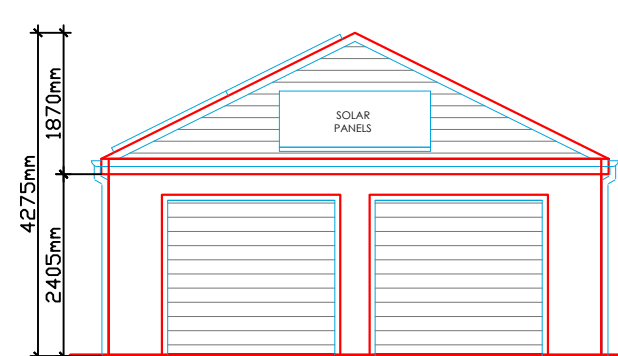

PROPOSED FRONT (SOUTH EAST) GARAGE ELEVATION
Scale 1:50

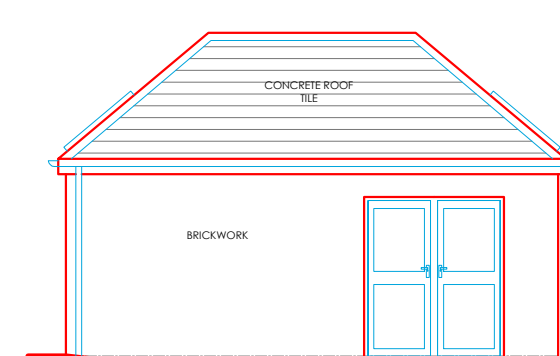

PROPOSED FRONT (NORTH EAST) GARAGE ELEVATION
Scale 1:50

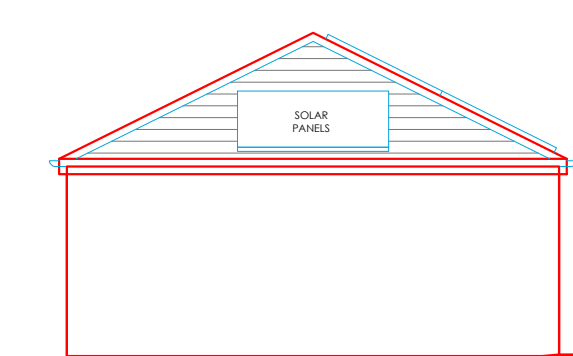

PROPOSED REAR (NORTH WEST) GARAGE ELEVATION
Scale 1:50

F	MH	WINDOWS OMITTED	04.08.2026
E	TM	REVISED FOLLOWING HIGHWAYS COMMENTS.	02.07.2024
D	TM	GARAGE PLANS/ELEVATIONS ADDED.	11.04.2024
C	TM	REVISED FOLLOWING CLIENTS AMENDMENTS.	11.04.2024
B	TM	REVISED FOLLOWING CLIENTS AMENDMENTS.	10.04.2024
A	TM	REVISED FOLLOWING CLIENTS AMENDMENTS.	03.04.2024

No.	By	Revision
1	Client	
2	Mr and Mrs Holmes	

Job Title
Proposed New Dwelling on land adjacent to Mulgrave House Ribblesdale Avenue Clitheroe

Drawing Title
Existing and Proposed Site Sections and Garage Plans and Elevations.
Scale
1:50 @A1
Date
Drawn