


Side Elevation - South


Front Elevation - East
to Longridge Road

Side Elevation - North

Rear Elevation - West

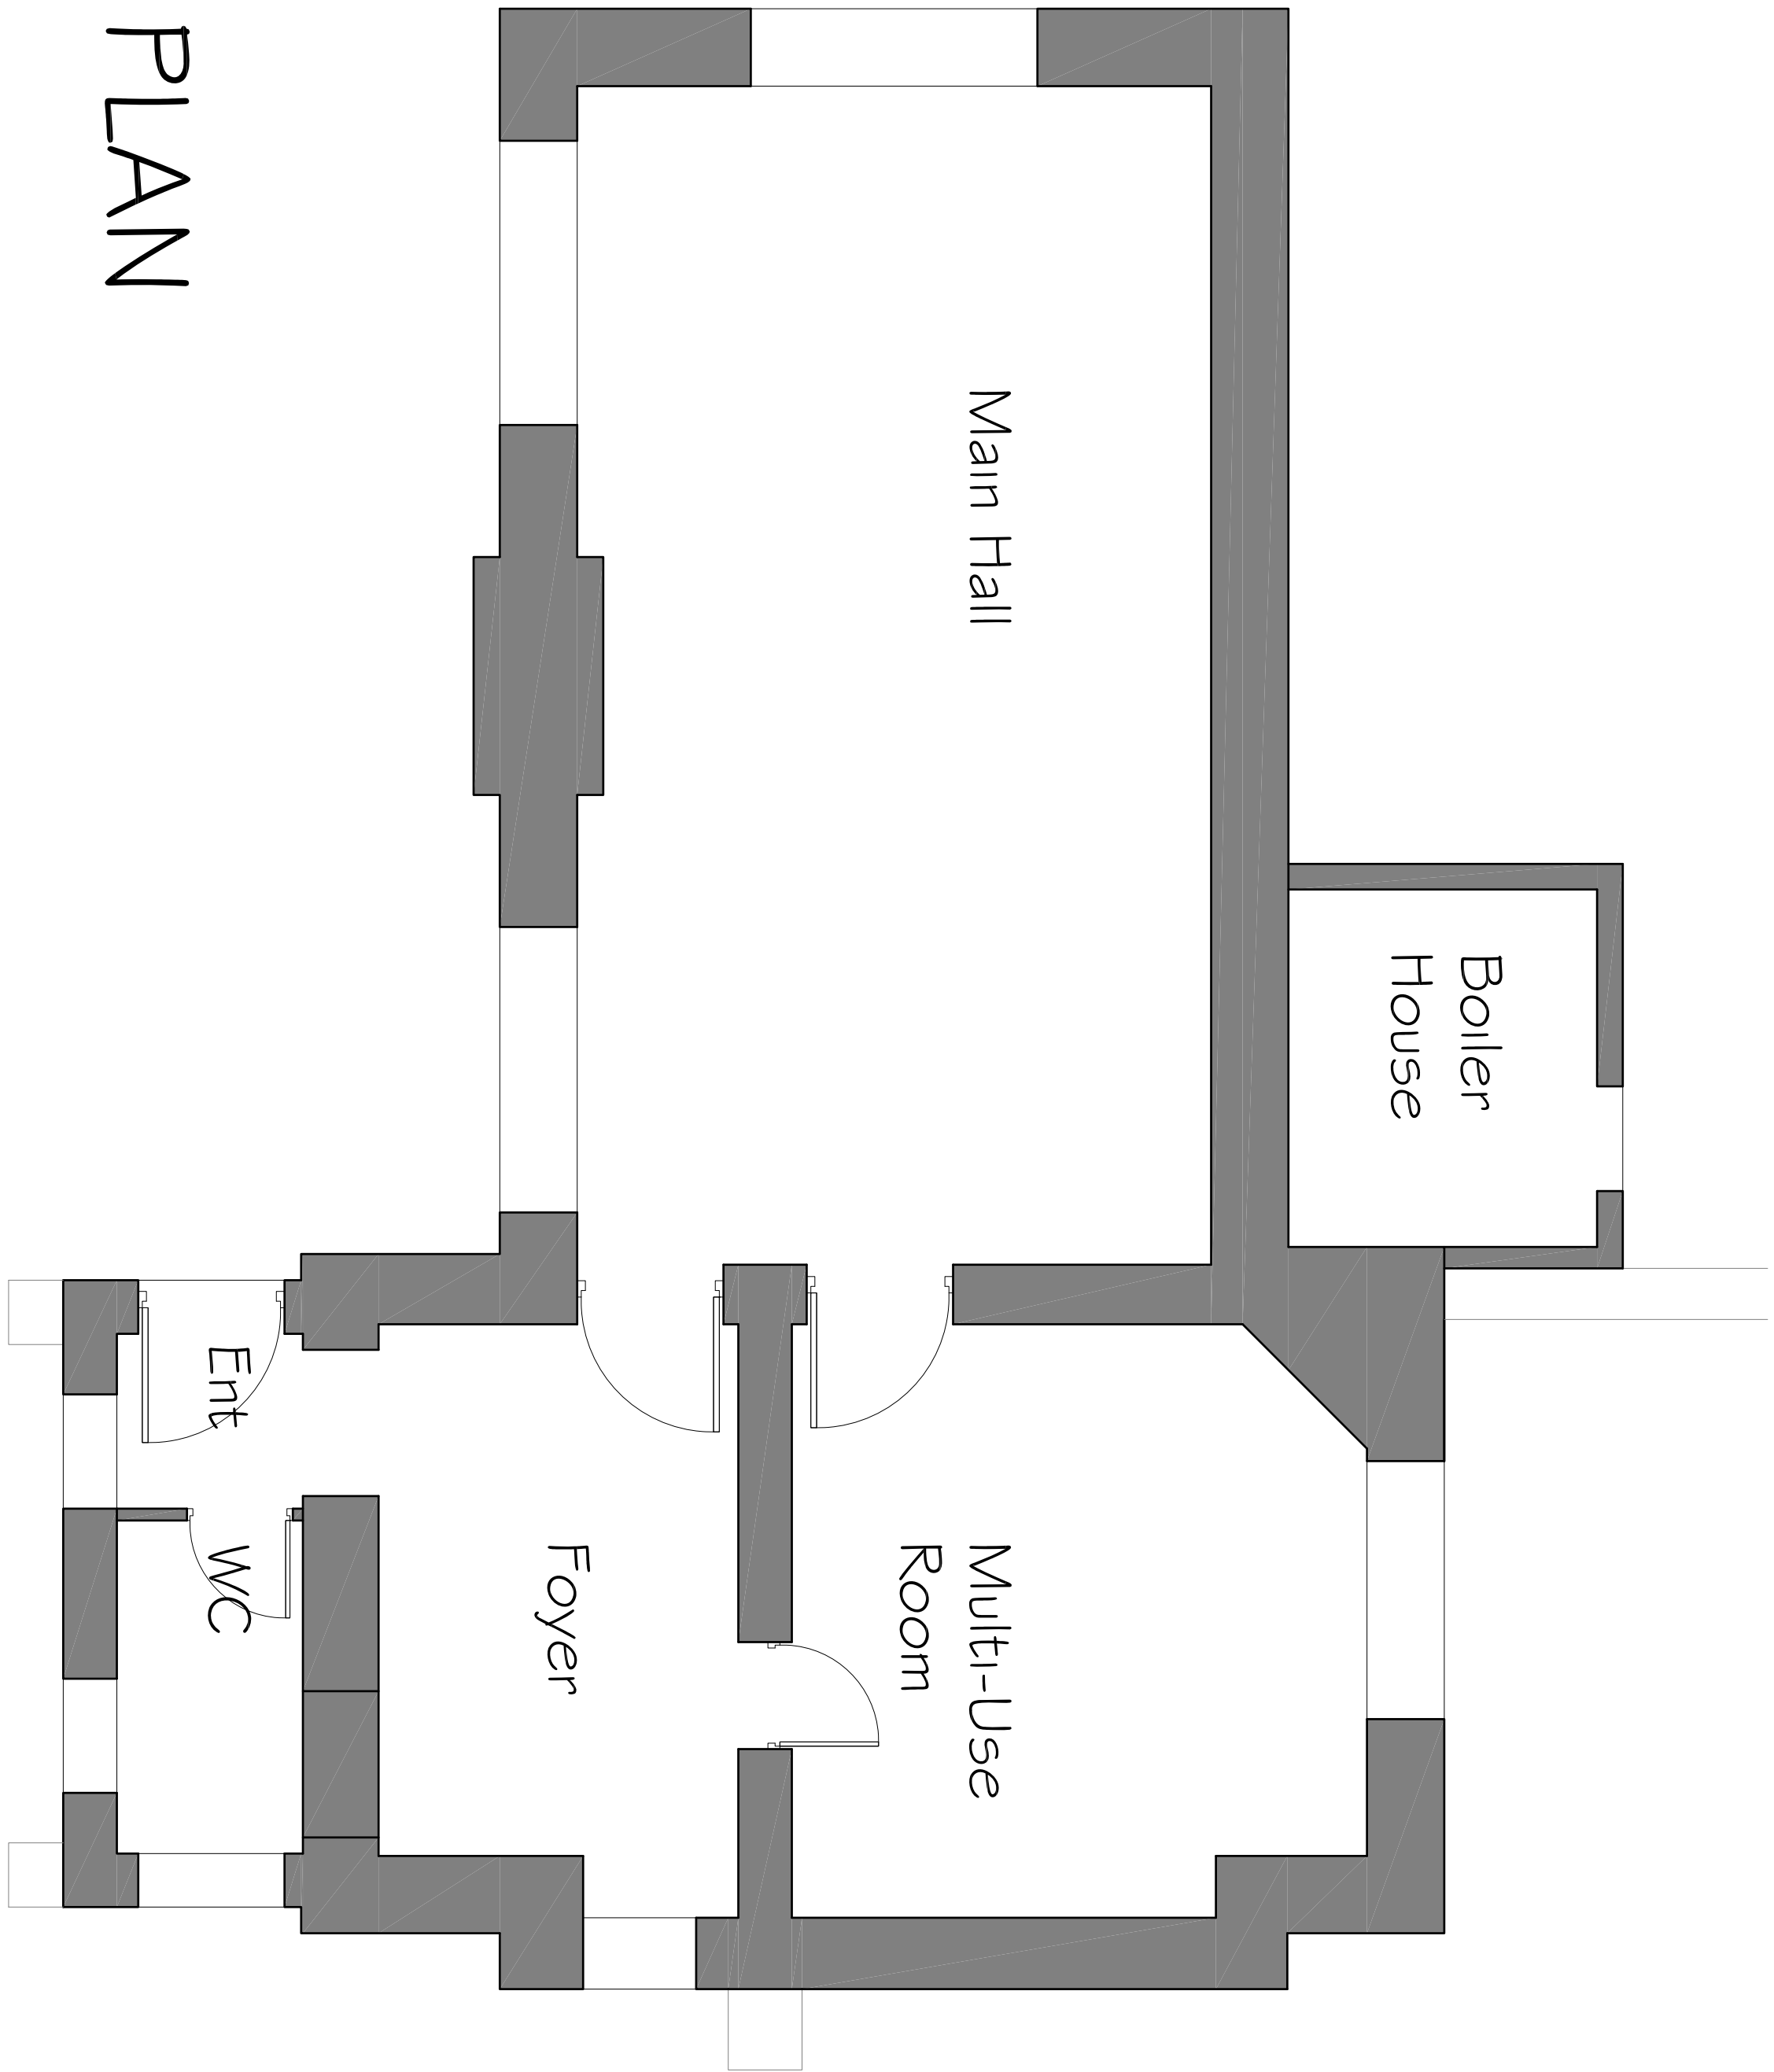

PLAN

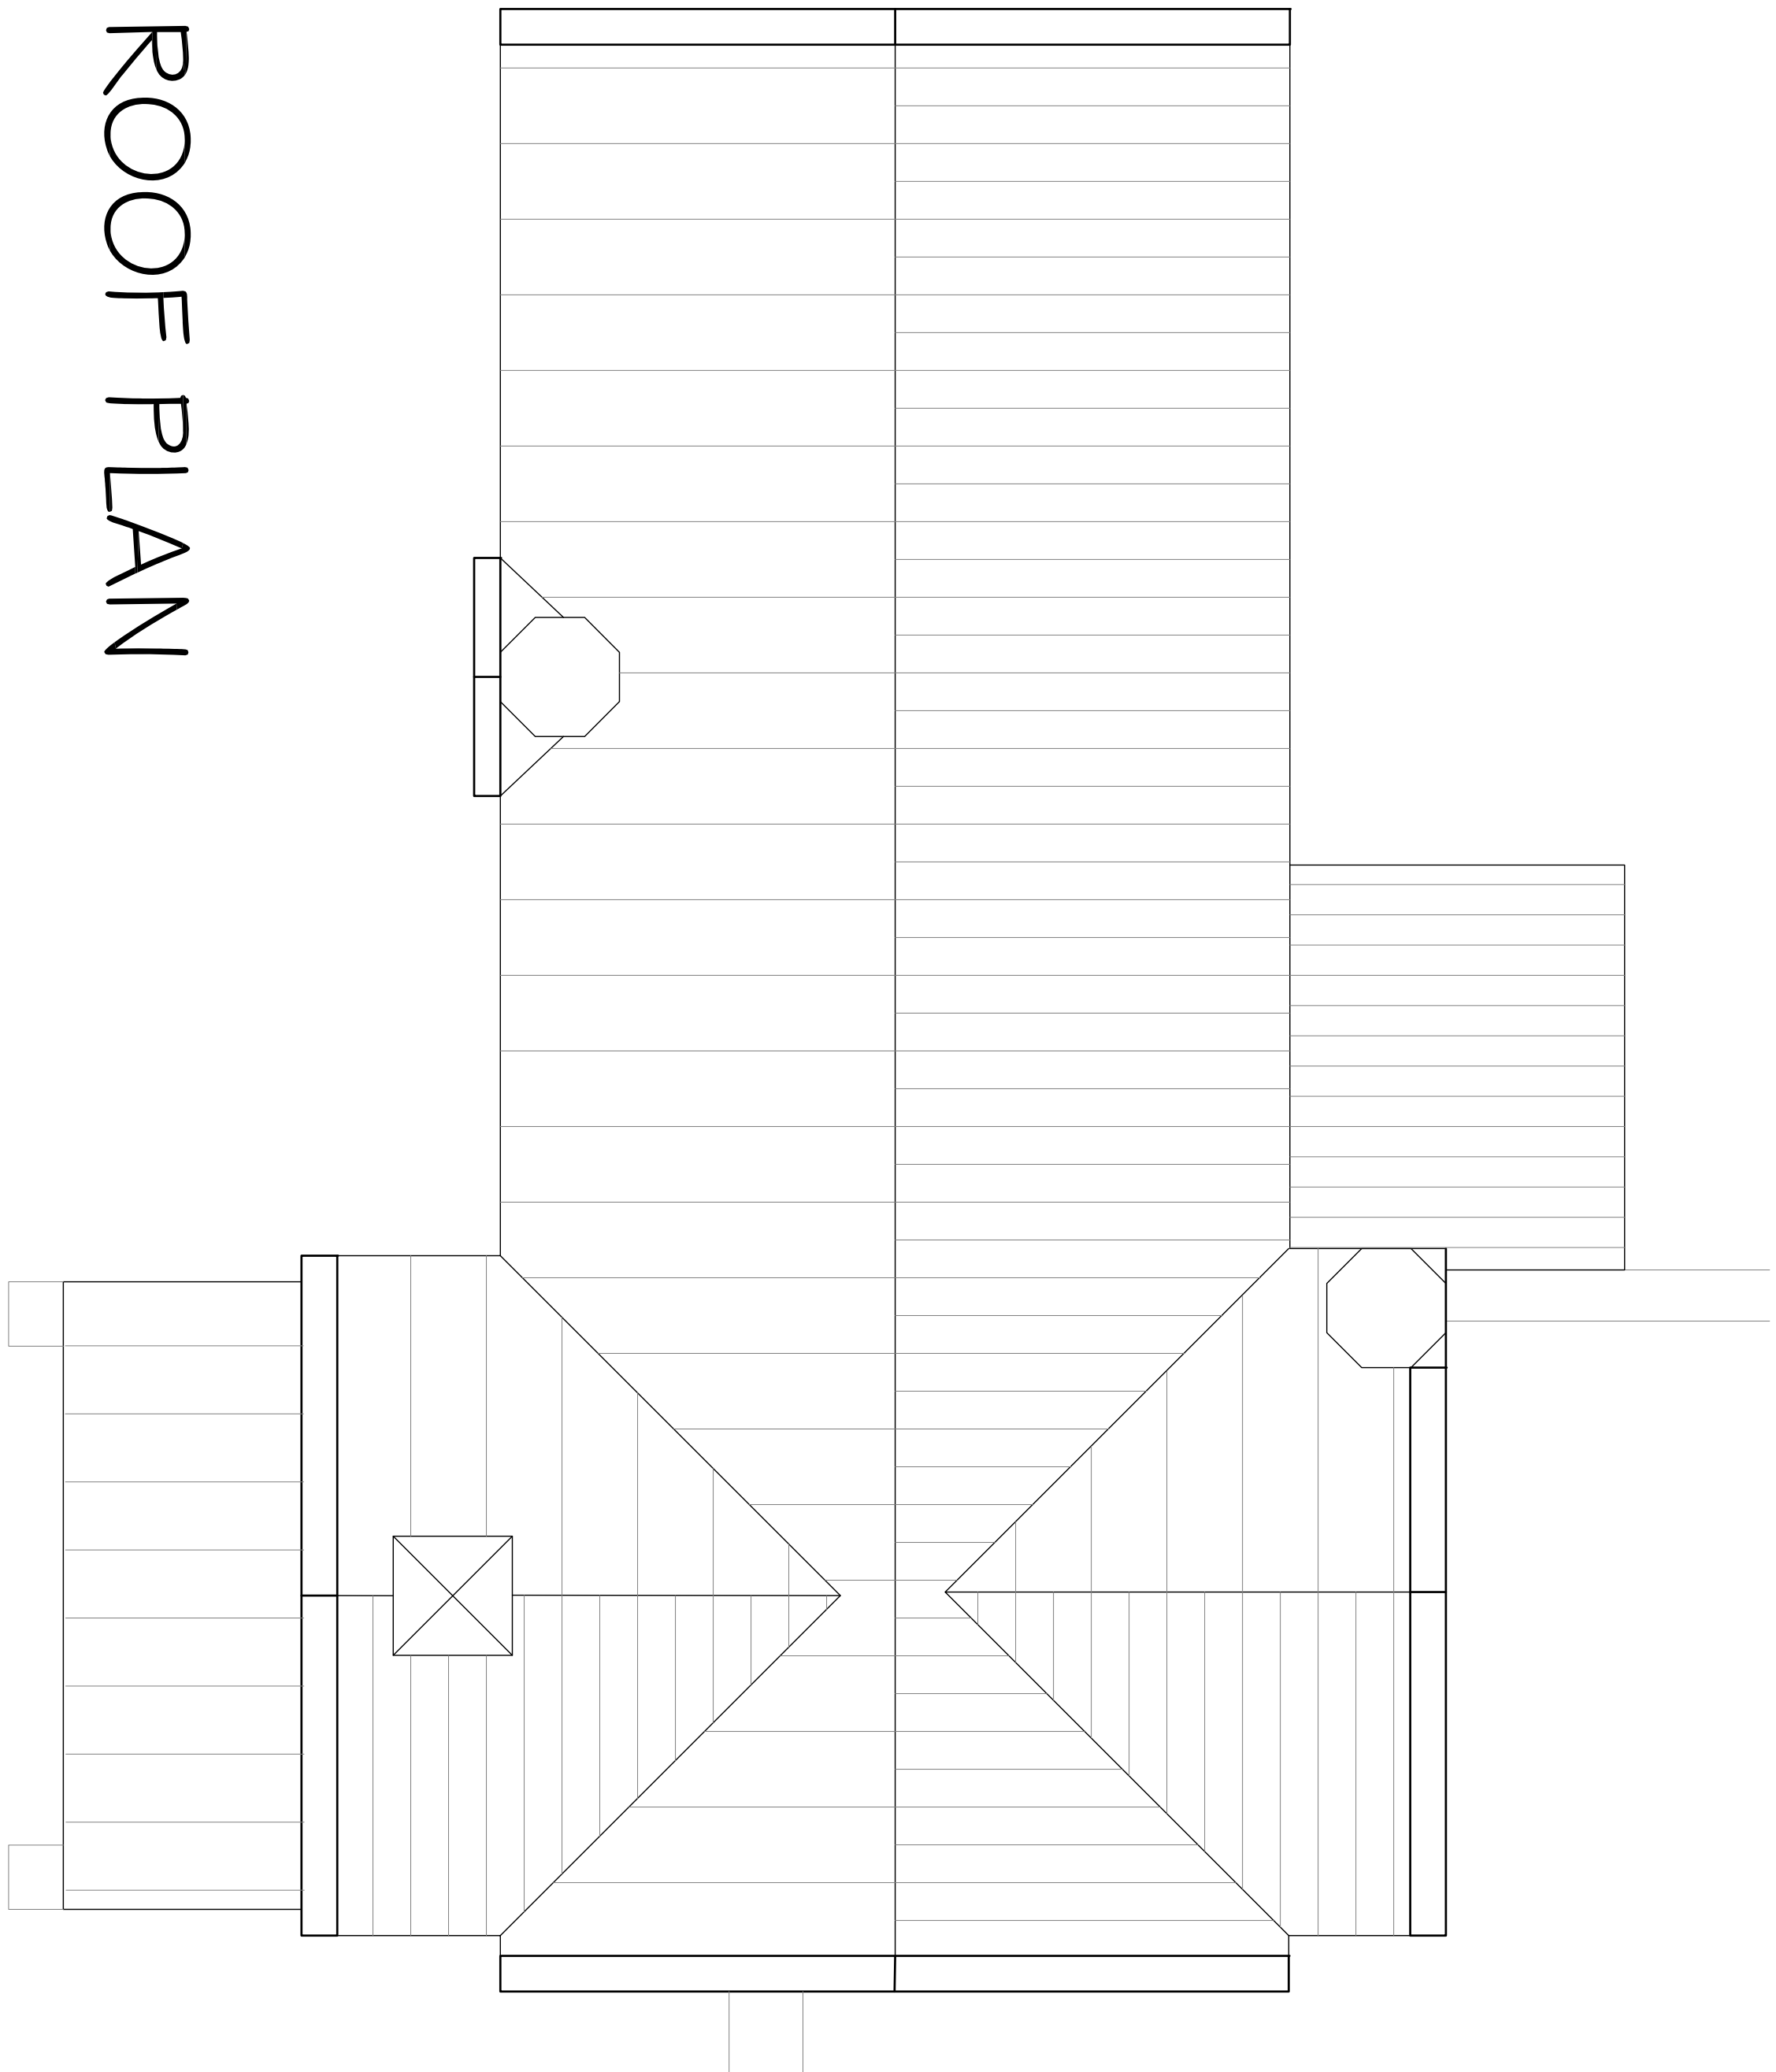

ROOF PLAN

Thornley Community Space				
Old Thornley School		Drwg No.	Rev.	
Plans and Elevations as Existing		A5022-PL04		
		Scale	Sheet Size	
As Shown		A1		
		Date		
		September 2026		
		Drawn	Checked	Approved
		DME		