


Side Elevation - South

Front Elevation - East to Longridge Road

Side Elevation - North

Rear Elevation - West

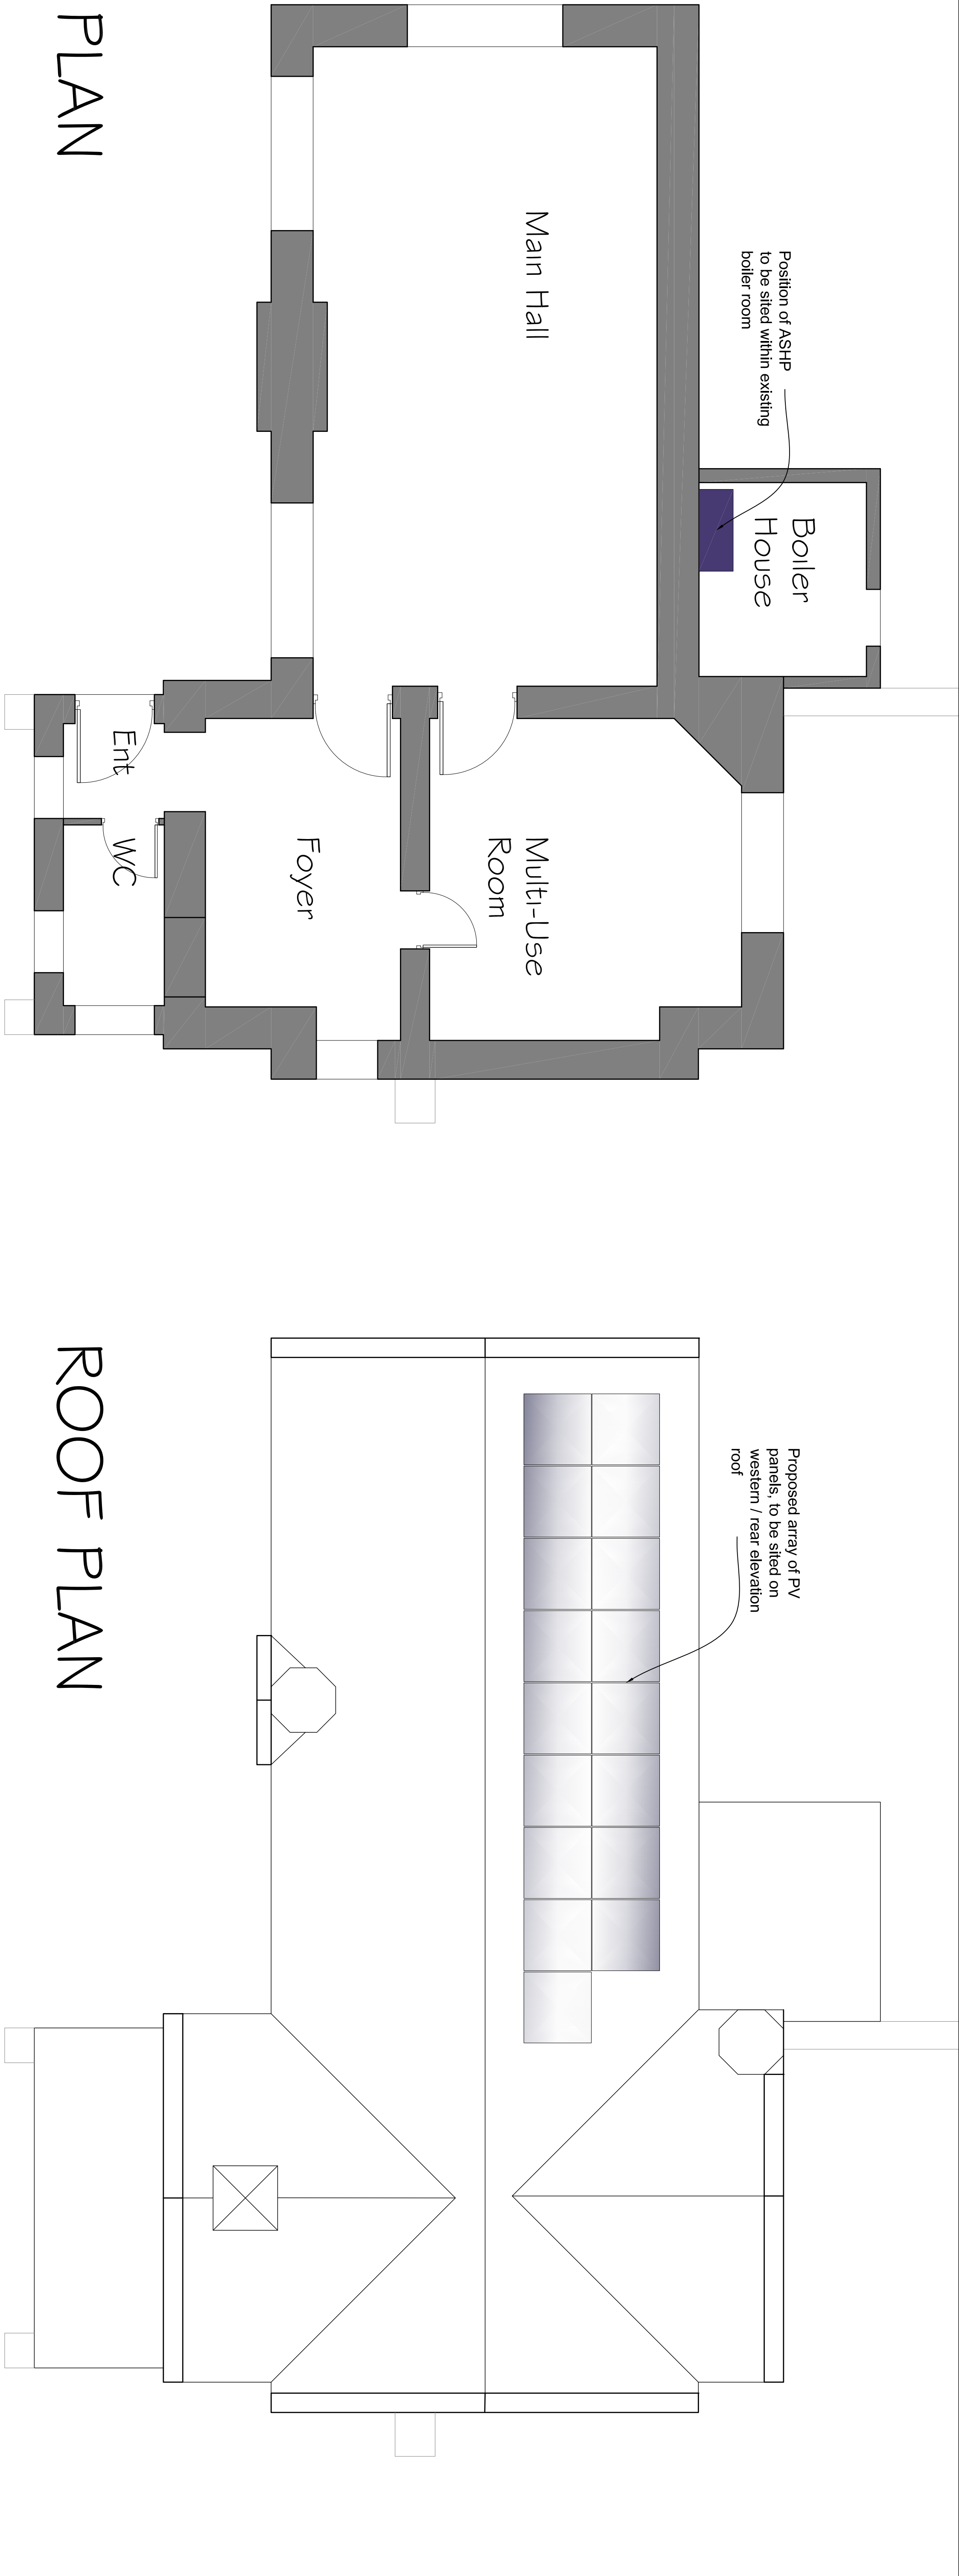

PLAN

ROOF PLAN

Thornley Community Space			
Old Thornley School		Dwg No.	Rev.
Plans and Elevations as Proposed		A5022-PL05	
		Scale	Sheet Size
		As Shown	A1
		Date	
		September 2026	
		Drawn	Checked
		DME	Approved