


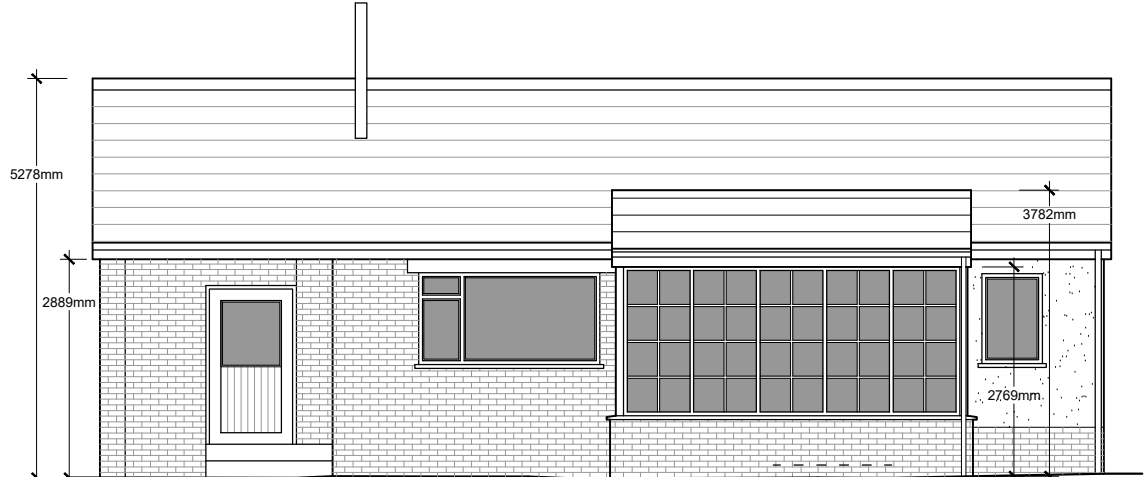


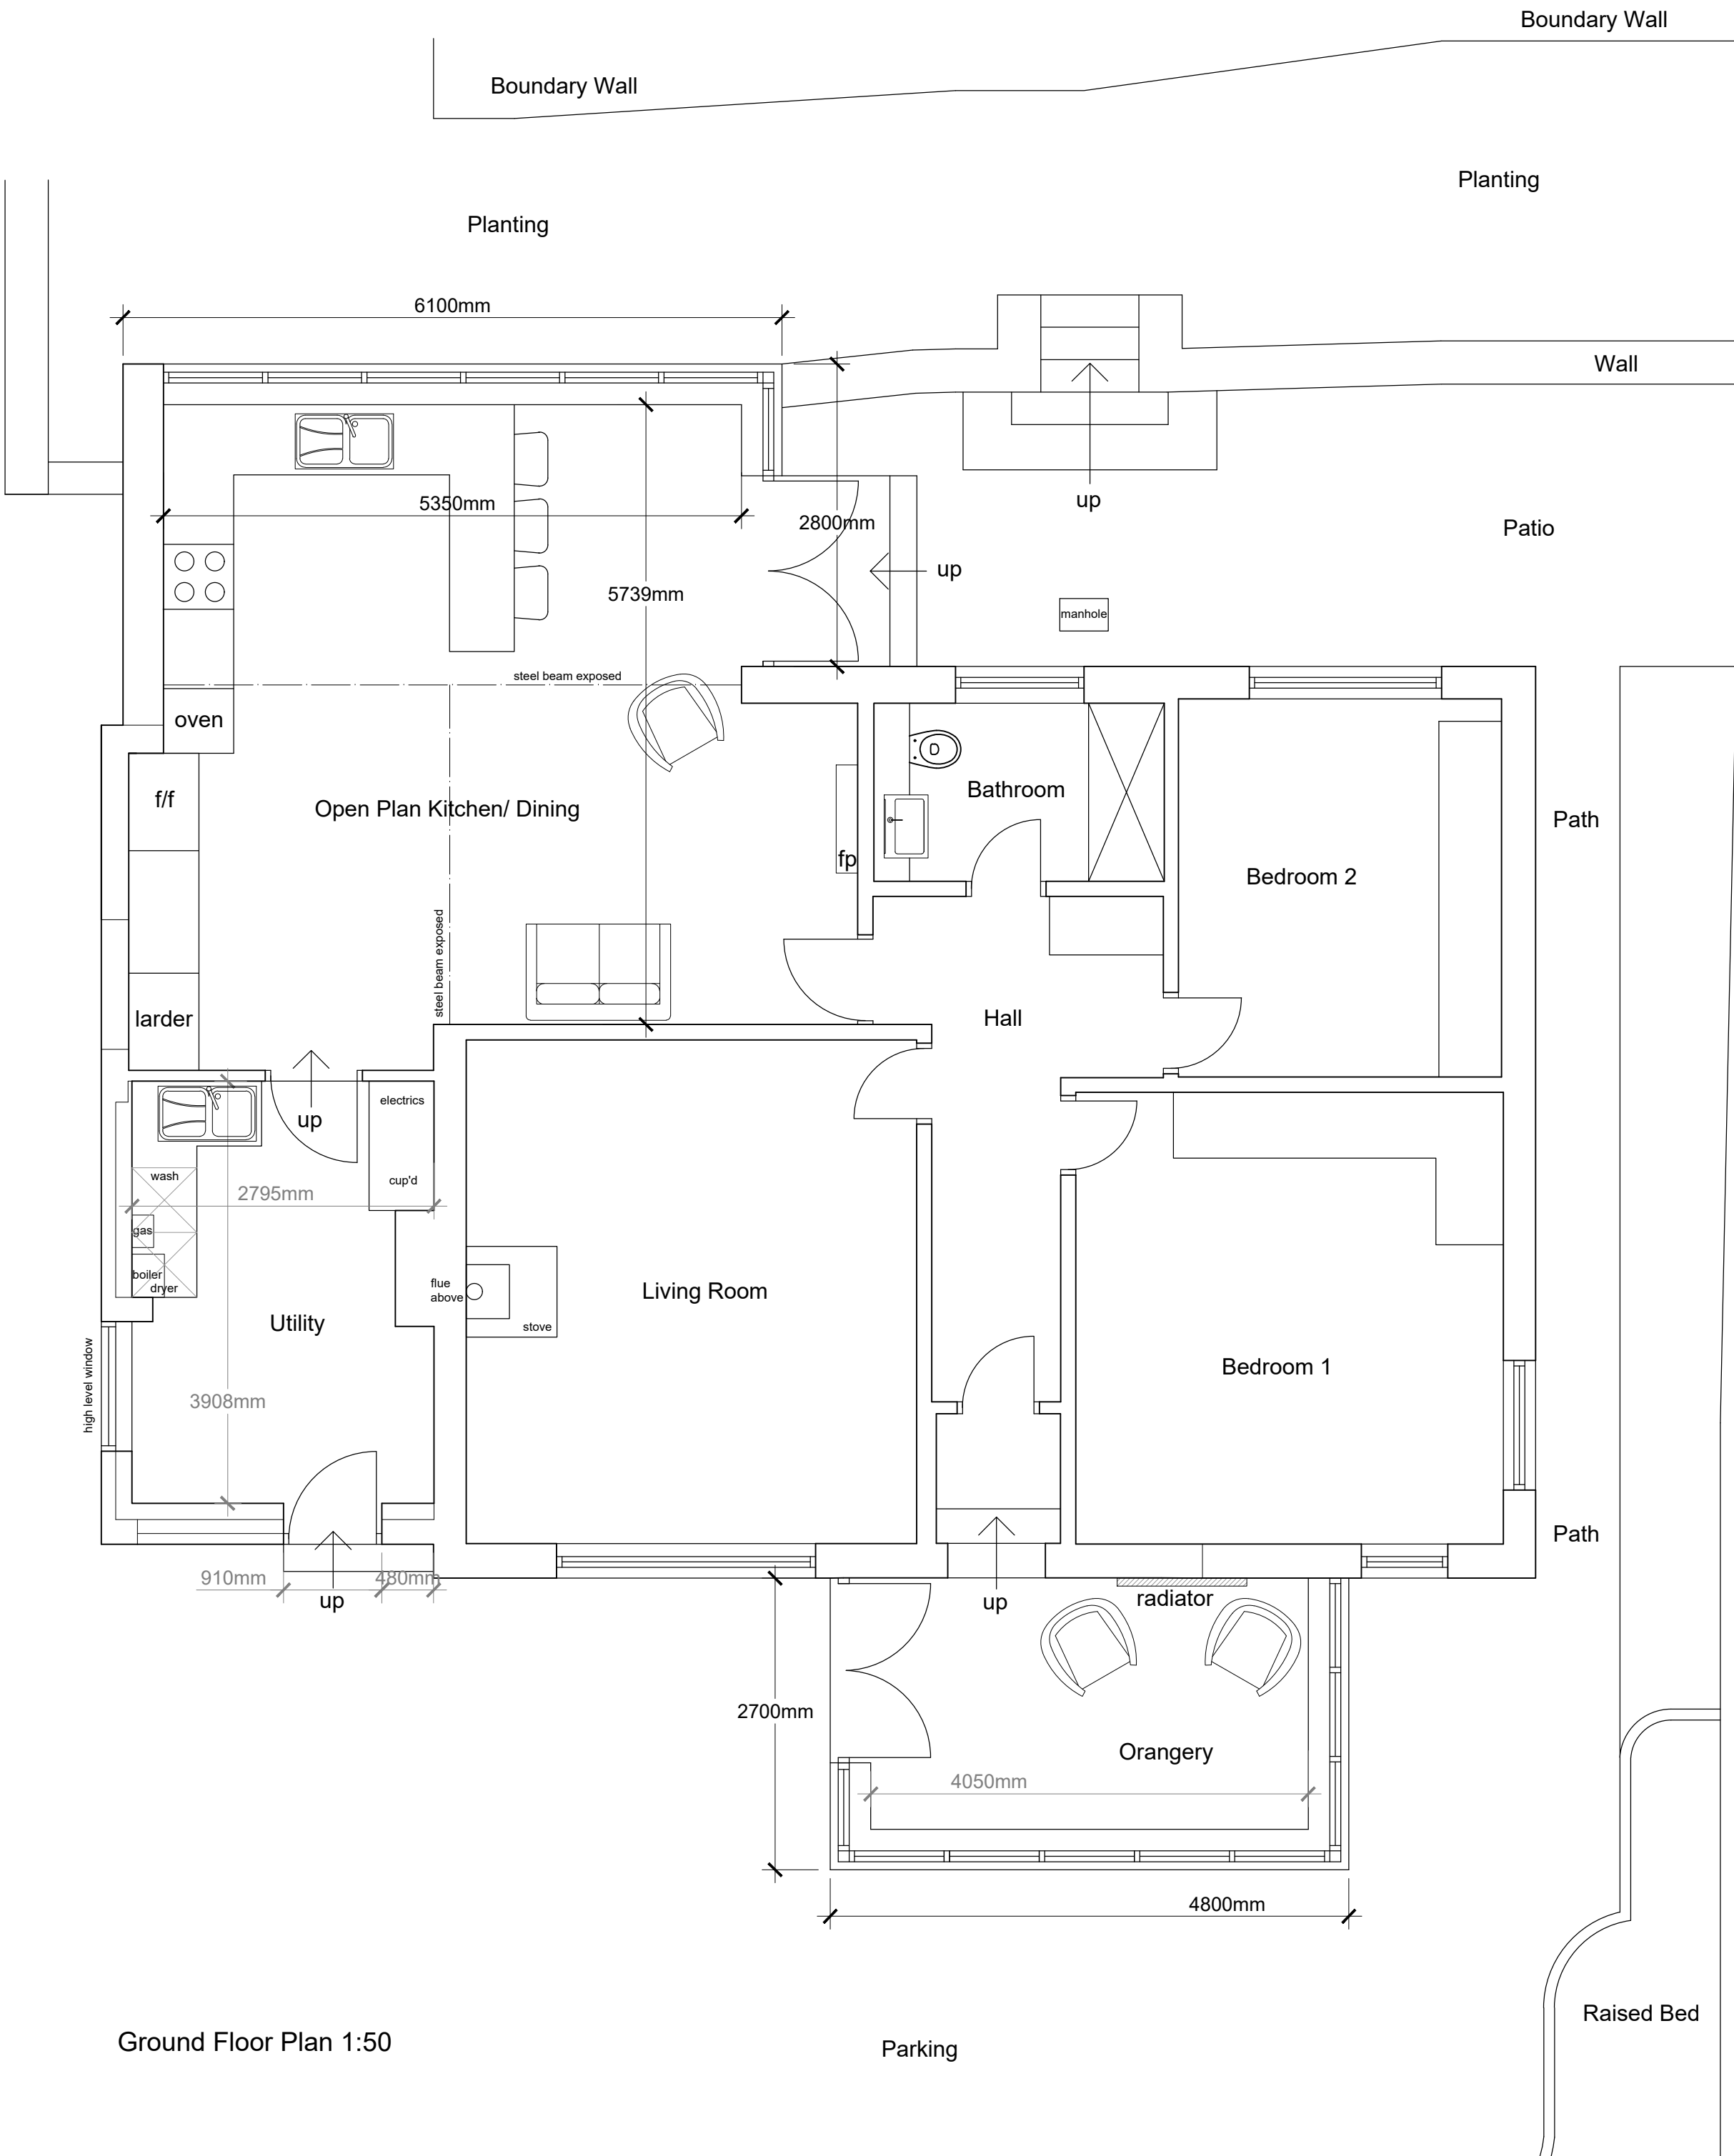


Front North West Elevation 1:100

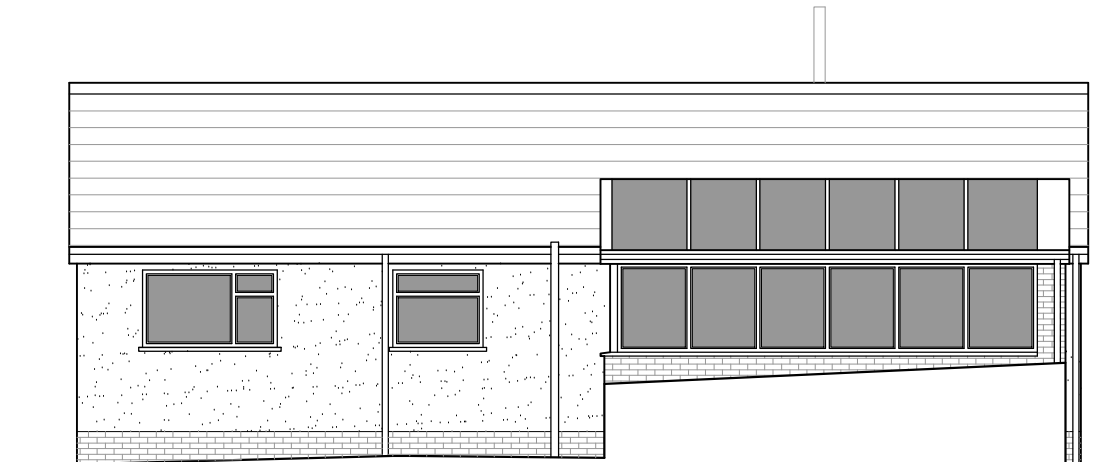

Rear South East Elevation 1:100

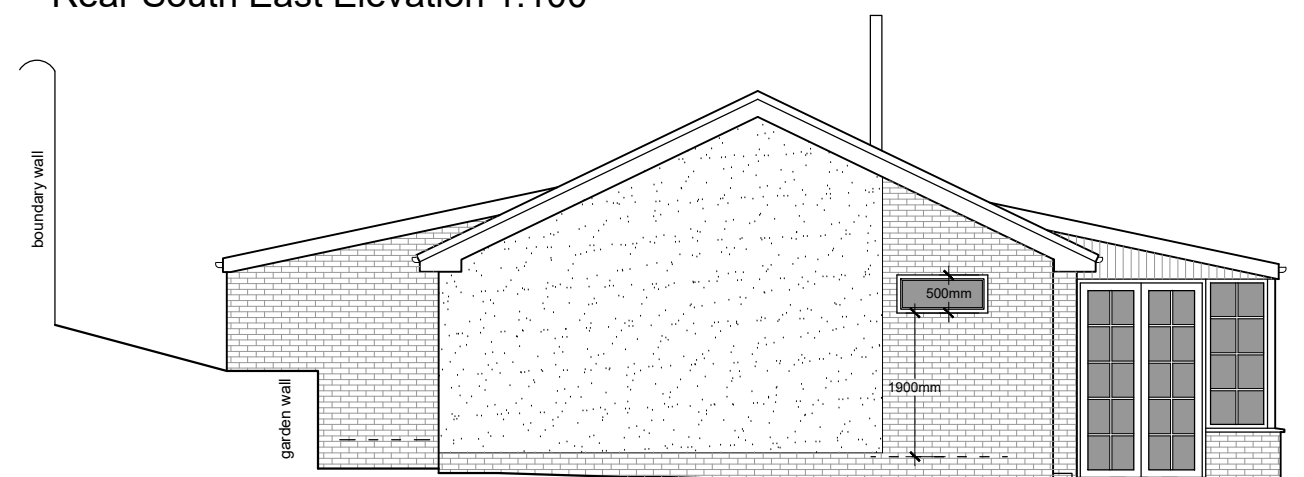

Side North East Elevation 1:100

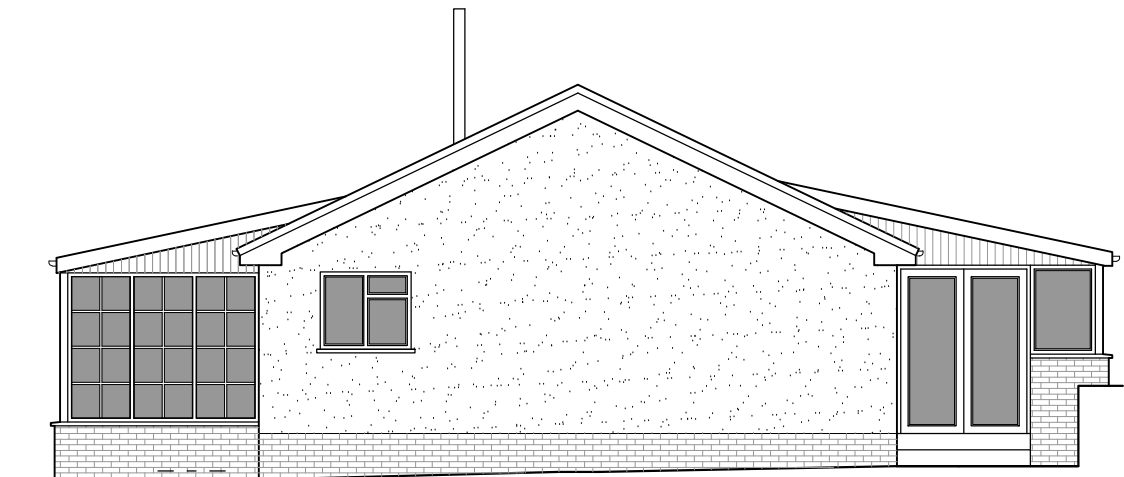

Side South West Elevation 1:100

- REV F - Drawing updated. LFR 01.09.26
- REV E - Drawing updated. LFR 23.04.26
- REV D - Drawing updated. LFR 03.02.26
- REV C - Drawing updated. LFR 12.11.25
- REV B - Drawing updated. LFR 10.05.24
- REV A - Drawing updated. LFR 30.04.24

Client Mr and Mrs Morton		
Project Proposed Extension to 2 Church Close Clitheroe BB7 2HQ		
Drawing Title Proposed Plans and Elevations		
Scale 1:50/100 @ A2	Date April 2024	Drawn LFR
READ DESIGN LTD		
164 - 02 F		