





Elevation E-01 - Proposed Front Elevation

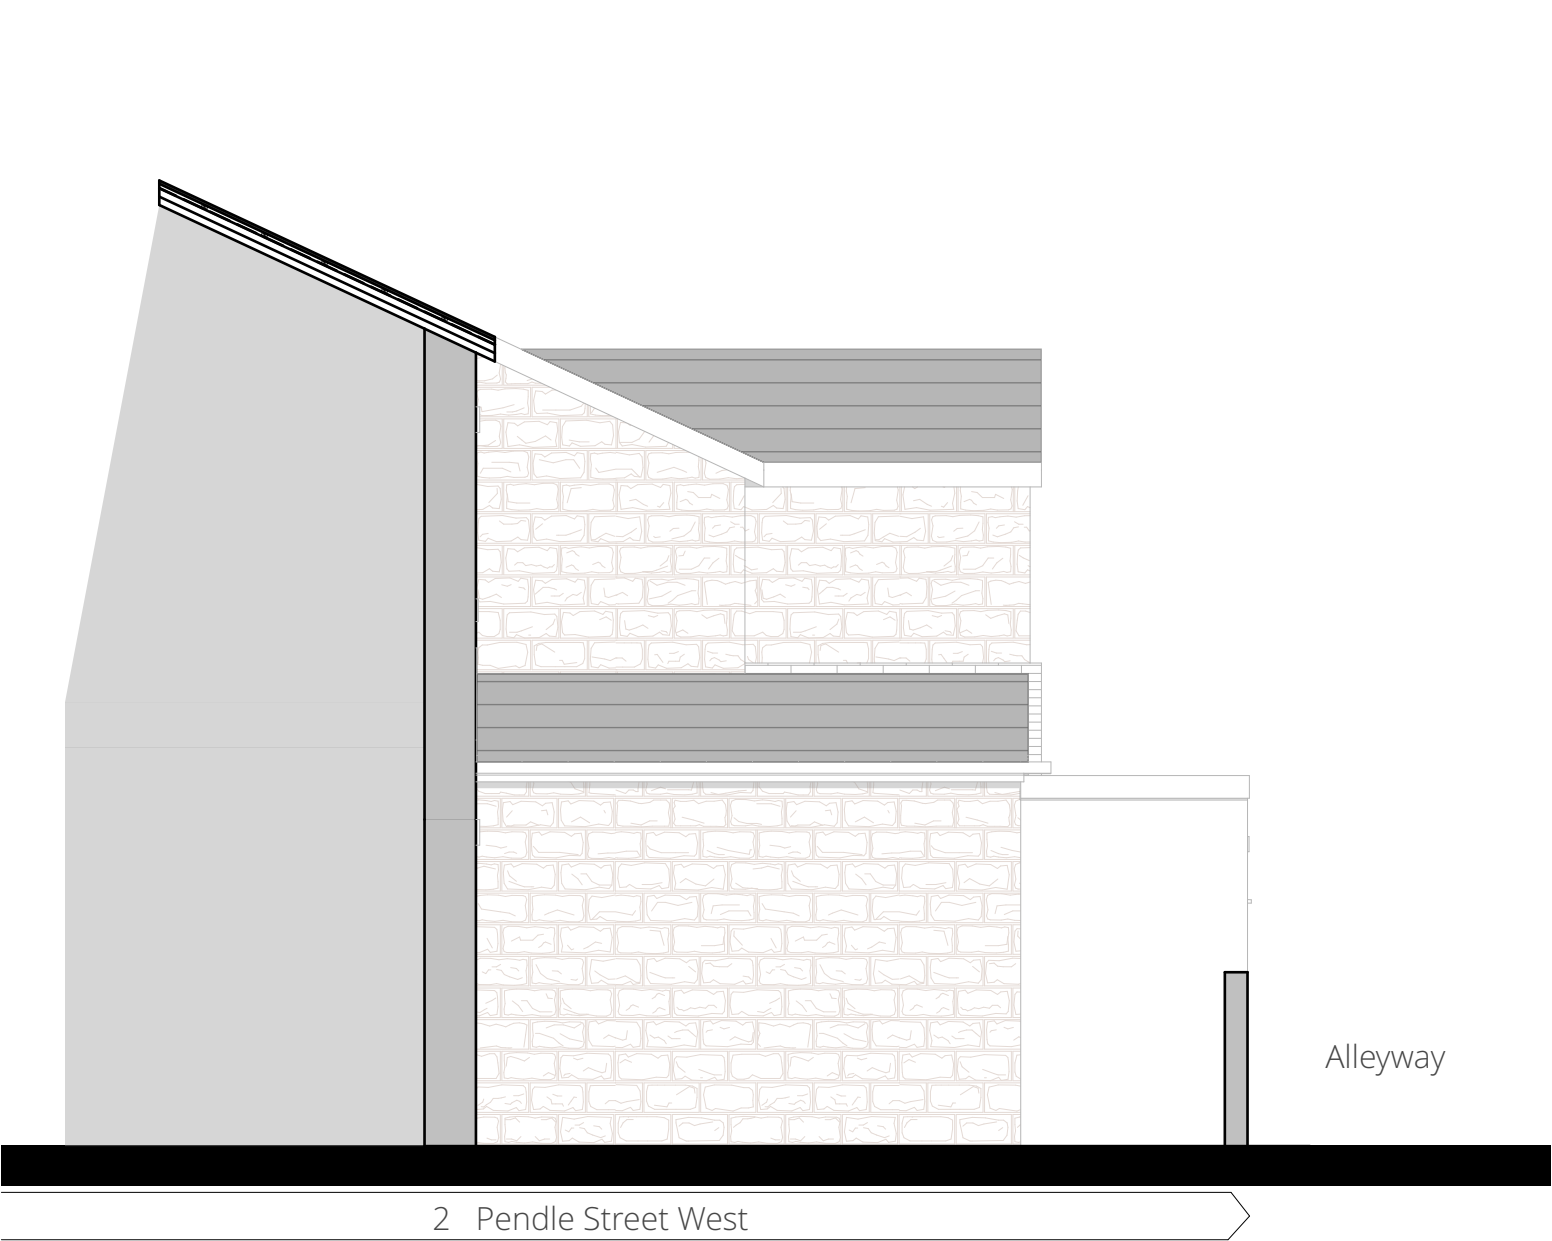




Elevation E-02 - Proposed Party Wall Elevation



Elevation E-04 - Proposed Rear Elevation

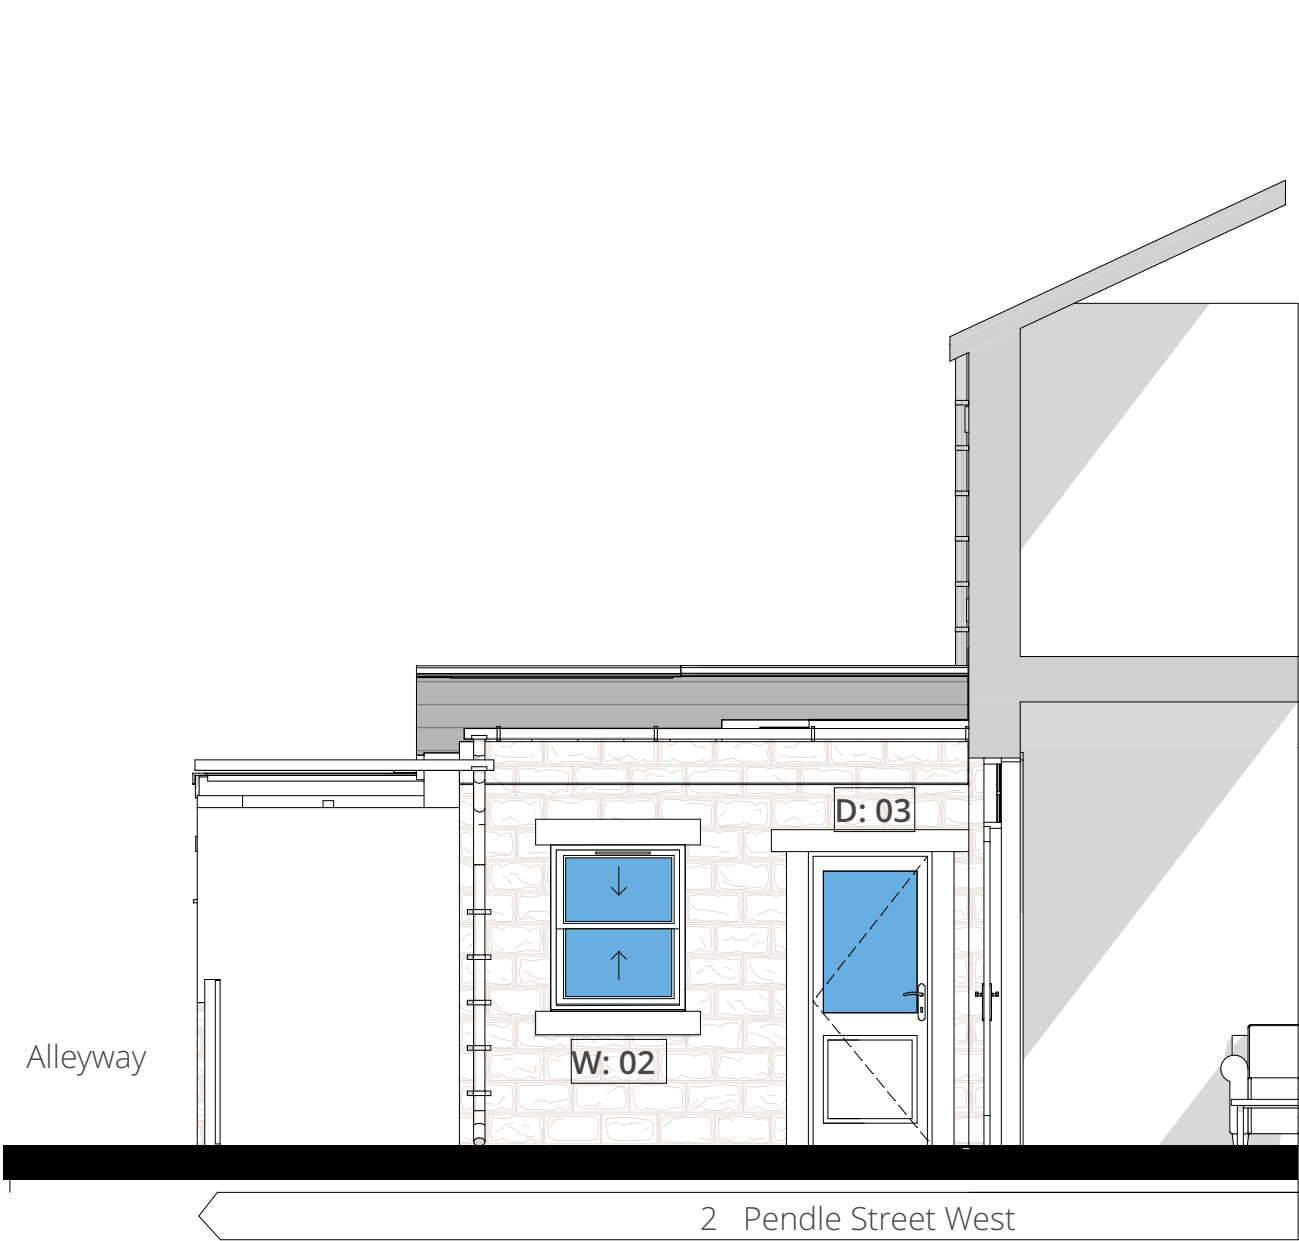

Elevation E-03 - Proposed Courtyard Elevation

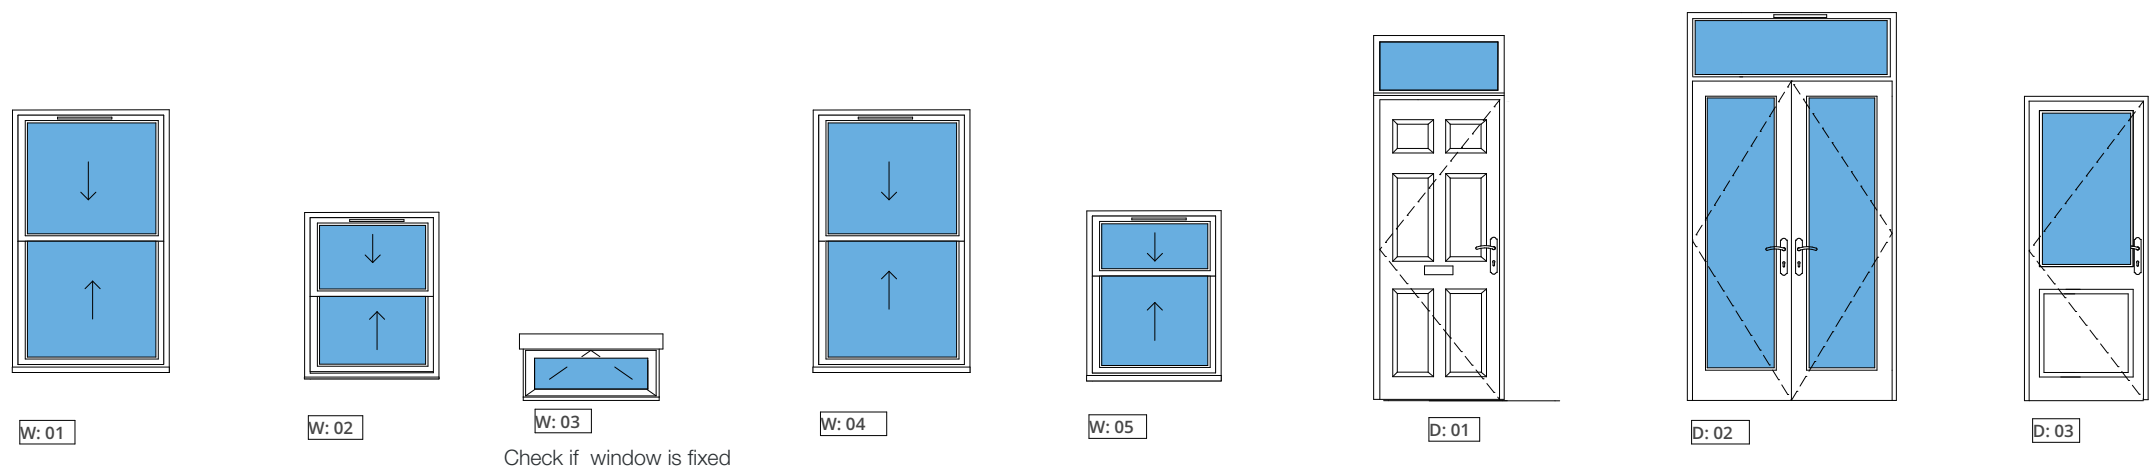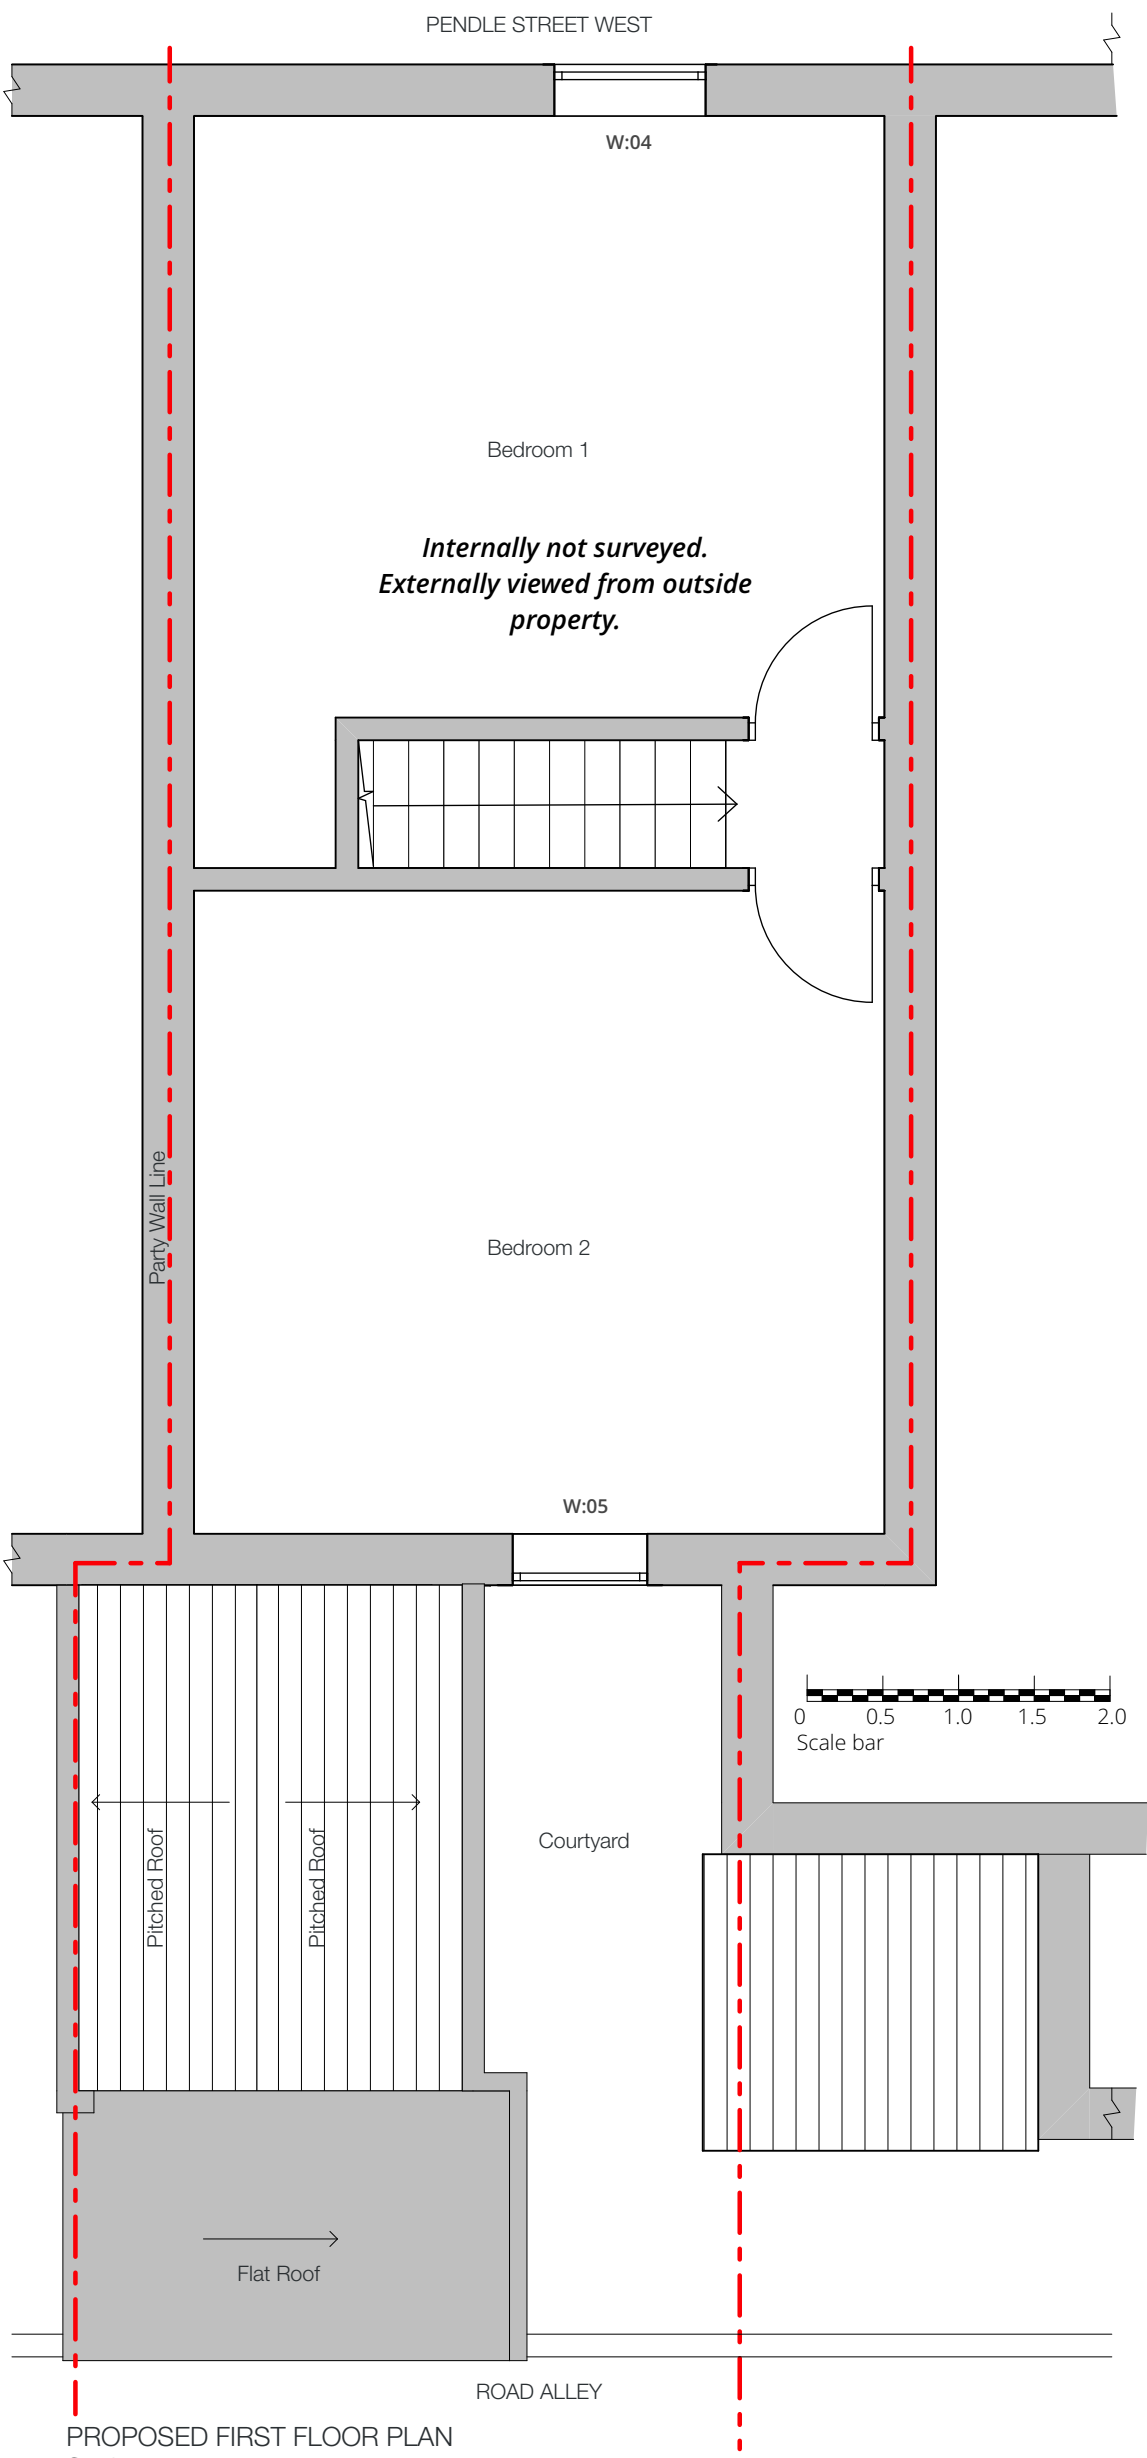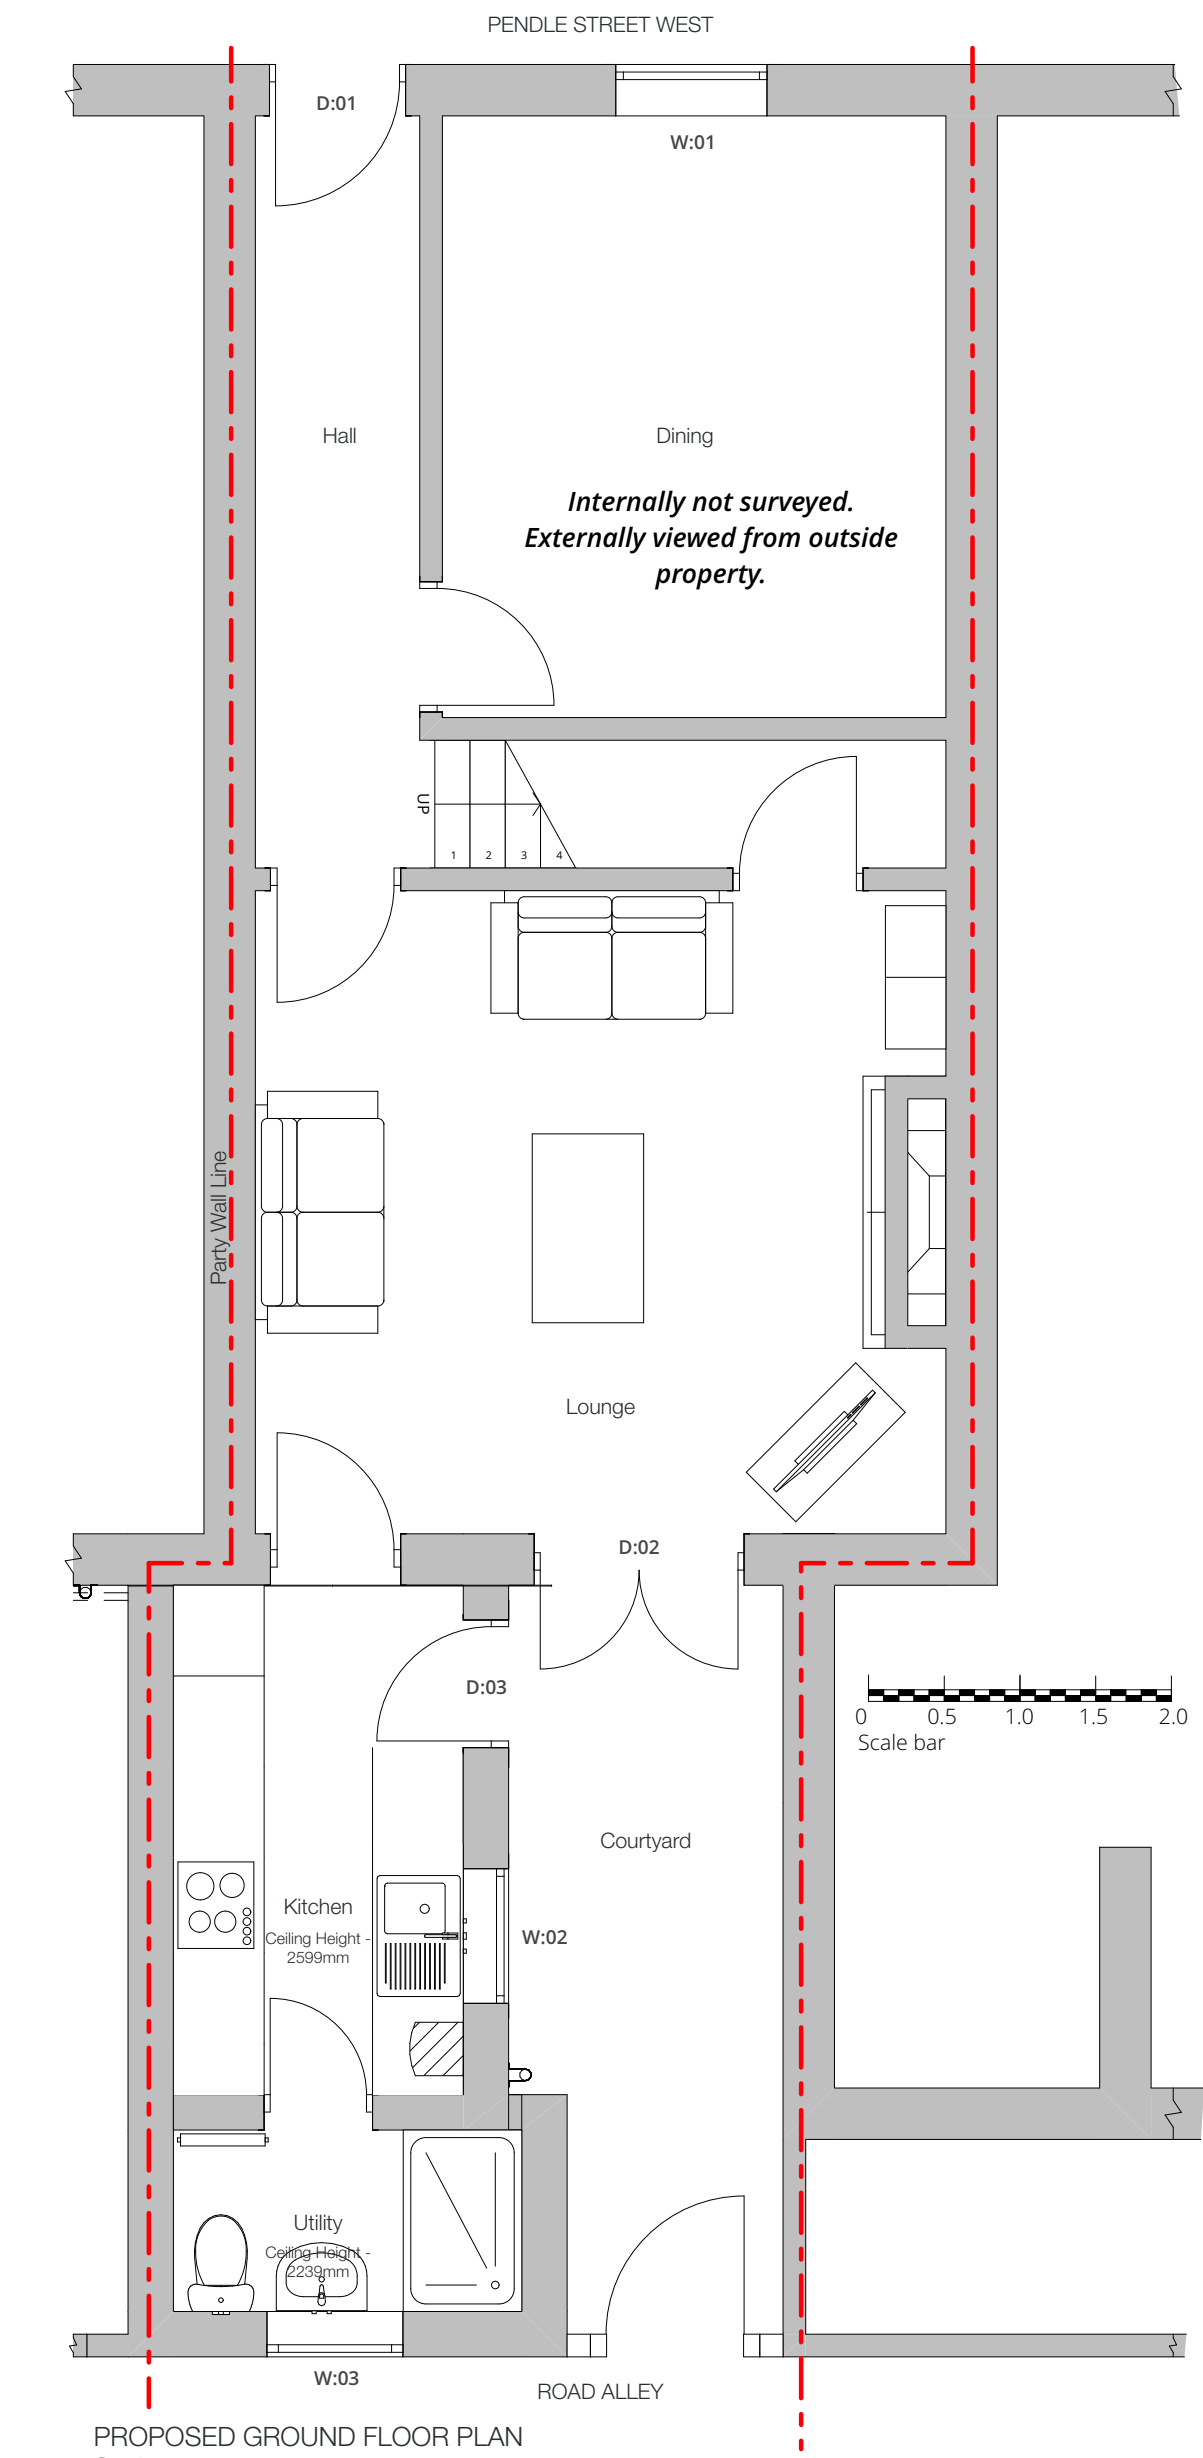


Proposed windows										
Window reference	Width	Height	Sill	Window: profile	Type	Material	Colour	Glazing	Type	Trickle vent
W:01	1,038	1,736	X	1 over 1	Sliding sash	Timber	White	Double glazed	Clear	Yes
W:02	890	1,100	X	1 over 1	Sliding sash	Timber	White	Double glazed	Clear	Yes
W:03	899	340	X	Fixed	Casement	Timber	White	Double glazed	Obscure	Yes
W:04	1,038	1,736	X	1 over 1	Sliding sash	Timber	White	Double glazed	Clear	Yes
W:05	890	1,100	X	1 over 1	Sliding sash	Timber	White	Double glazed	Clear	Yes
Proposed doors										
Window reference	Width	Height		Door: profile	Type	Material	Colour	Glazing	Type	
D:01	792	1982		Fan light	Door	Timber	Client choice*	Double glazed	Obscure	No
D:02	1,382	2,565		Fan light	Door	Timber	White	Double glazed	Clear	Yes
D:03	818	1,946		X	Door	Timber	White	Double glazed	Obscure	No

ALL WINDOWS, DOORS AND CILLS SIZES/HEIGHTS ARE APPROXIMATE - SITE MEASURE REQUIRED

All door frames finished white, door colour as stated
*Clients choice of Red/blue/green

Rev	Date	Description
P03	23/07/26	Updated to revised front door (BMc)
P02	21/07/26	Updated to sliding sash windows (BMc)
Rev	Date	Description
This drawing is copyright of Halsall Lloyd Partnership & must not be reproduced unless specifically agreed in writing.		

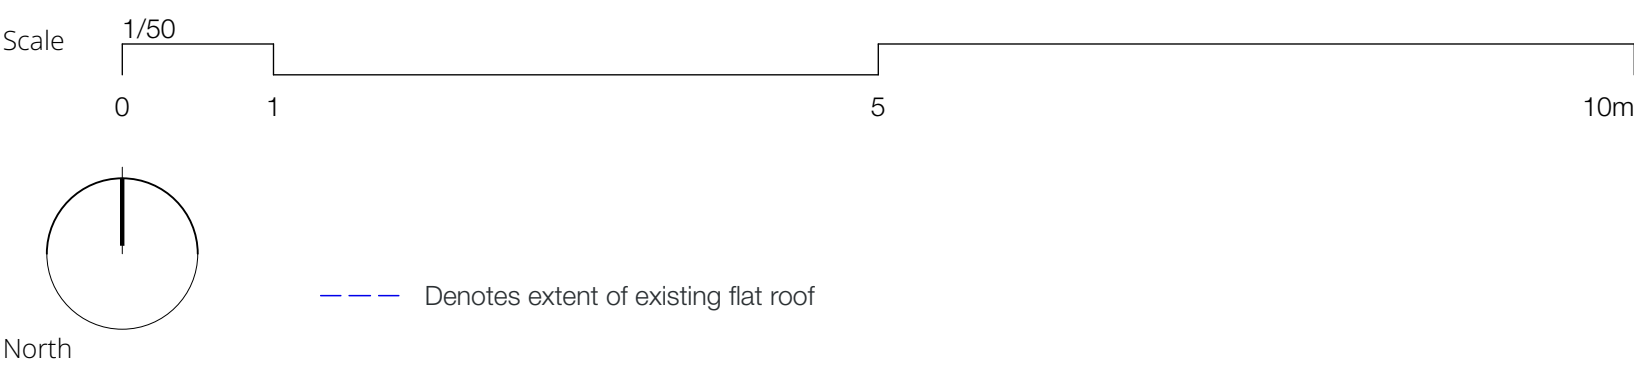

Offices at: Liverpool & Nottingham		Drawing Title			
Halsall Lloyd Partnership		Proposed Plans and Elevations			
Address		Project			
98 Duke Street		2 Pendle Street West, Sabden			
Post Code		Client			
L1 5AG		Jigsaw Homes Group			
Issuing Office	Tel	Scales @ A1	First Issue Date	Drawn	Check
Liverpool	0151 708 8944	1:50	18/11/25	JM	BNC
Website		Job Number / Dwg. No / Revision		RIBA Stage - Drawing Status	
www.hlpdesign.com		L2980_GA3_P03		[4] - PLANNING	

