
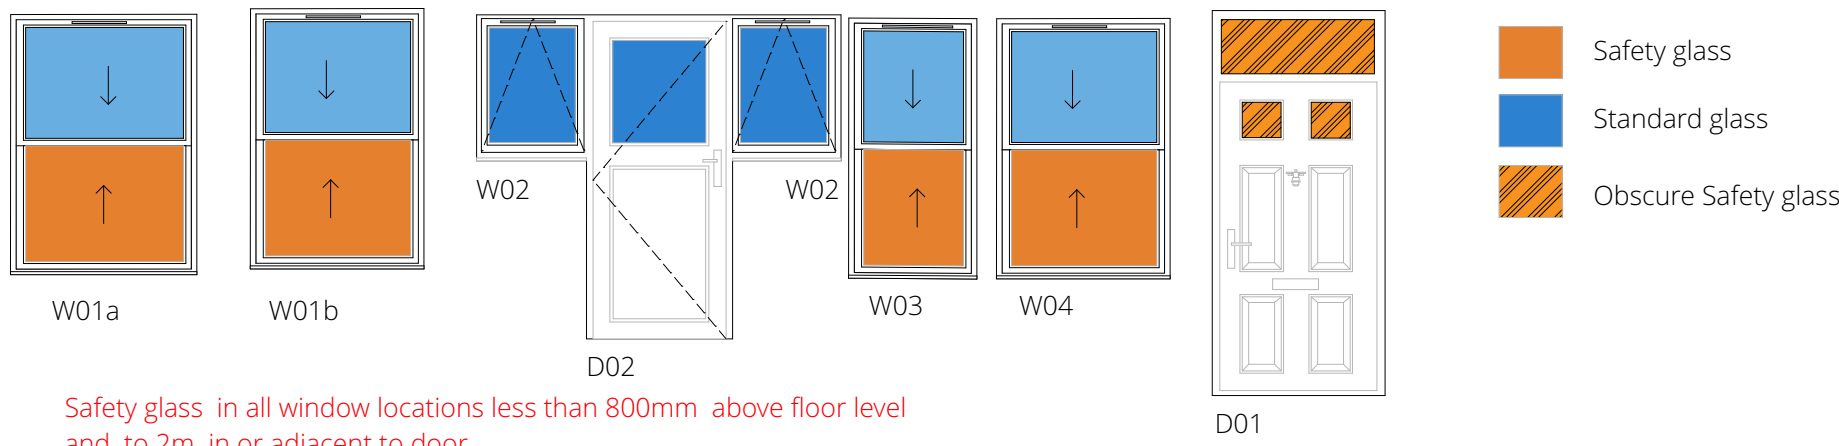
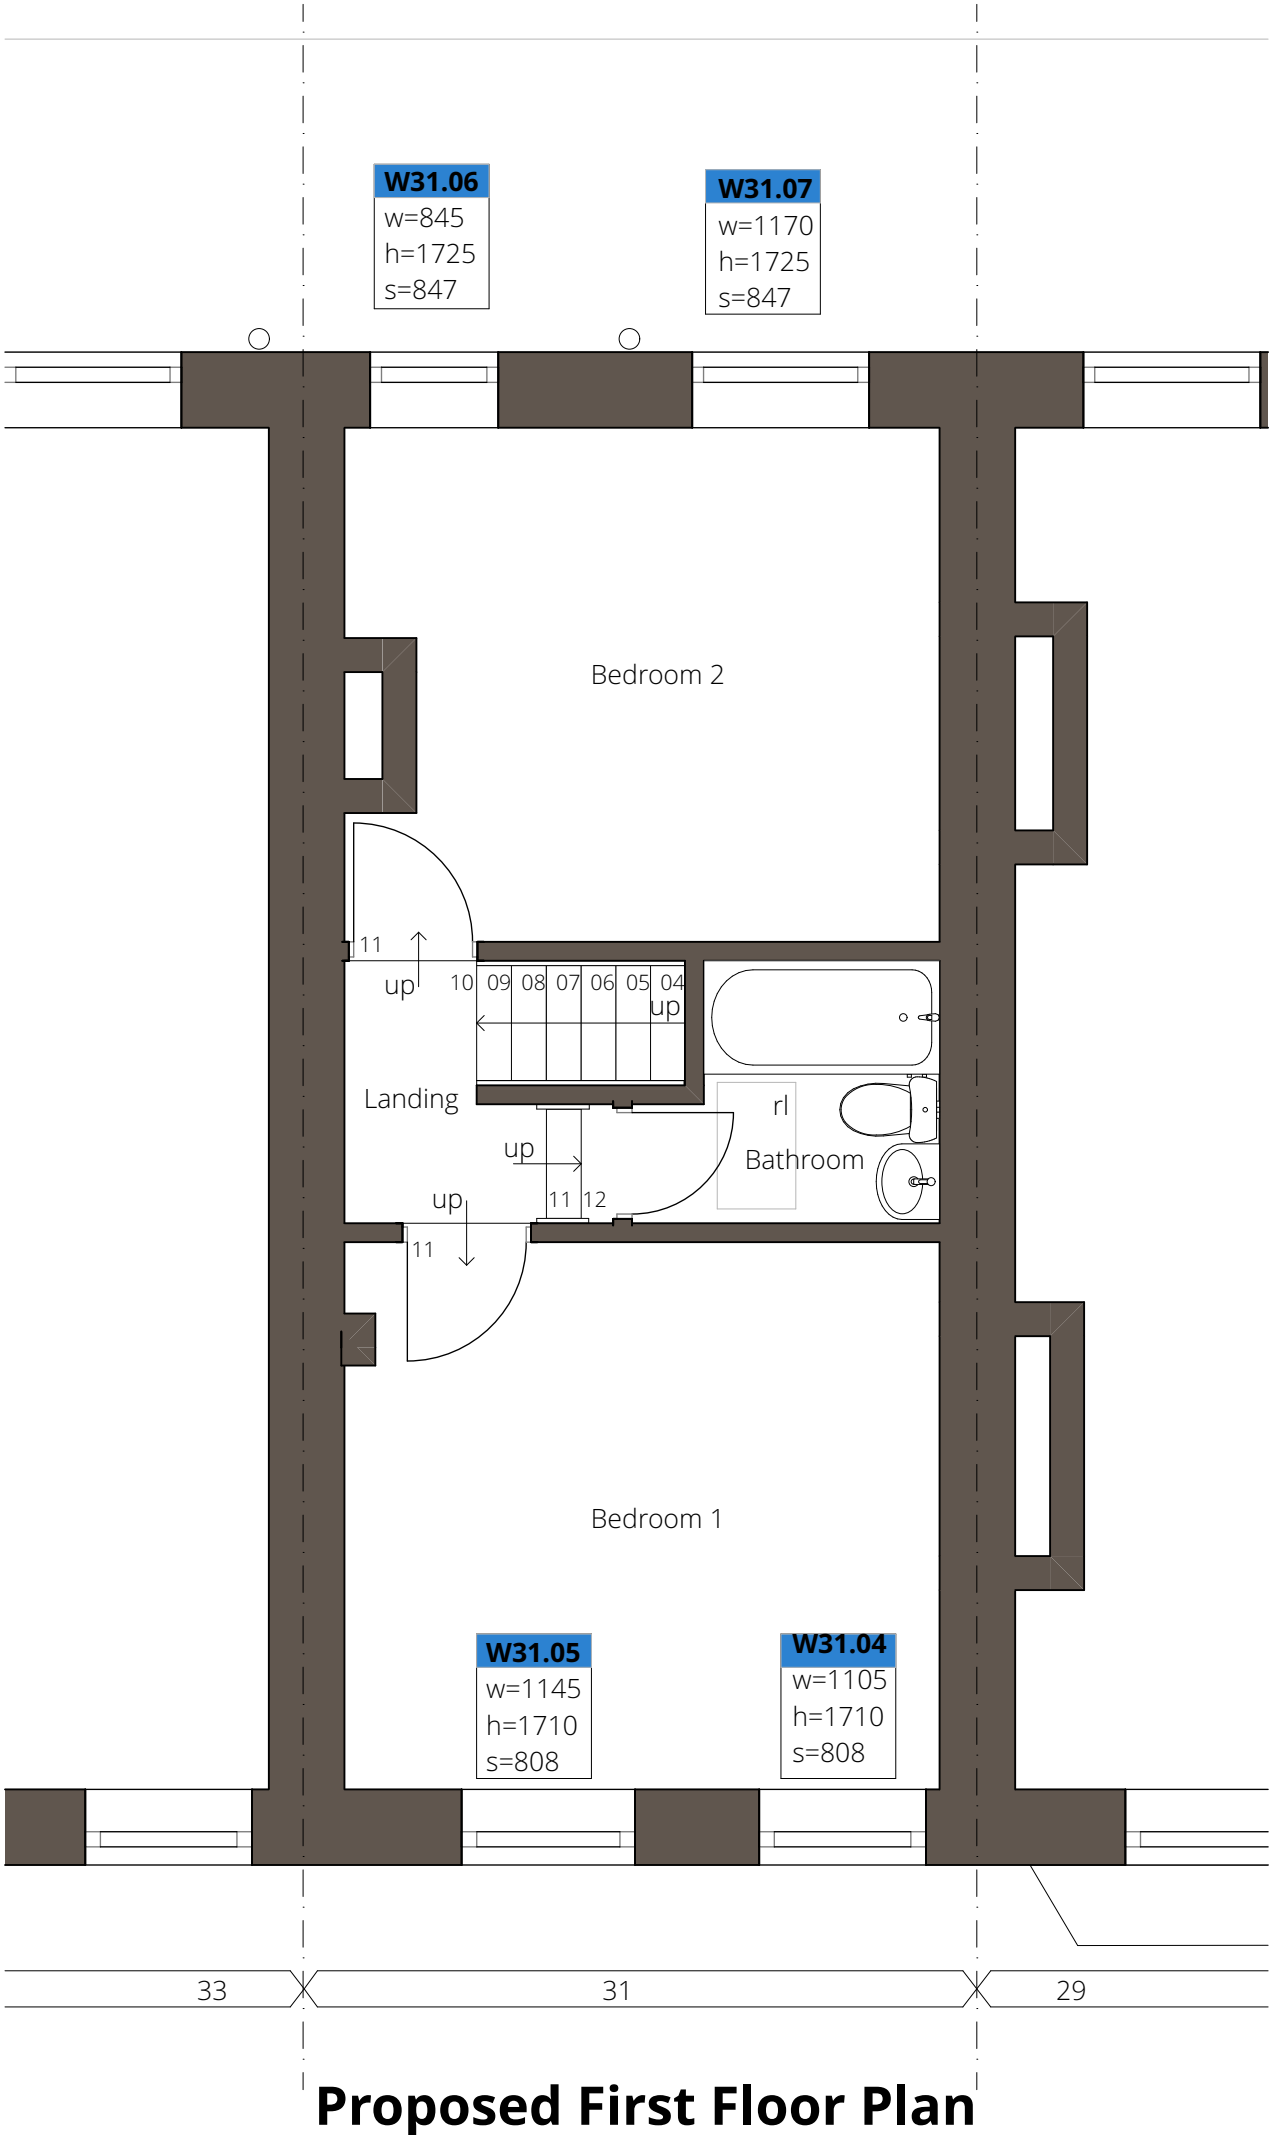


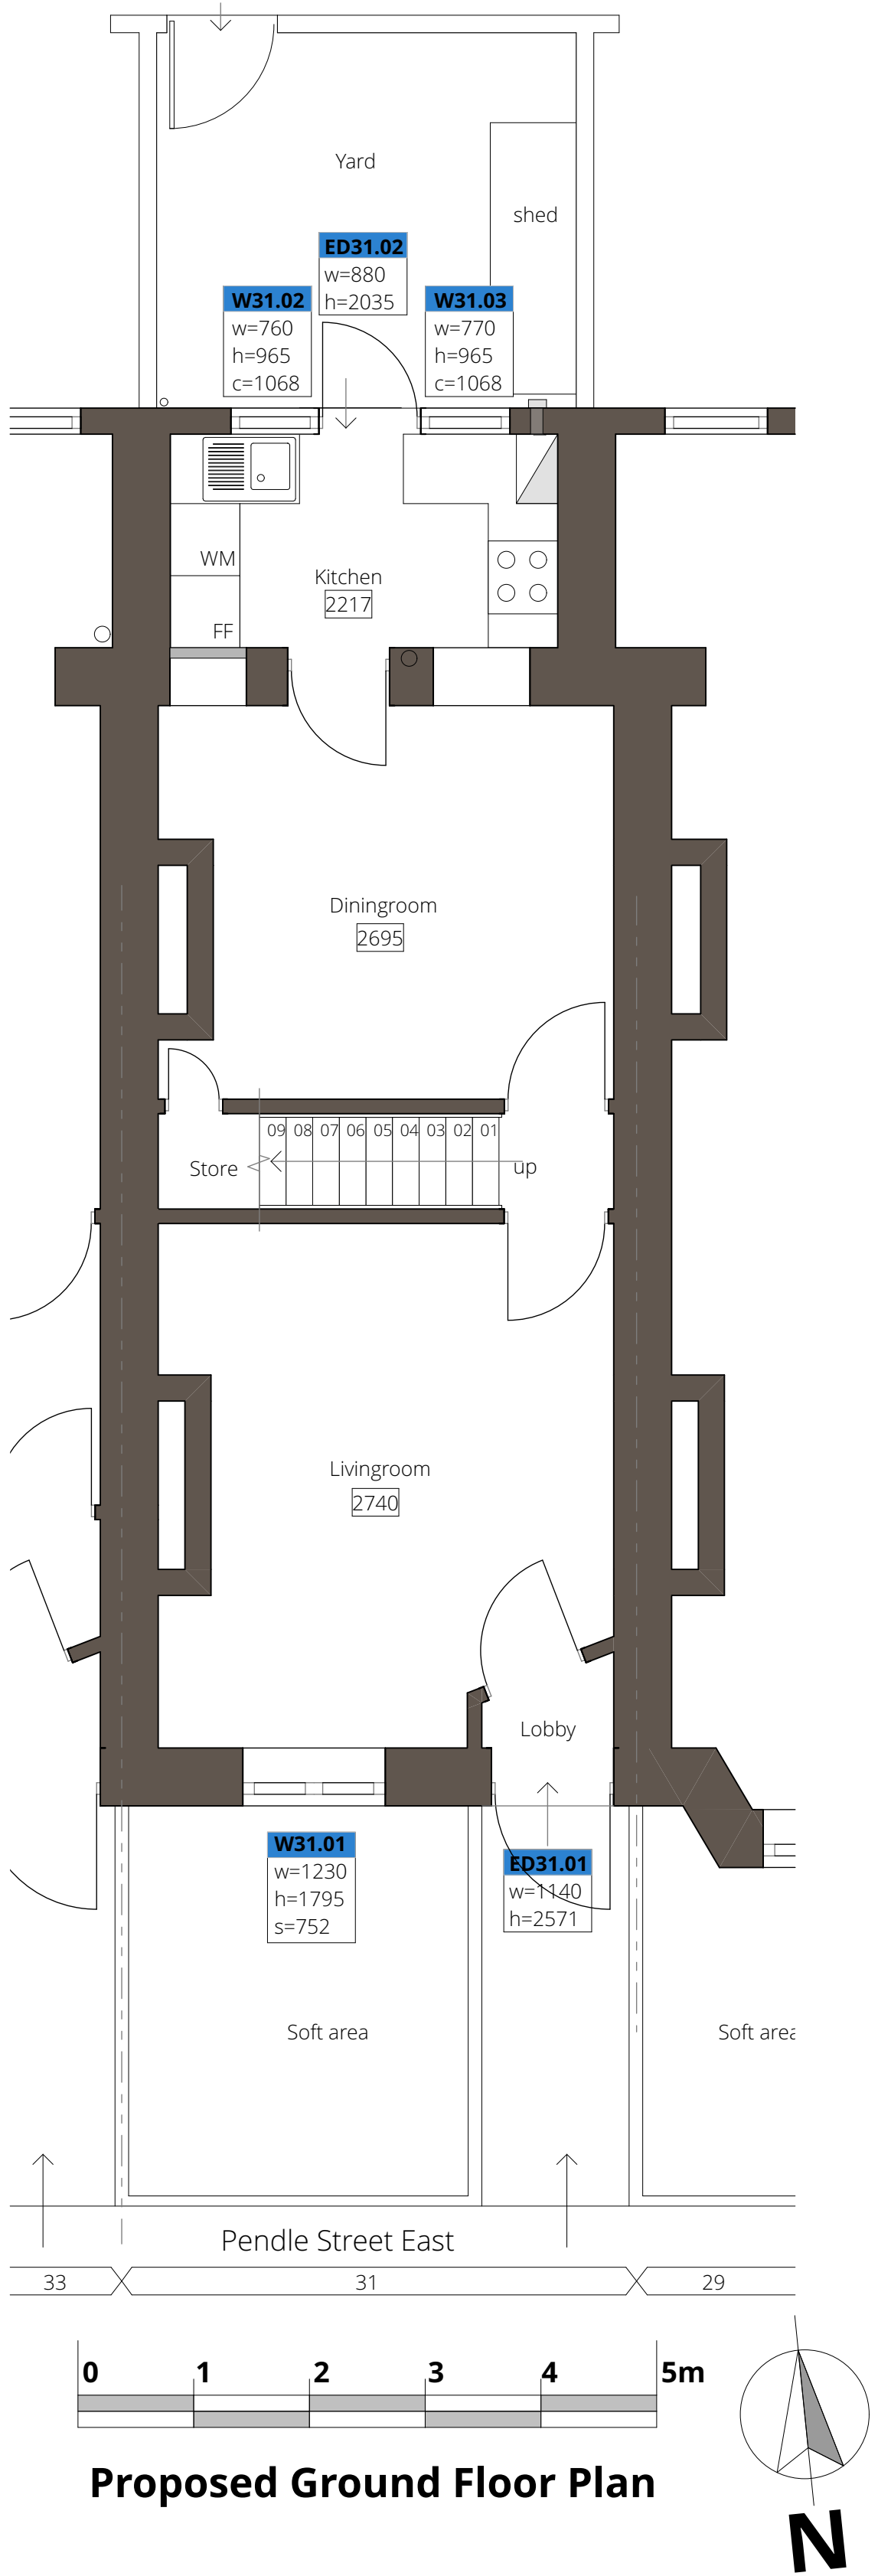

Safety glass in all window locations less than 800mm above floor level and to 2m in or adjacent to door

Proposed Window and External Door Schedule

Reference	Room	Width	Height	Sill	Type	Frame	Door	Opener	Glazing	Draught seal	Trickle vents	Inside	Outside	Leaded lights
W31.01	Livingroom	1230	1795	752	W01a	Timber		Sliding sash	Double glazed	Clear	Yes	White	White	No.
W31.02	Kitchen	760	965	1068	W02	Timber		Casement	Double glazed	Clear	Yes	White	White	No
W31.03	Kitchen	770	965	1068	W02	Timber		Casement	Double glazed	Clear	Yes	No	White	No
W31.04	Bedroom 1	1105	1710	808	W01b	Timber		Sliding sash	Double glazed	Clear	Yes	White	White	No.
W31.05	Bedroom 1	1145	1710	808	W01b	Timber		Sliding sash	Double glazed	Clear	Yes	White	White	No.
W31.06	Bedroom 2	845	1725	847	W03	Timber		Sliding sash	Double glazed	Clear	Yes	White	White	No.
W31.07	Bedroom 2	1170	1725	847	W04	Timber		Sliding sash	Double glazed	Clear	Yes	White	White	No
ED31.01	Lobby	1140	2571		D01	Timber	Timber		Double glazed	Obscure	Yes	N/A	White	Choice*
ED31.02	Kitchen	880	2035		D02	Timber	Timber		Double glazed	Clear	Yes	No	White	No

* Clients choice of red, blue or green


Scale

Note :
Do not scale off this drawing. Do not rely on this drawing for purposes other than its Status.
Constructors must be familiar with the client's building asbestos register ahead of facilitating any work contained on this drawing. Read this drawing with all other associated drawn & written specifications. If you believe a specification is insufficient for your purposes please contact HLP for further information prior to continuing.
You are responsible for checking that you possess the latest approved drawing revision. Allow enough time to properly design and plan construction work. If more than one contractor is involved, the client must appoint a Principal Designer and a Principal Contractor.
This drawing is copyright of Halsall Lloyd Partnership & must not be reproduced unless specifically agreed in writing.

Original drawing issue date. 04/11/25

P02 24/08/26 Emended front door design, external door choice of colour (BMC)

North

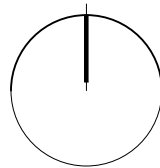

Offices at : Liverpool & Nottingham
Halsall Lloyd Partnership
Address 98 Duke Street
Post Code L1 5AG
Tel 0151 708 8944
Issuing Office Liverpool
Website L3227
www.hlpdesign.com

Drawing Title Proposed Plans and Elevations
Project 31 Pendle Street East, Sabden, Clitheroe, BB7 9EG
Client Jigsaw
Scales @ A1 1:50
RIBA Stage 3
Drawing Suitability Description PRELIMINARY
Project - Origin - Vol - Level - Type - Role - Dwg No - Revision
ABC - HLP - 00 - ZZ - Dr - A - 1002 - P02
Author BMC
Checked BY

