
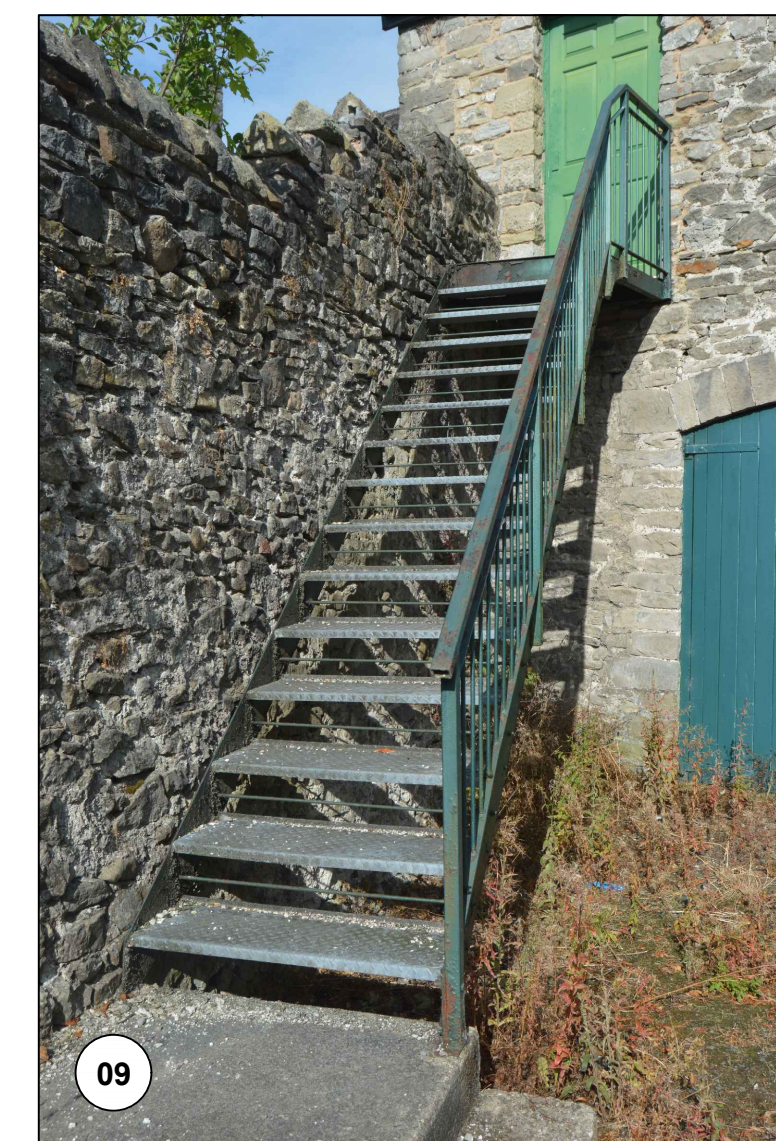


This drawing is to be read in conjunction with all relevant Architect, consultants' and specialists' drawings and specifications. The Architect is to be notified of any discrepancies before proceeding. Do not scale from this drawing. All dimensions and levels are to be checked on site. This drawing is subject to copyright. All work carried out before Planning and Building Permission has been granted is at the contractor/client's risk.

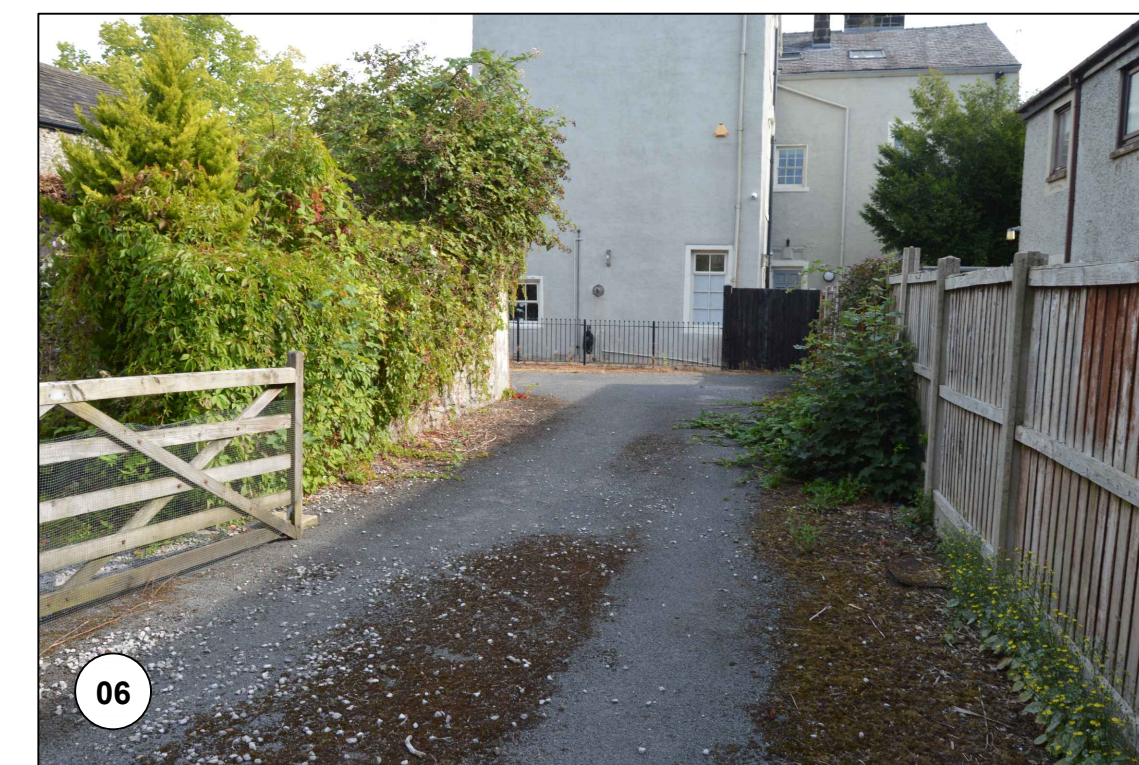

EXISTING SITE PLAN
SCALE 1:100

SCALE 1:100

0 2 4 6m

Client
MR TAYLOR AND MS SMITH

Job Title
RECONSTRUCTION OF BOUNDARY WALL
AT
THE OLD STABLES
LOWERGATE
CLITHEROE
LANCASHIRE
BB7 1AD

Drawing Title
EXISTING SITE PLAN

Scale 1:100 @ A1	Date AUG 2026	Drawn MJF
---------------------	------------------	--------------

spa
SUNDERLAND PEACOCK ARCHITECTS

SUNDERLAND PEACOCK & ASSOCIATES LTD.
HAZELMERE, PIMLICO ROAD, CLITHEROE
LANCASHIRE, BB7 2AG
T 01200 423178 F 01200 427328
E info@sunderlandpeacock.com
www.sunderlandpeacock.com

7470 -E01