

N

Existing Site Plan
Scale 1:500 @ A3


FP 0307014

Hungrill Access Track

Holden

Grassland

Slaidburn

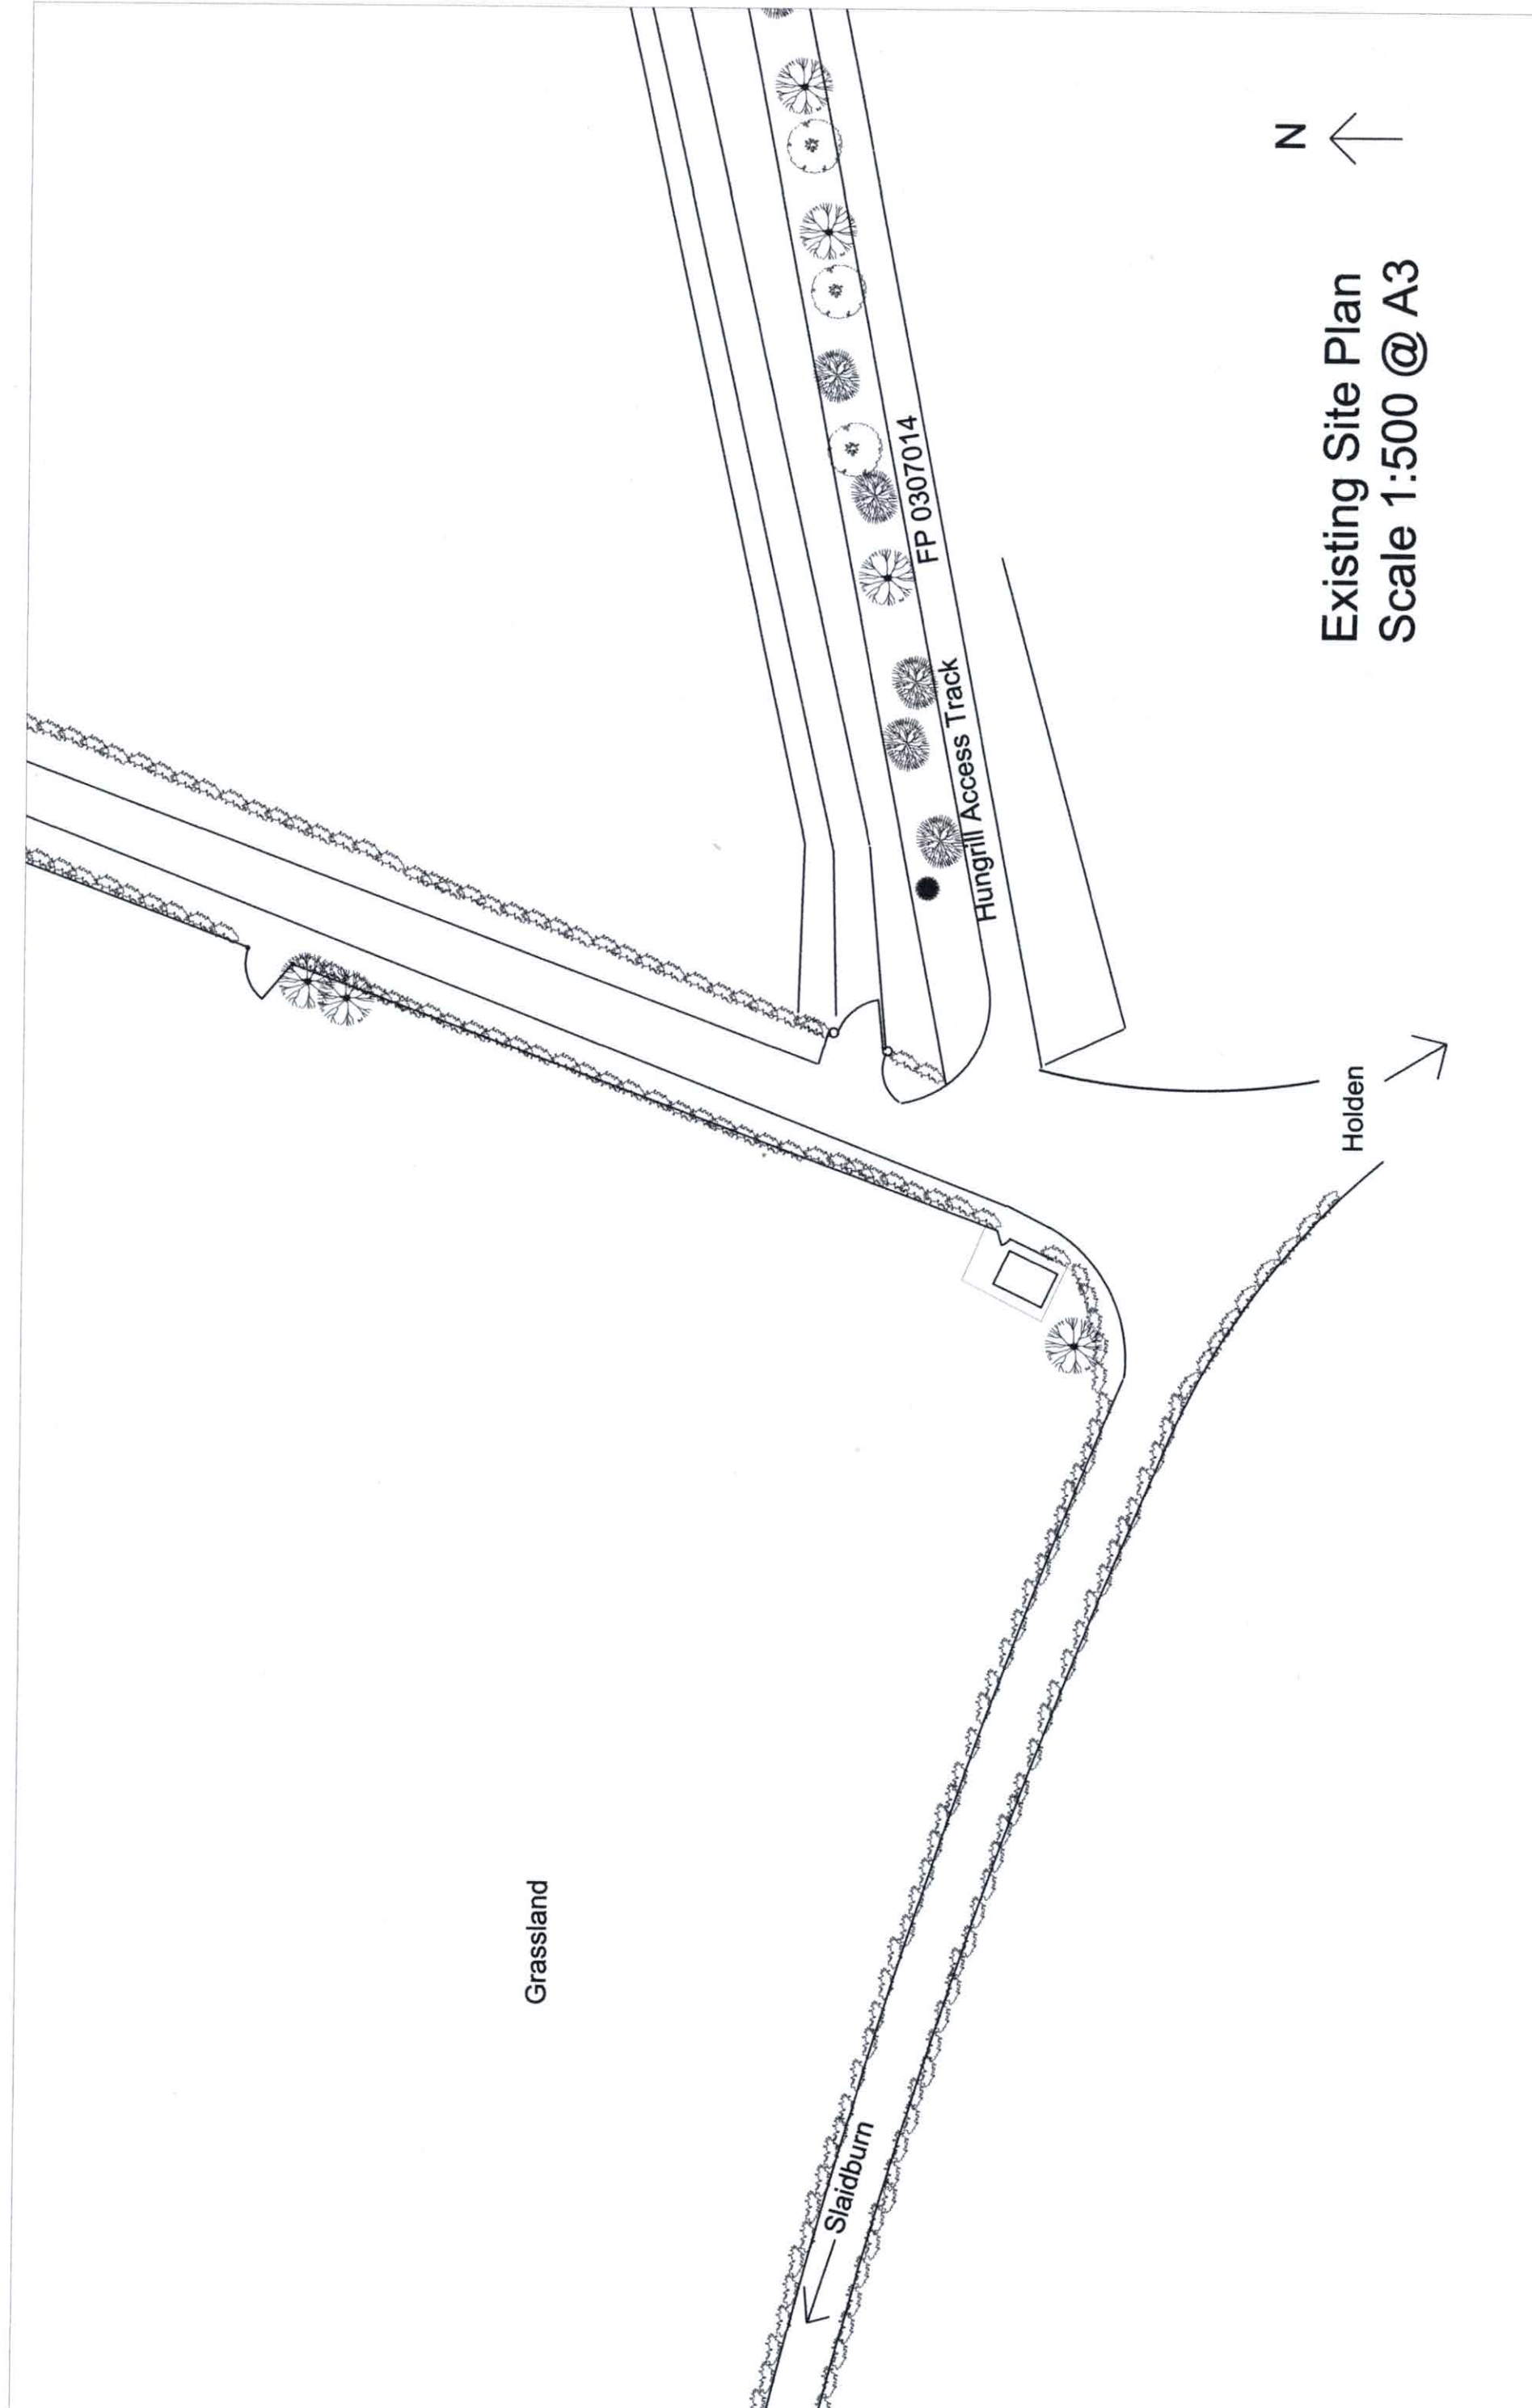

N

Proposed Site Plan
Scale 1:500 @ A3

FP 0307014

Hungrill Access Track

Proposed menage

Native species trees

Grassland

Slaidburn

Holden

