

Pet Crematorium at Dockber Laithe Farm, Sawley	
Client:	Mr J Barnes
Ref:	RS/JB/ELV01/V2
Drawn:	RS
Date: 29/09/2026	Scale: 1:100 @ A4


Richard
Turner
& Son

Auctioneers
Valuers &
Estate Agents

01200 441351
www.rturner.co.uk

Material Key:

- Steel portal frame. Finished in 'Juniper Green'
- Steel profile roof cladding. Finished in 'Juniper Geen' no roof lights installed.
- Steel profile cladding installed atop existing precast concrete panels
- Steel incinerator chimney. Finished in black.


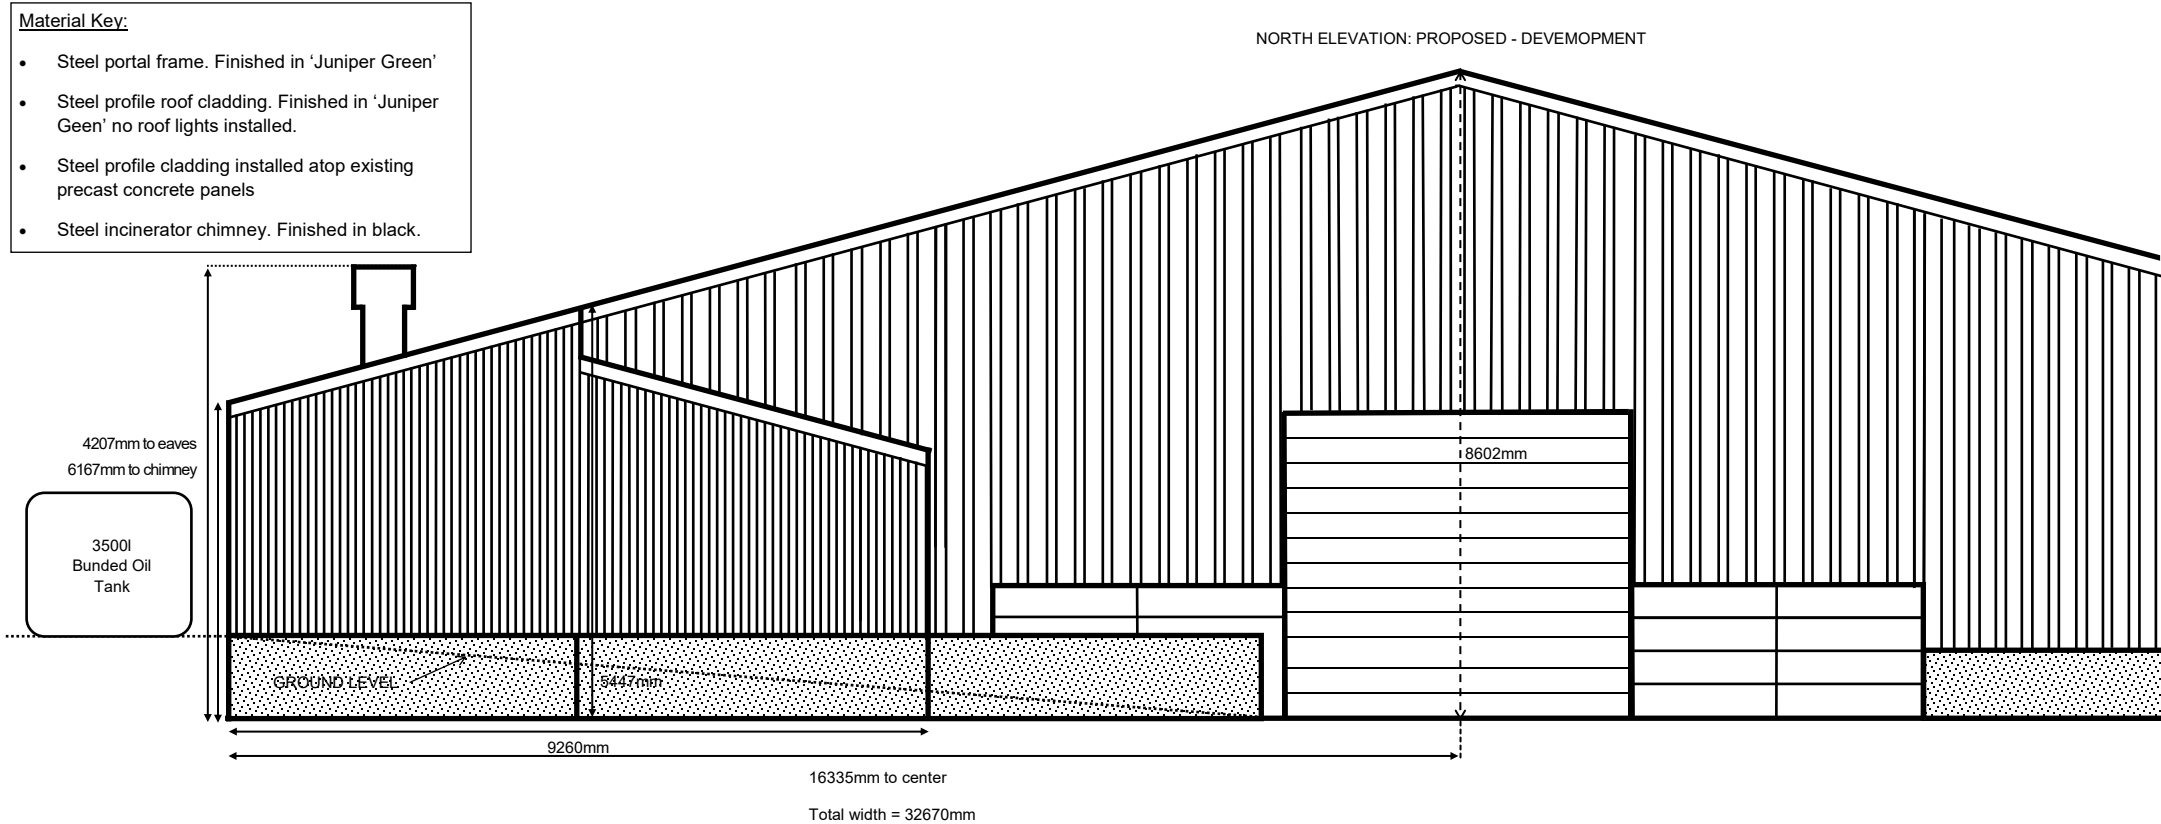


Pet Crematorium at Dockber Laithe Farm, Sawley	
Client:	Mr J Barnes
Ref:	RS/JB/ELV02/V2
Drawn:	RS
Date: 29/09/2026	Scale: 1:100 @ A4

Richard
Turner
& Son

AUCTIONEERS
VALUERS &
ESTATE AGENTS

01200 441351
www.rturner.co.uk

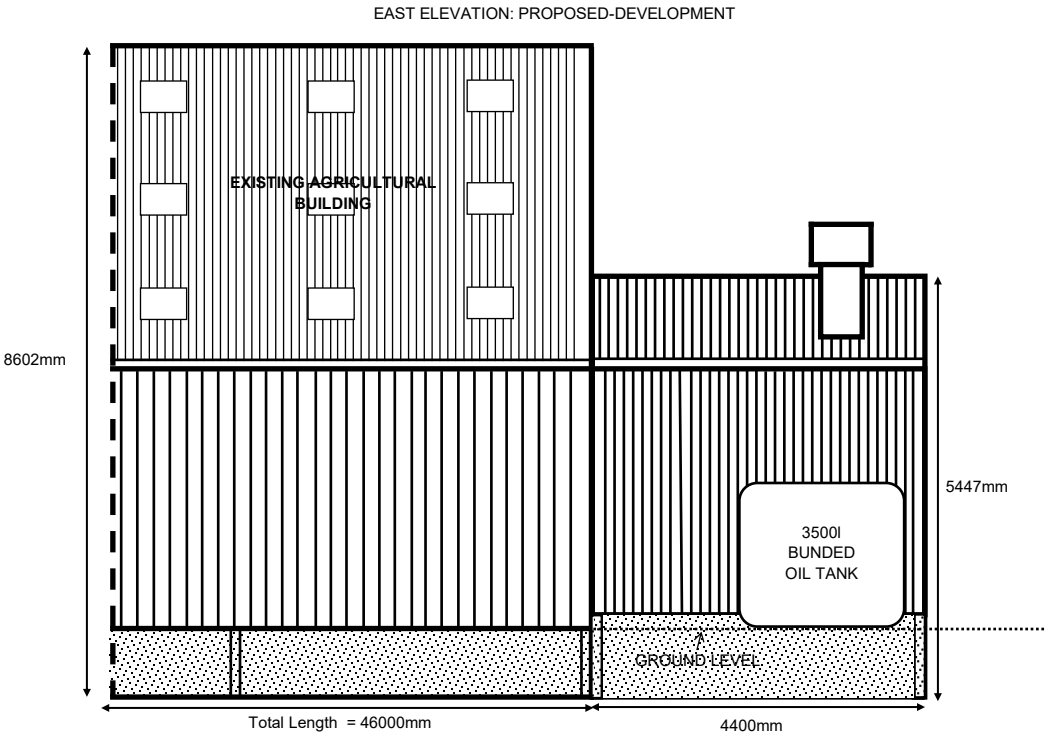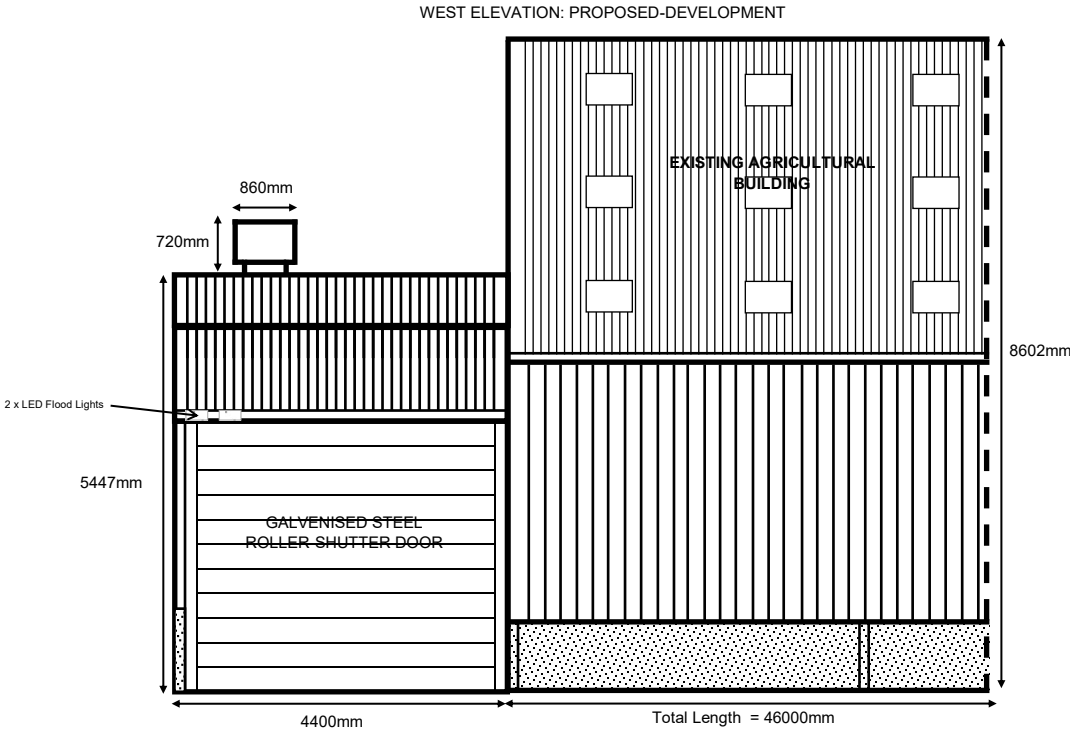



Pet Crematorium at Dockber Laithe Farm, Sawley	
Client:	Mr J Barnes
Ref:	RS/JB/ROOF 01/V2
Drawn:	RS
Date: 29/09/2026	Scale: 1:50 @ A4

Richard
Turner
& Son

AUCTIONEERS
VALUERS &
ESTATE AGENTS

01200 441351
www.rturner.co.uk

- Material Key:
- Steel portal frame. Finished in 'Juniper Green'
 - Steel profile roof cladding. Finished in 'Juniper Geen' no roof lights installed.
 - Black uPVC rainwater goods.
 - Steel incinerator chimney. Finished in black.

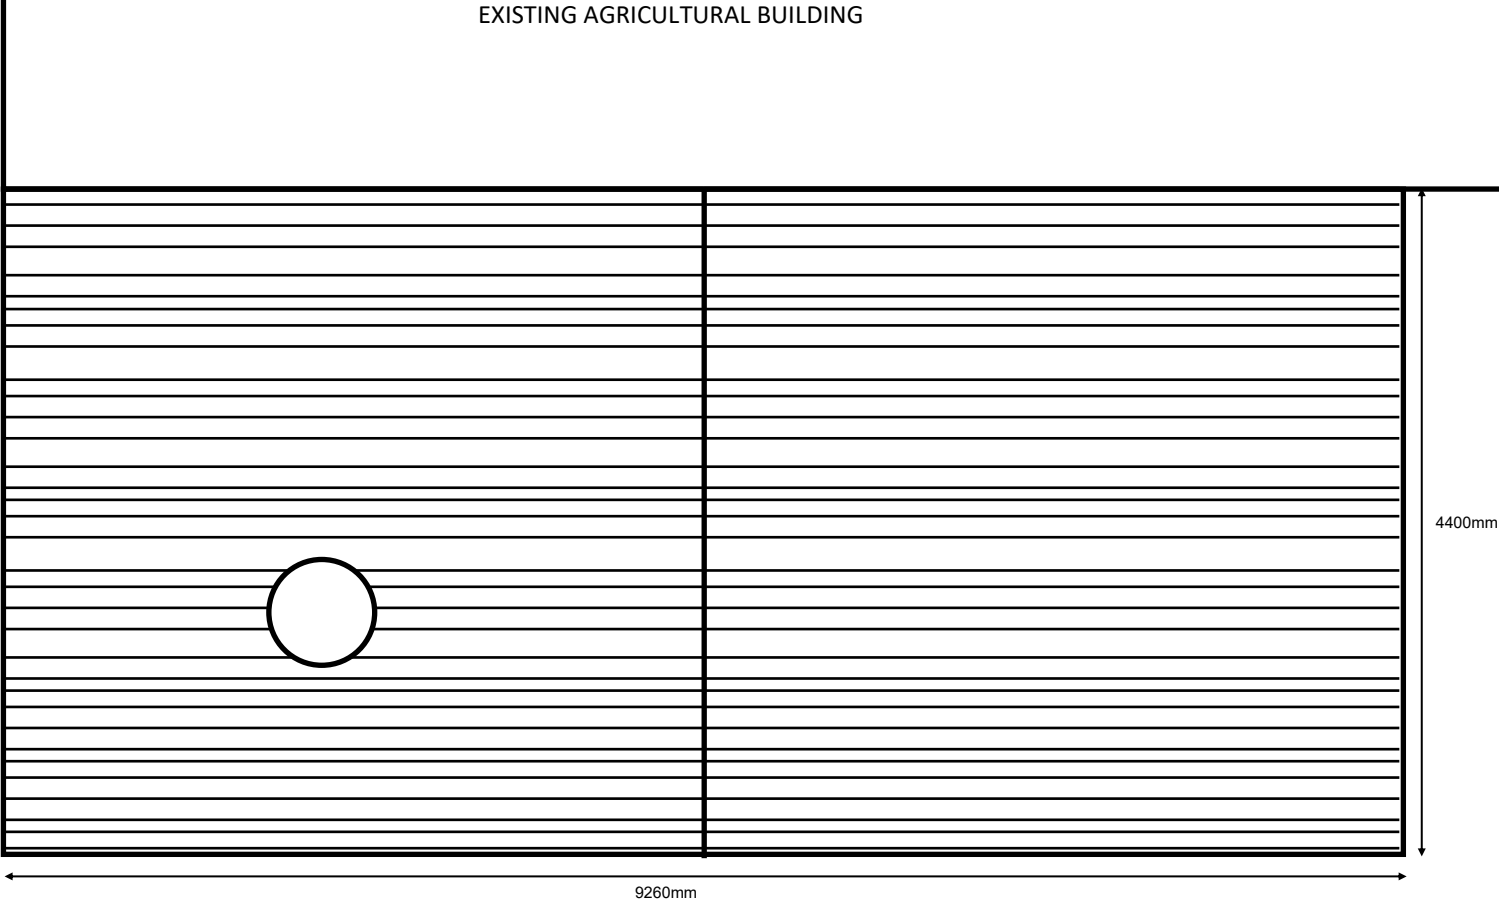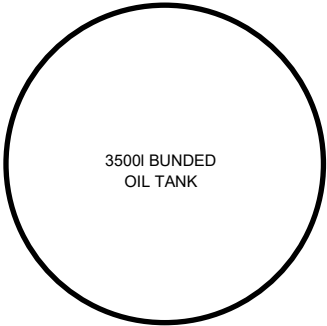

PROPOSED DEVELOPMENT ROOF PLAN


Pet Crematorium at Dockber Laithe Farm, Sawley	
Client:	Mr J Barnes
Ref:	RS/JB/FLOOR 01/V2
Drawn:	RS
Date: 29/09/2026	Scale: 1:50 @ A4

Richard
Turner
& Son

AUCTIONEERS
VALUERS &
ESTATE AGENTS

01200 441351
www.rturner.co.uk

EXISTING AGRICULTURAL BUILDING

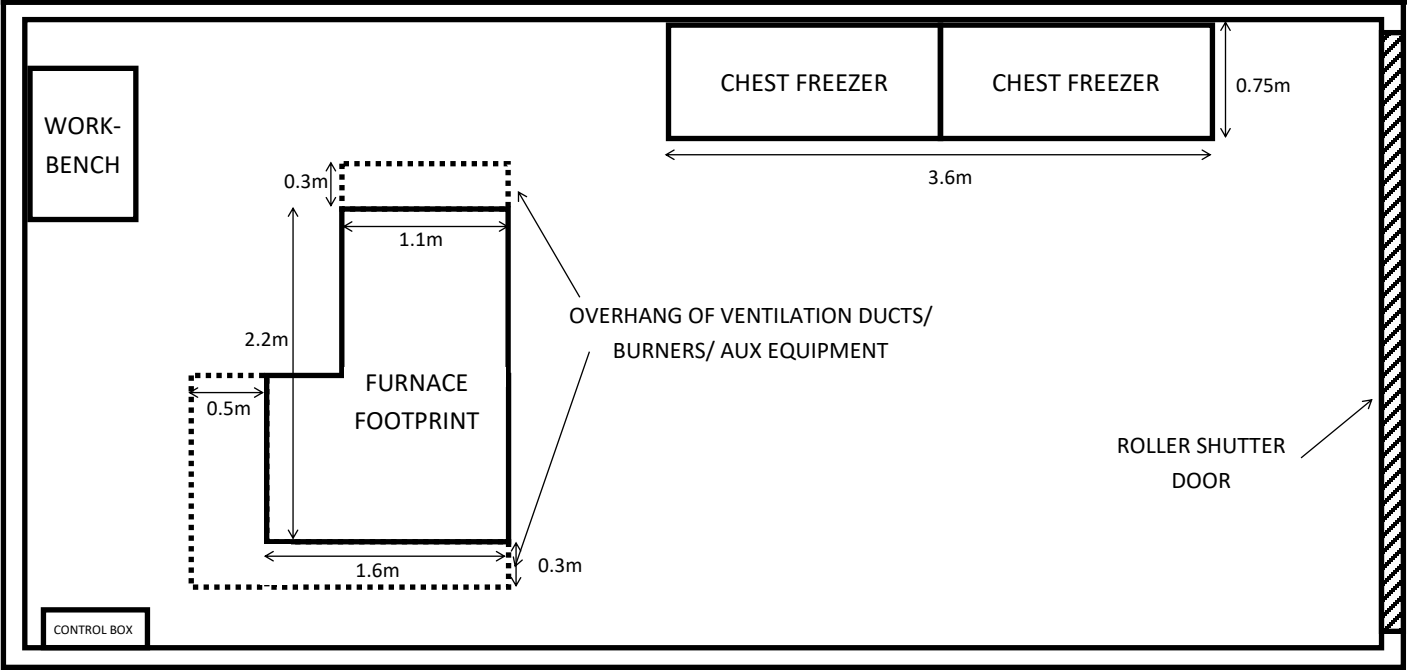

PROPOSED DEVELOPMENT FLOOR PLAN