




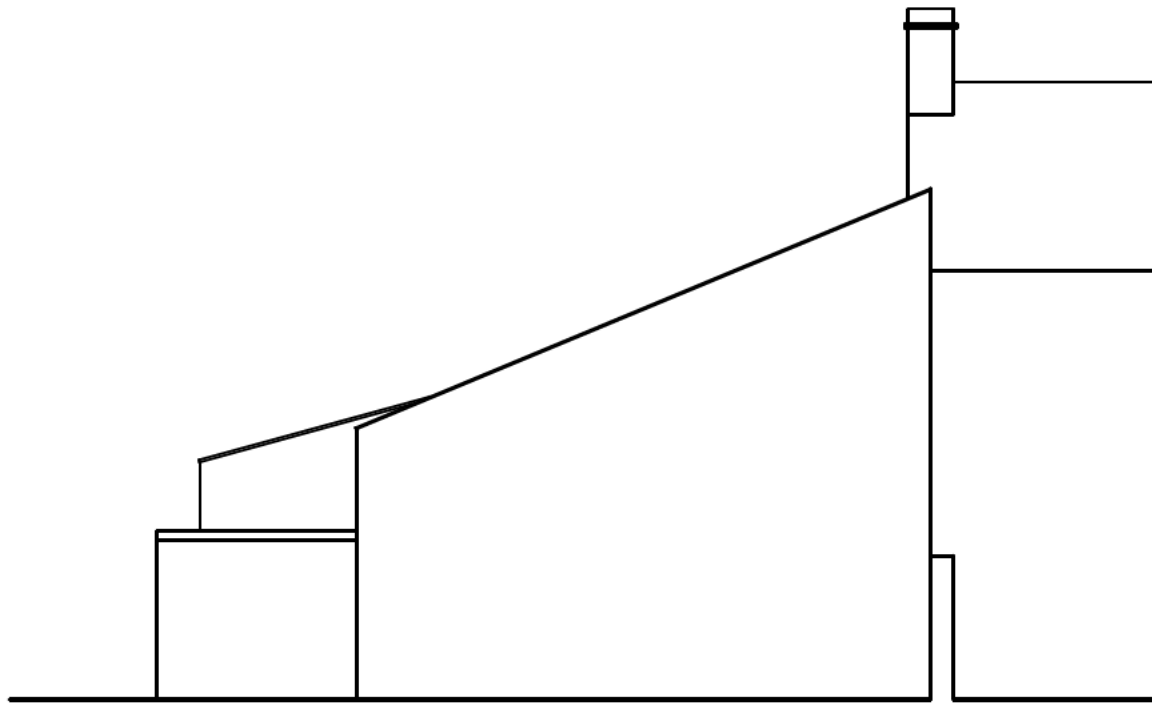


North Elevation

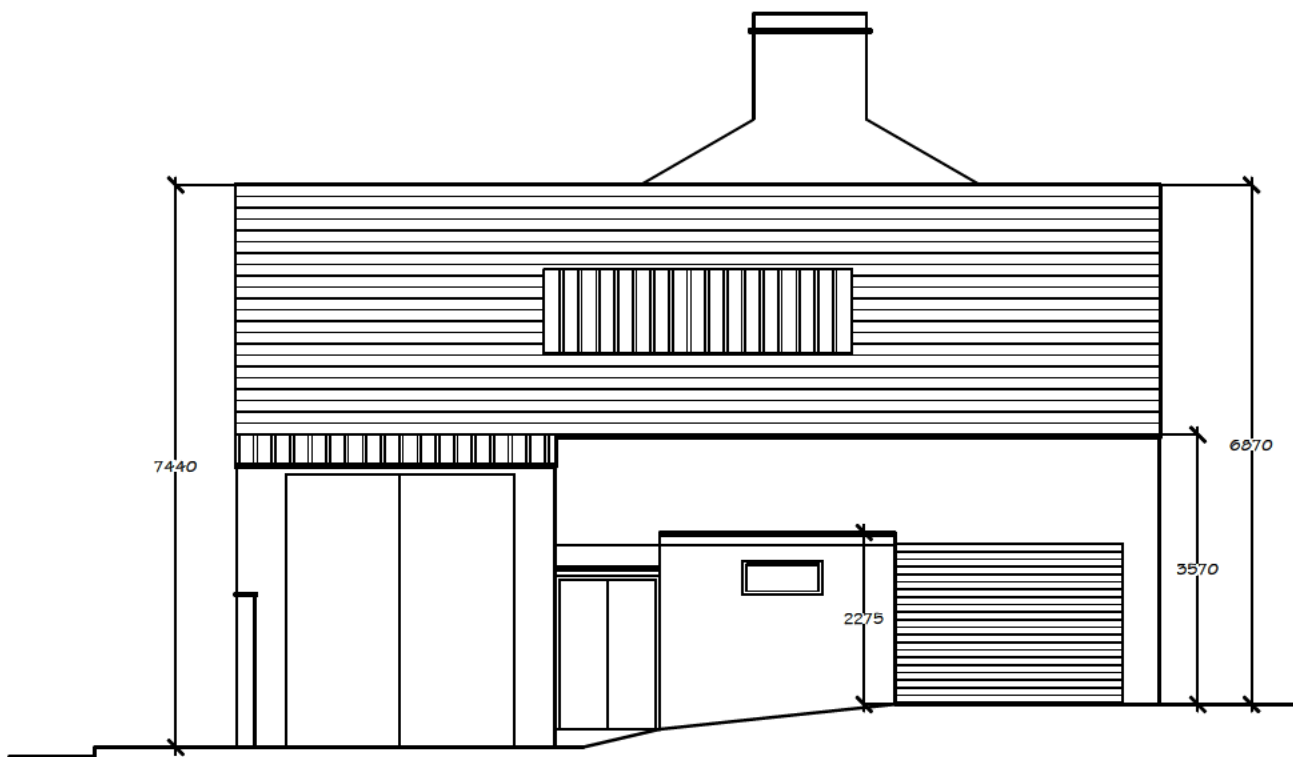

East Elevation

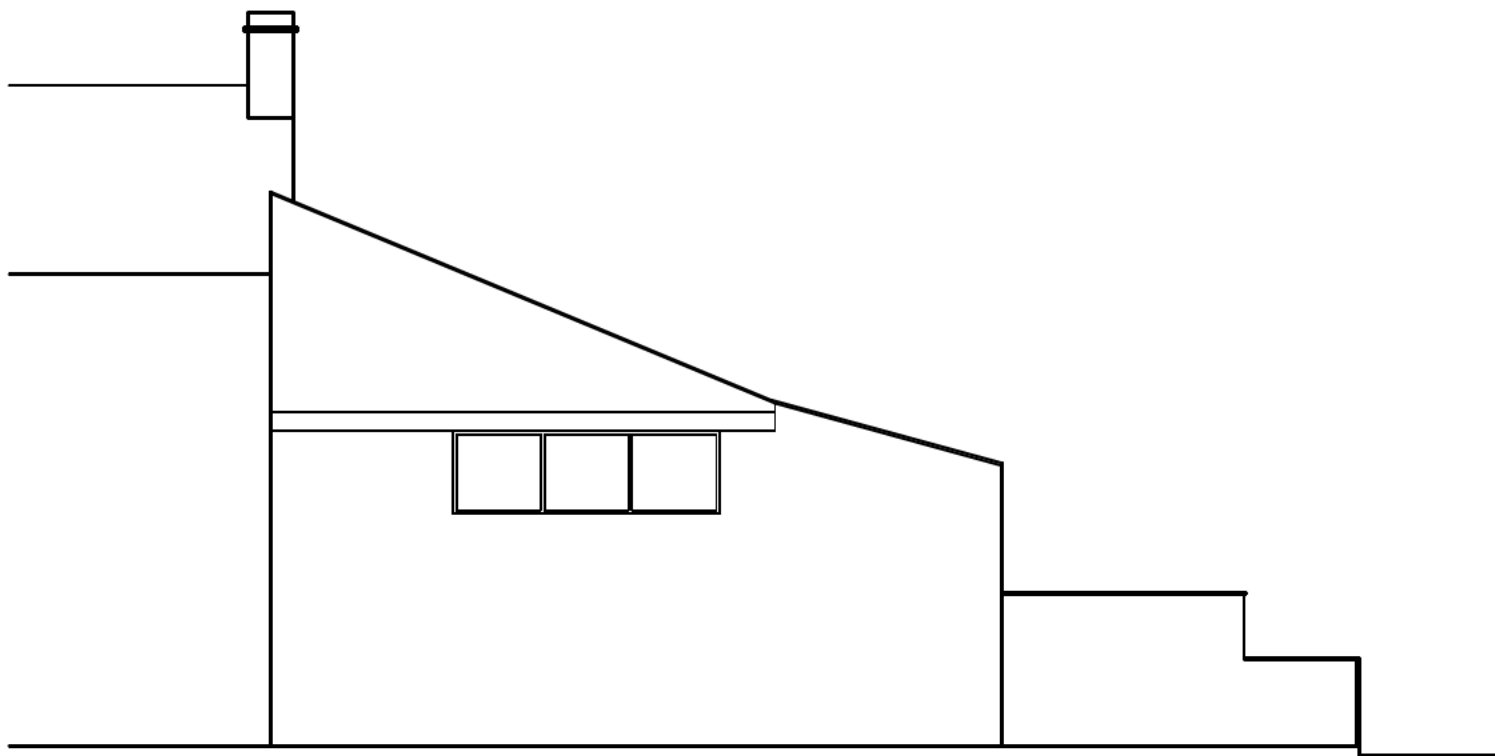

South Elevation

 

Client: Rufus Carr Ltd			
Project: Proposed Alterations Thorn Street Garage Thorn Street Clitheroe			
Drawing Title: Existing Elevations Building 1			
Scale: # A3:	Scale: # A1:	Date:	Drawn by:
1:100	1:50	18.07.26	PD
Drawing no: 1830 - 02			Rev:
			-