
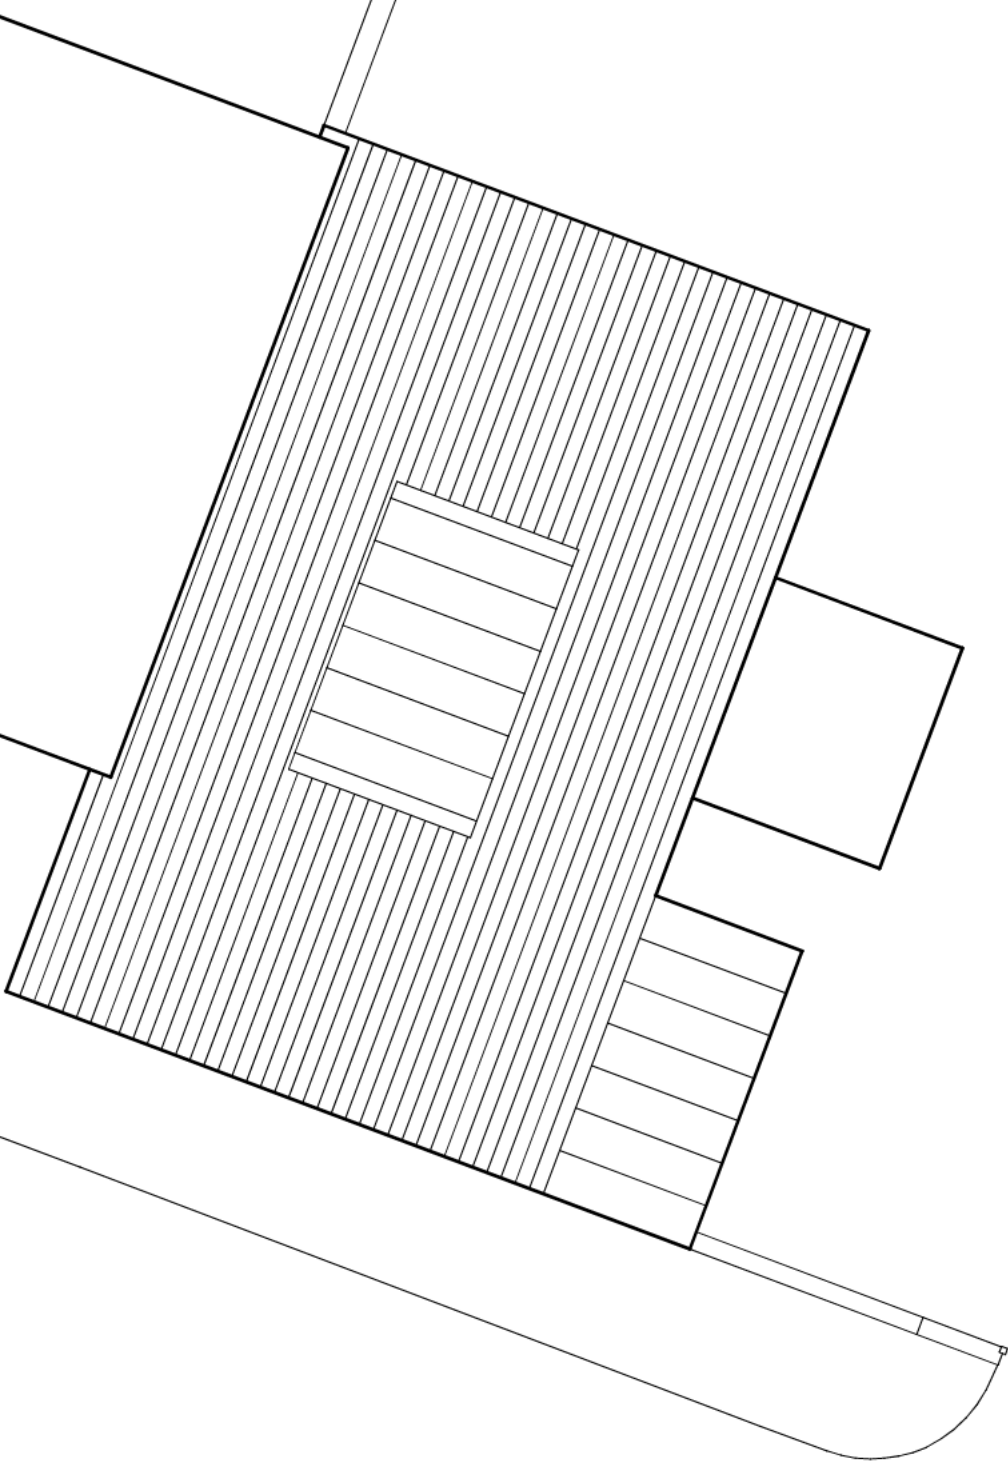
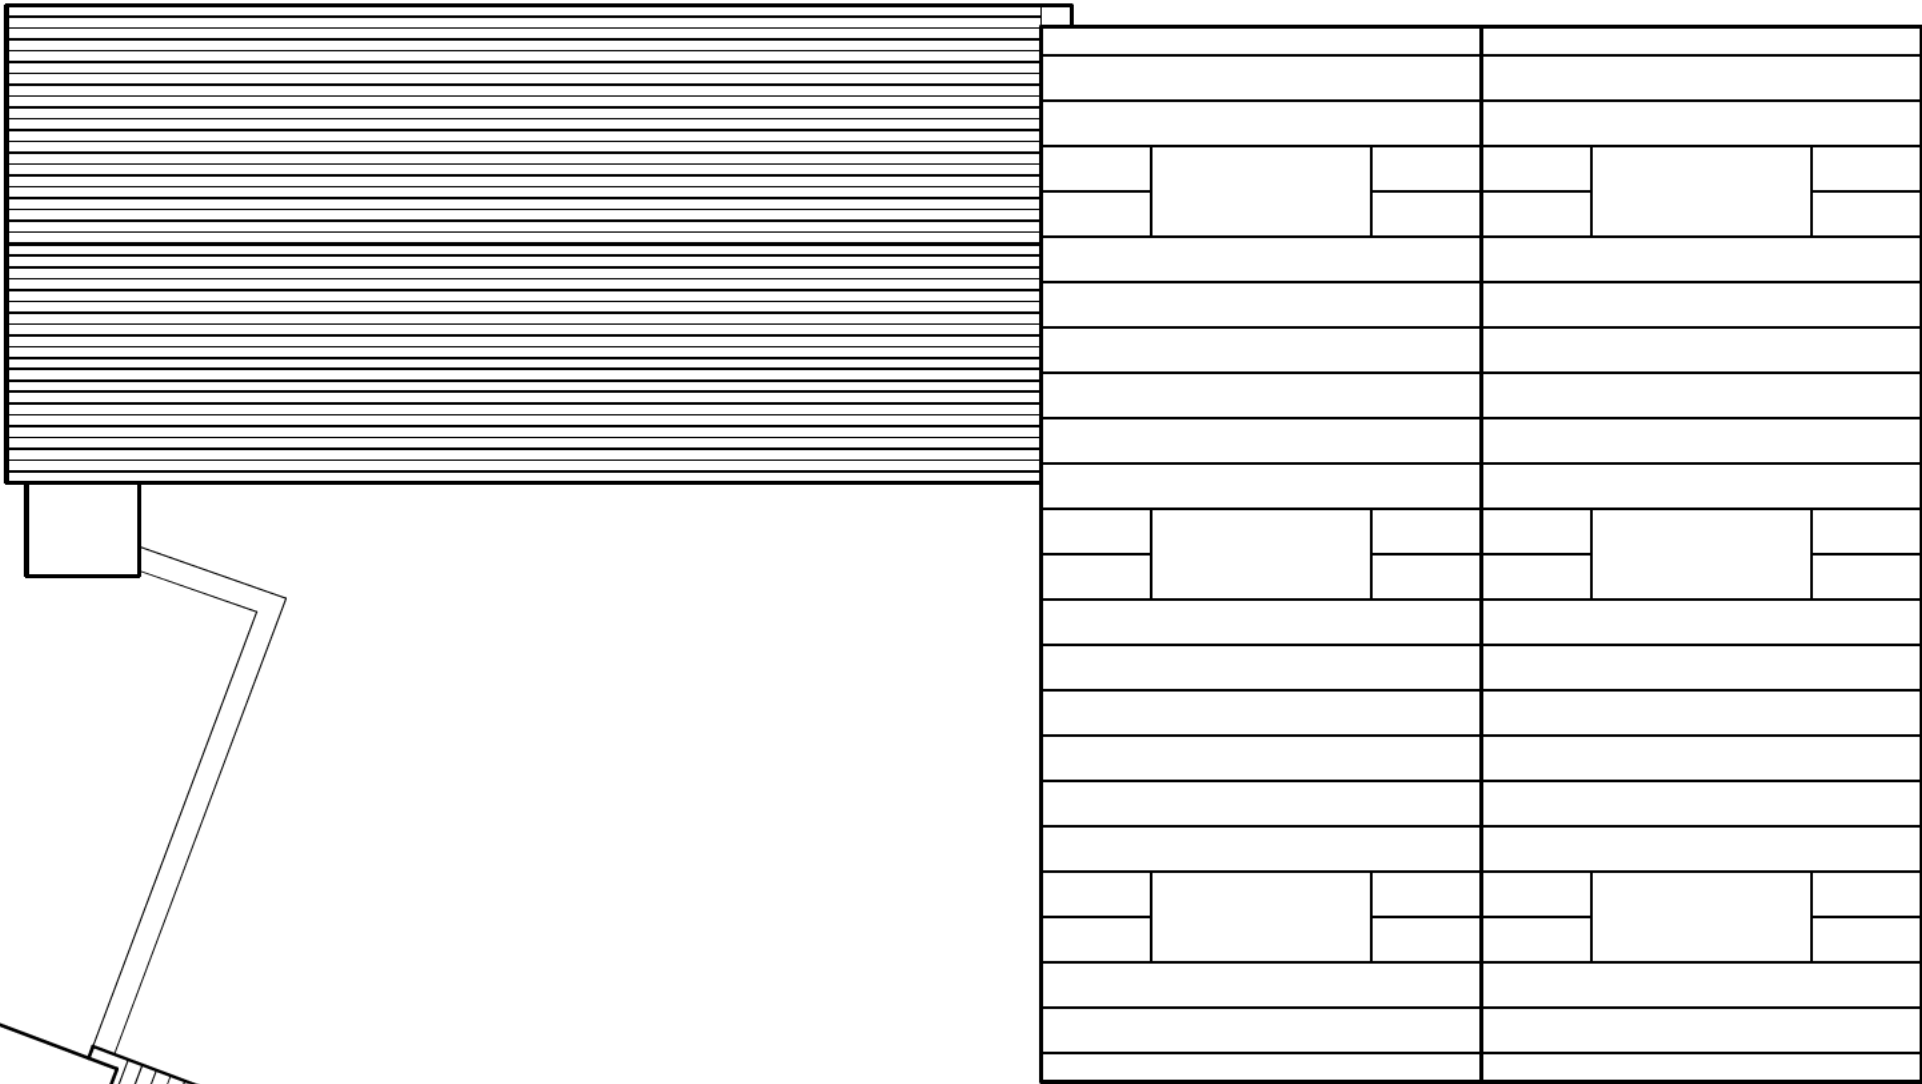


PD Construction Consultants
7 Beech Street, Clitheroe, Lancs
BB7 2LL
tel: [REDACTED]
email: pdcc@hotmail.co.uk

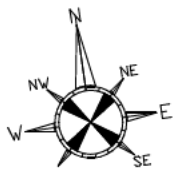

Rufus Carr Ltd			
Project: Proposed Alterations Thorn Street Garage Thorn Street Clitheroe			
Drawing title: Existing Roof Plan			
Scale: # A3:	Scale: # A1:	Date:	Drawn by:
1:100	1:50	22.07.26	PD
Drawing no:			Rev:
1830 - 04			-