



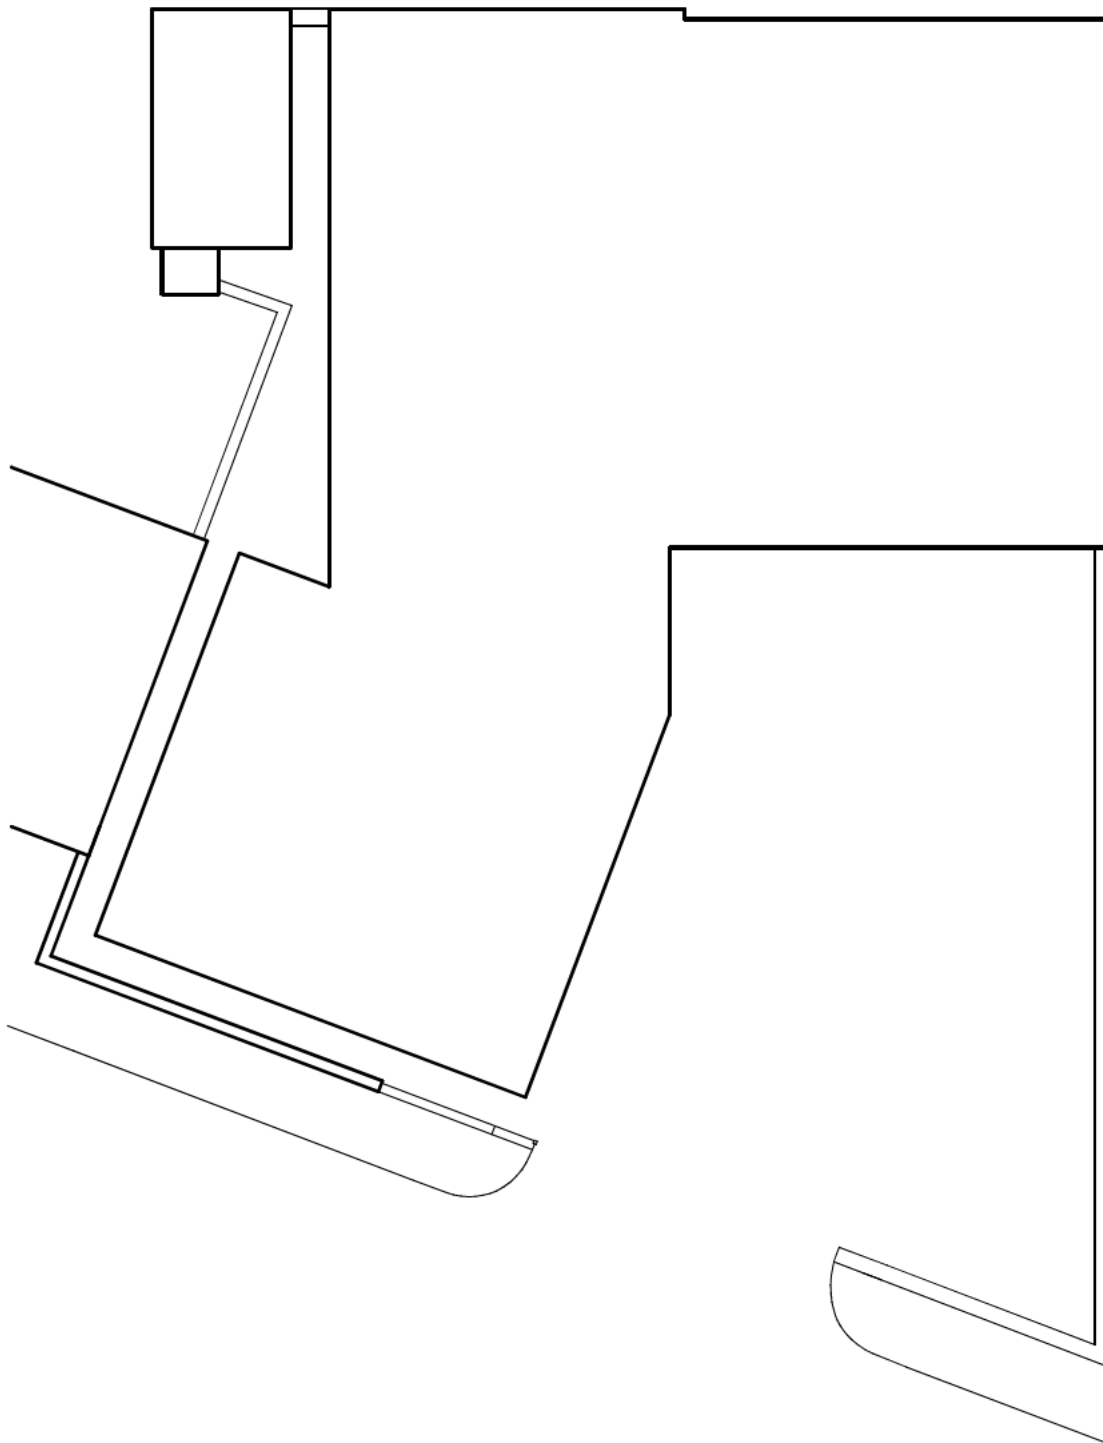

PD Construction Consultants
7 Beech Street, Clitheroe, Lancs
BB7 2LL
tel: [REDACTED]
email: pdcc@hotmail.co.uk

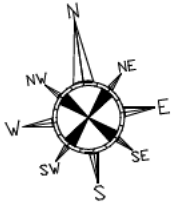

Client: Rufus Carr Ltd		
Project: Proposed Alterations Thorn Street Garage Thorn Street Clitheroe		
Dwg title: Proposed Site Plan		
Scale @ A4: 1:200	Date: 22.07.26	Drawn by: PD
Drawing no. 1830 - 102		Rev: -