



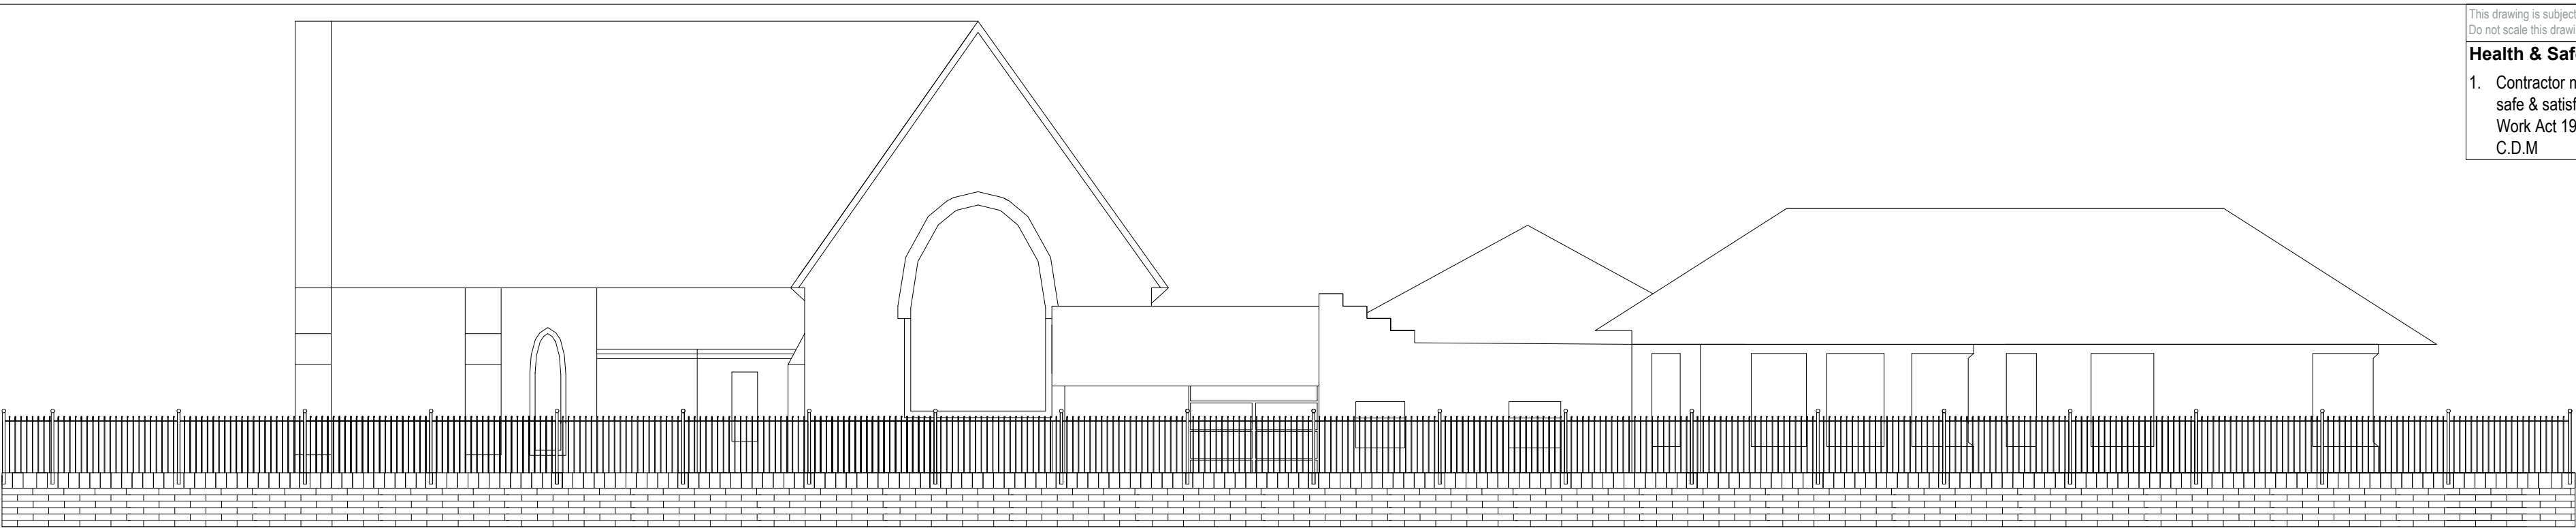


South Facing Elevation
(Proposed)

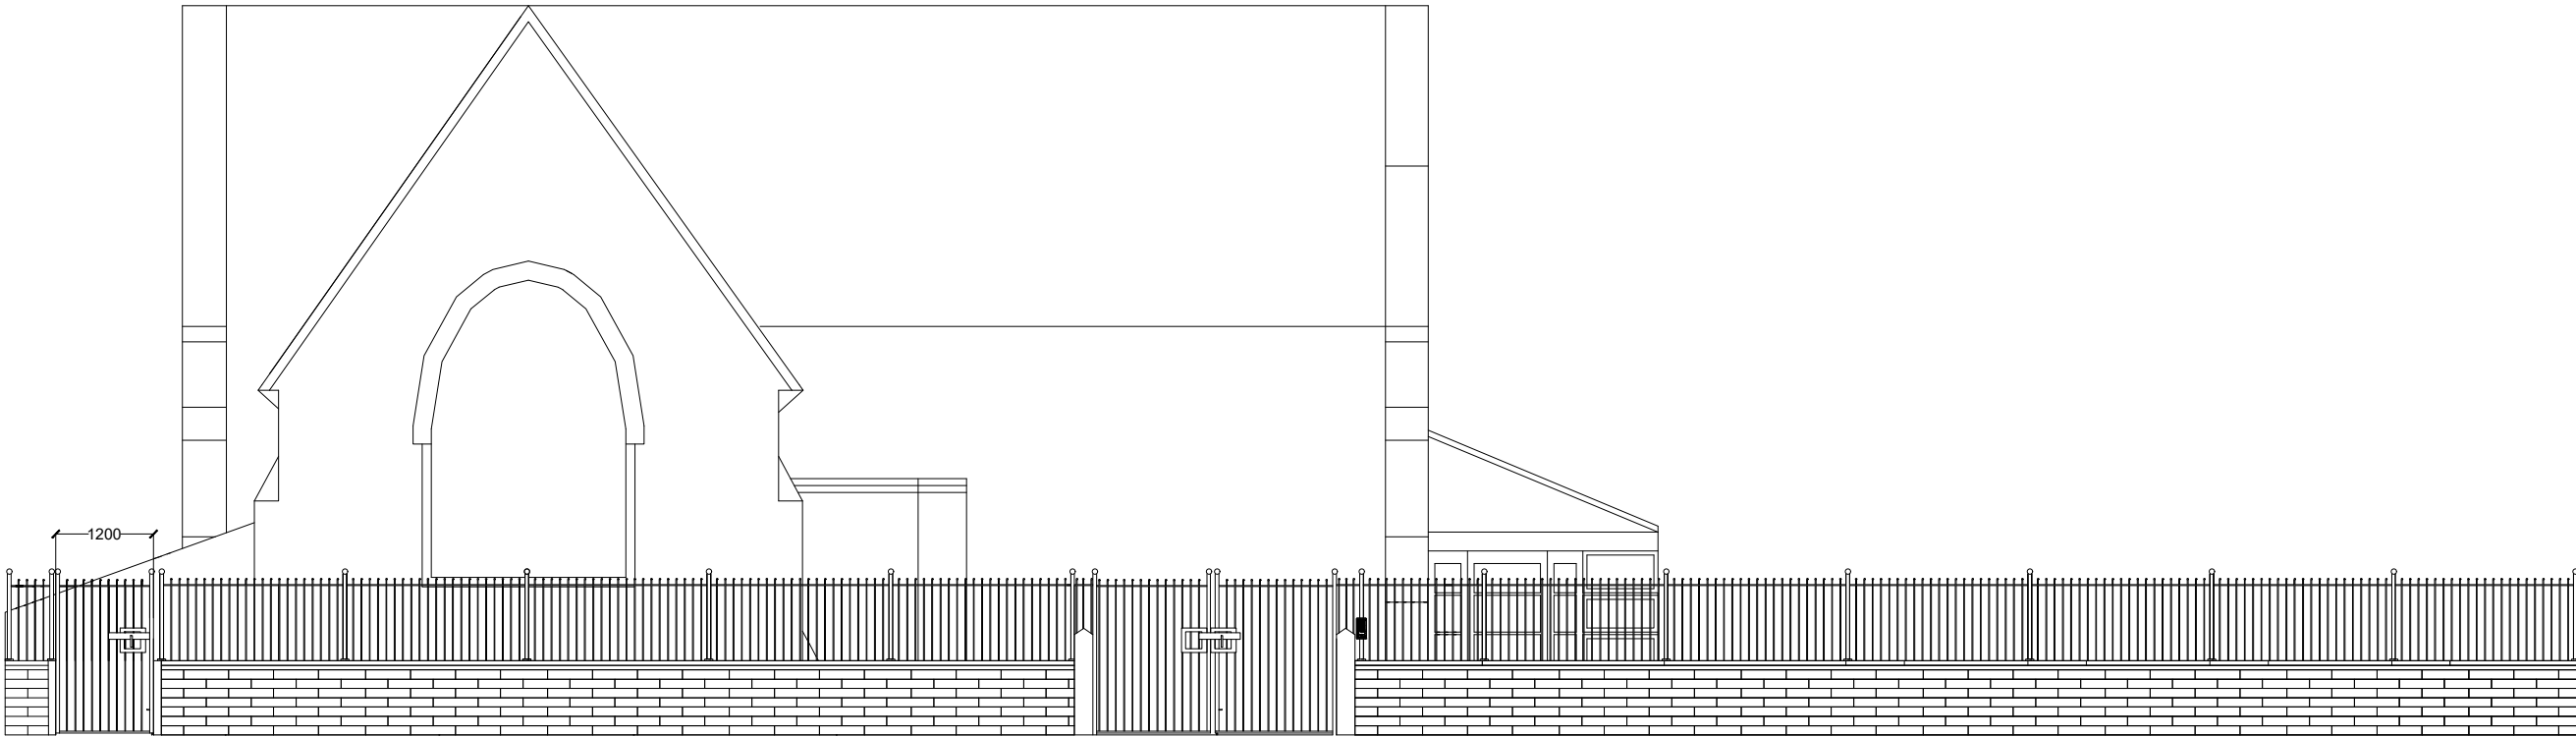


West Elevation (Proposed)


Proposed Plans, 1:100

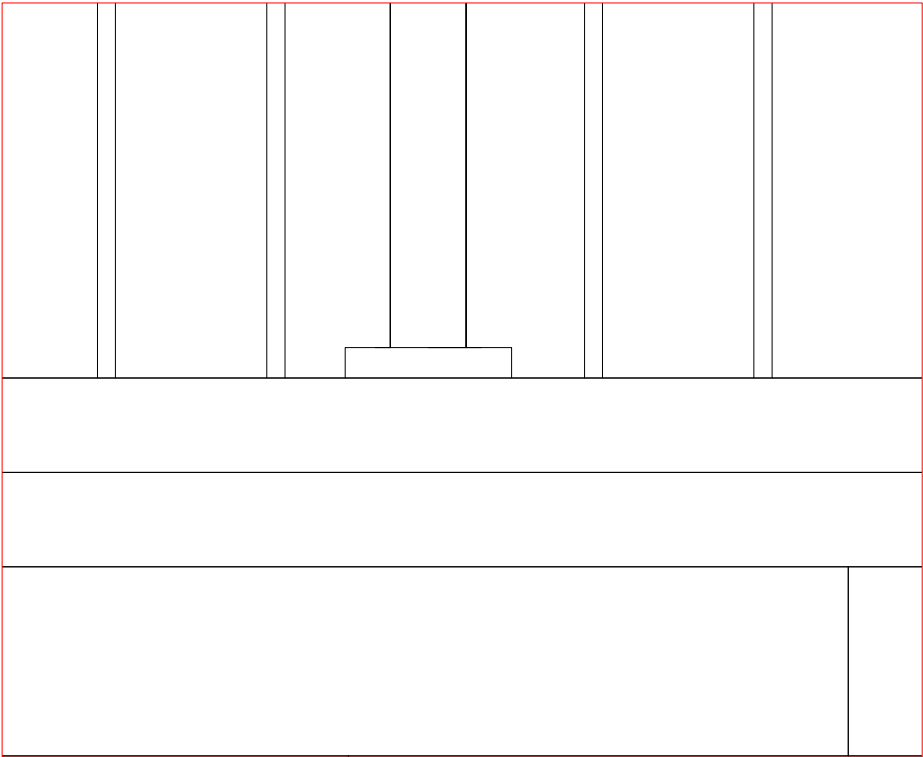

Detail showing base plate fixing to the wall on the west elevation, base plate to be bolted into the wall,1:5

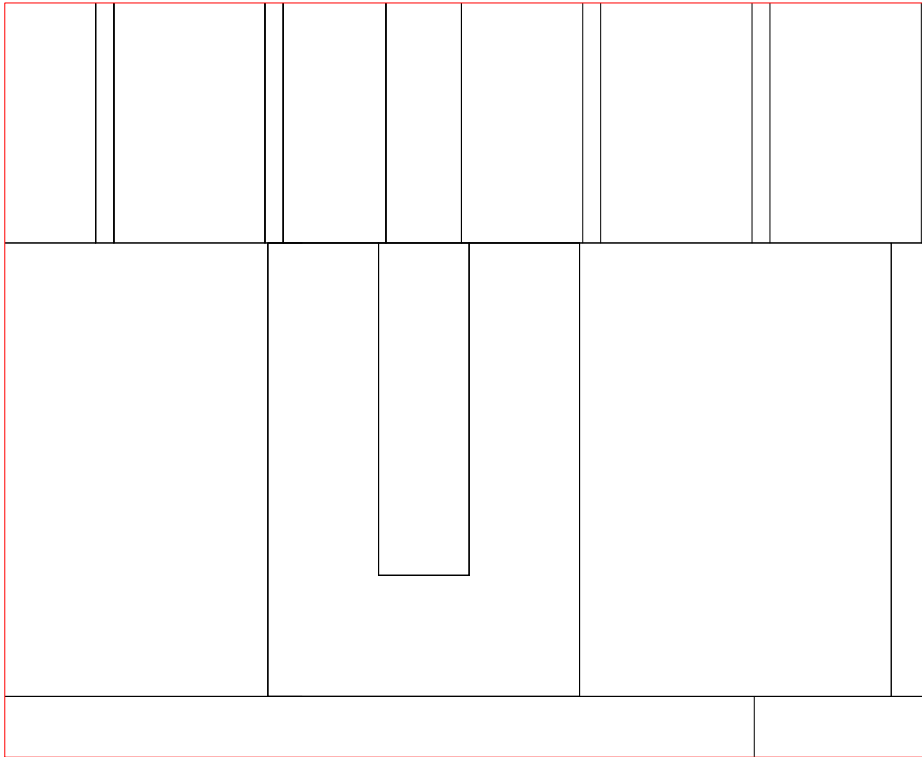

Detail showing the bracket fixing to the wall on the South elevation, bracket to be bolted into the wall 1:5

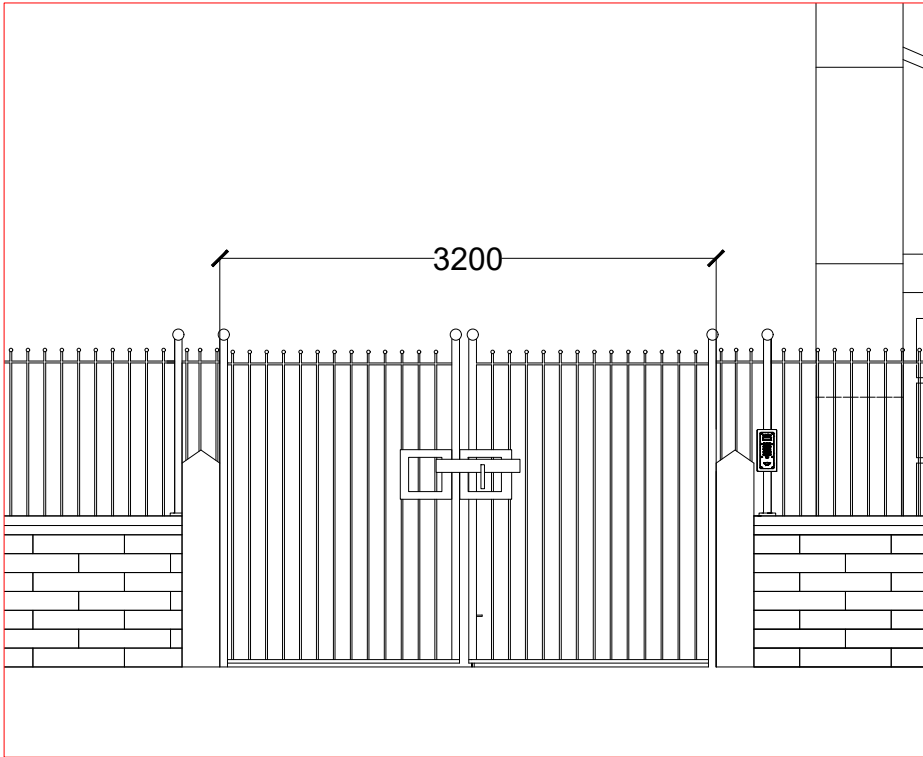

Detail showing the new location of the audio / visual intercom to the double leaf pedestrian gate, 1:50

Note: audio / visual intercom to single leaf pedestrian is now omitted from the scheme

This drawing is subject to copyright and is not to be reproduced in part or whole without approval.
Do not scale this drawing - check all dimensions on site .

Health & Safety Notes

1. Contractor must ensure that all work on site is carried out in a safe & satisfactory manner, in accordance with Health & Safety At Work Act 1974, COSHH Regulations 2002 & requirements of C.D.M

P1

First Issue

04.09.2015

Rev.

Description

Date

Client

The School Governors of Ribchester St Wilfrid's C of E Primary School

Project

1.0m High Wall Top Fencing Scheme

Drawing Title

Proposed Elevations

Drawn by

AS

Checked by

MT

Date

16/06/2026

Status

PRELIMINARY

Scale @ A2

As Indicated

Job no.

13998

Dwg.no.

L06

Rev.

P2

Cassidy+Ashton

www.cassidyashton.co.uk

Architecture + Building Surveying + Town Planning

7 East Cliff, Preston, Lancashire, PR1 3JE
10 Hunters Walk, Canal Street, Chester, CH1 4EB

01772 258 356
01244 402 900