



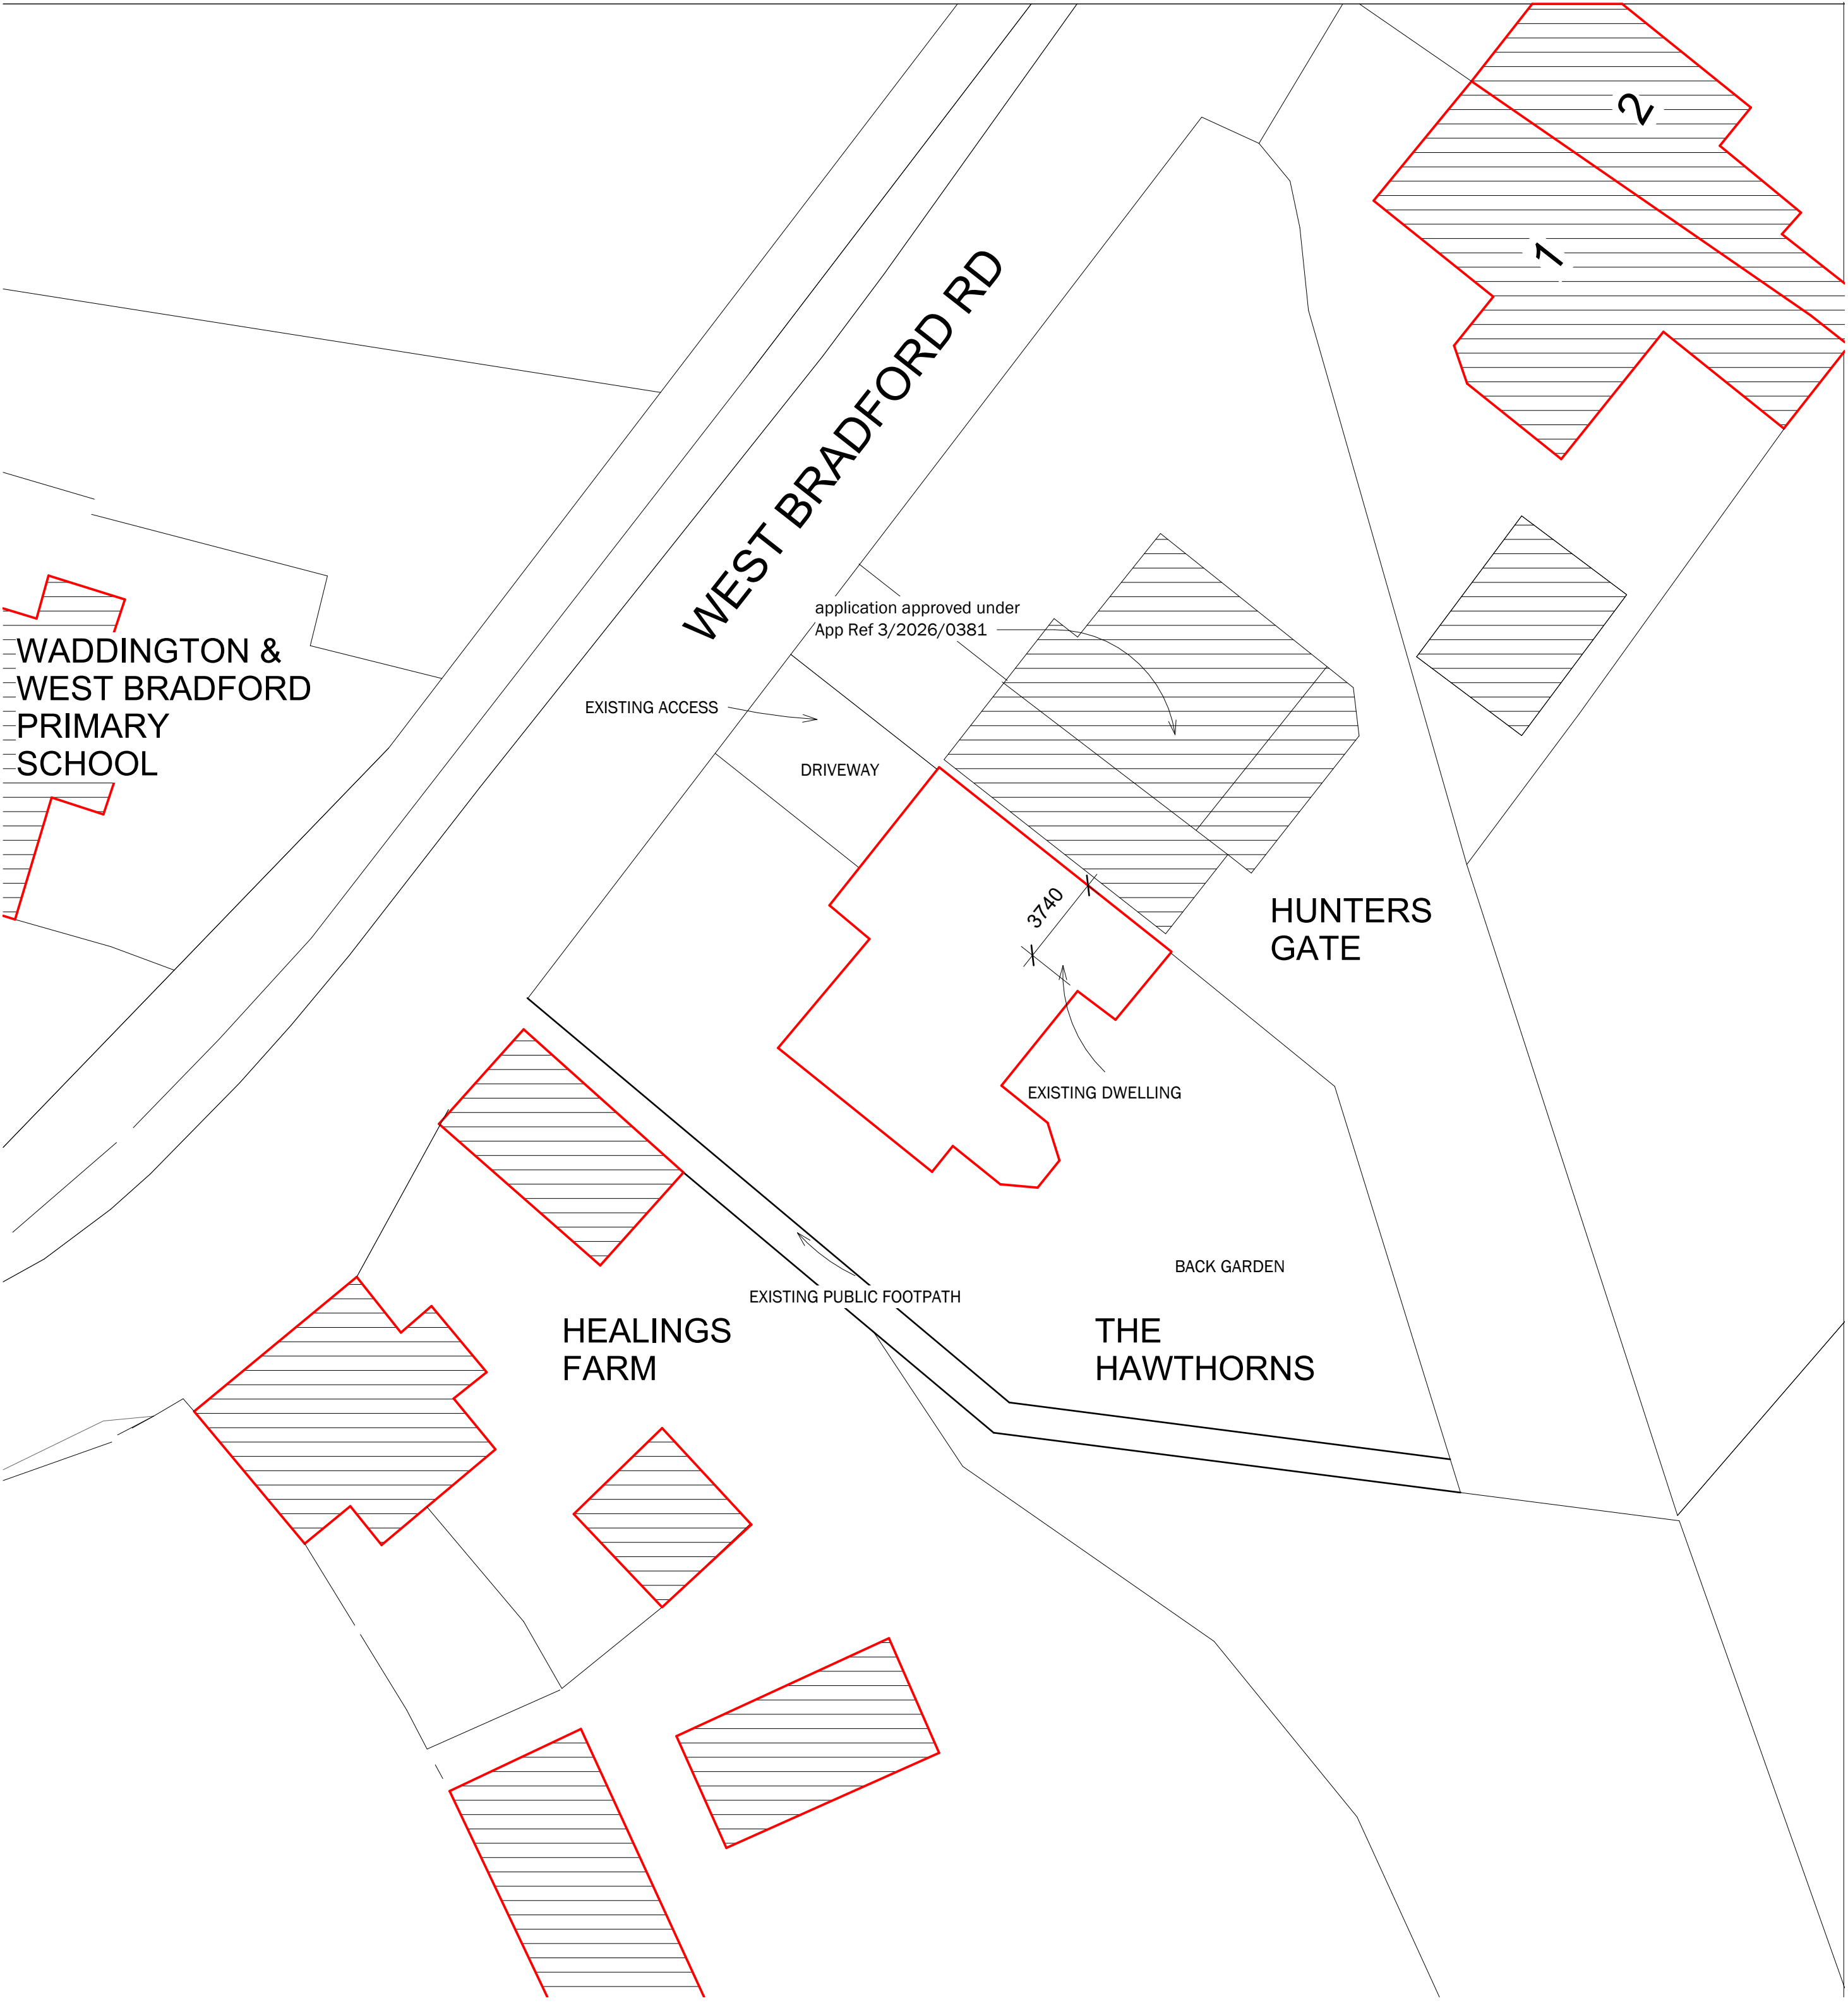

1 EXISTING SITE PLAN
1 : 200

 

Peter Hitchen
Architects

Marathon House
The Sidings Business Park
Whalley, BB7 9SE

01254 823 885

www.peterhitchenarchitects.co.uk

NOTES:

No.	Description	Date
1	EMISSION OF REAR DORMER AND BALCONY	24/01/2024
2	REDUCTION IN SIZE OF ANNEX	24/01/2024
3	REDUCTION IN SIZE OF PORCH	24/01/2024
4	ADDITION OF 3 VELUX ROOF LIGHTS	24/01/2024
5	EXTENSION TO THE REAR OF THE GARAGE TO ACCOMMODATE UTILITY SPACE	06/08/2024
6	RECONFIGURATION OF FIRST FLOOR STAIR CASE	06/08/2024
7	RIDGE RAISED TO 8.4M AND EAVES RAISED TO 5.3M	06/08/2024

CLIENT:

ASHLEY ROSTRON

PROJECT: NON-MATERIAL
AMMENDMENT TO
PROPOSED NEW DWELLING
AT THE HAWTHORNS, WEST
BRADFORD RD, WADDINGTON

SHEET:

EXISTING SITE PLAN REVISION D

Project number PHA/496

Date 08/09/2026

Drawn by AW

Checked by PH

A1.1 D

Scale 1 : 200

Sheet size A1