





EXISTING REAR ELEVATION

SCALE - 1:50 @ A1

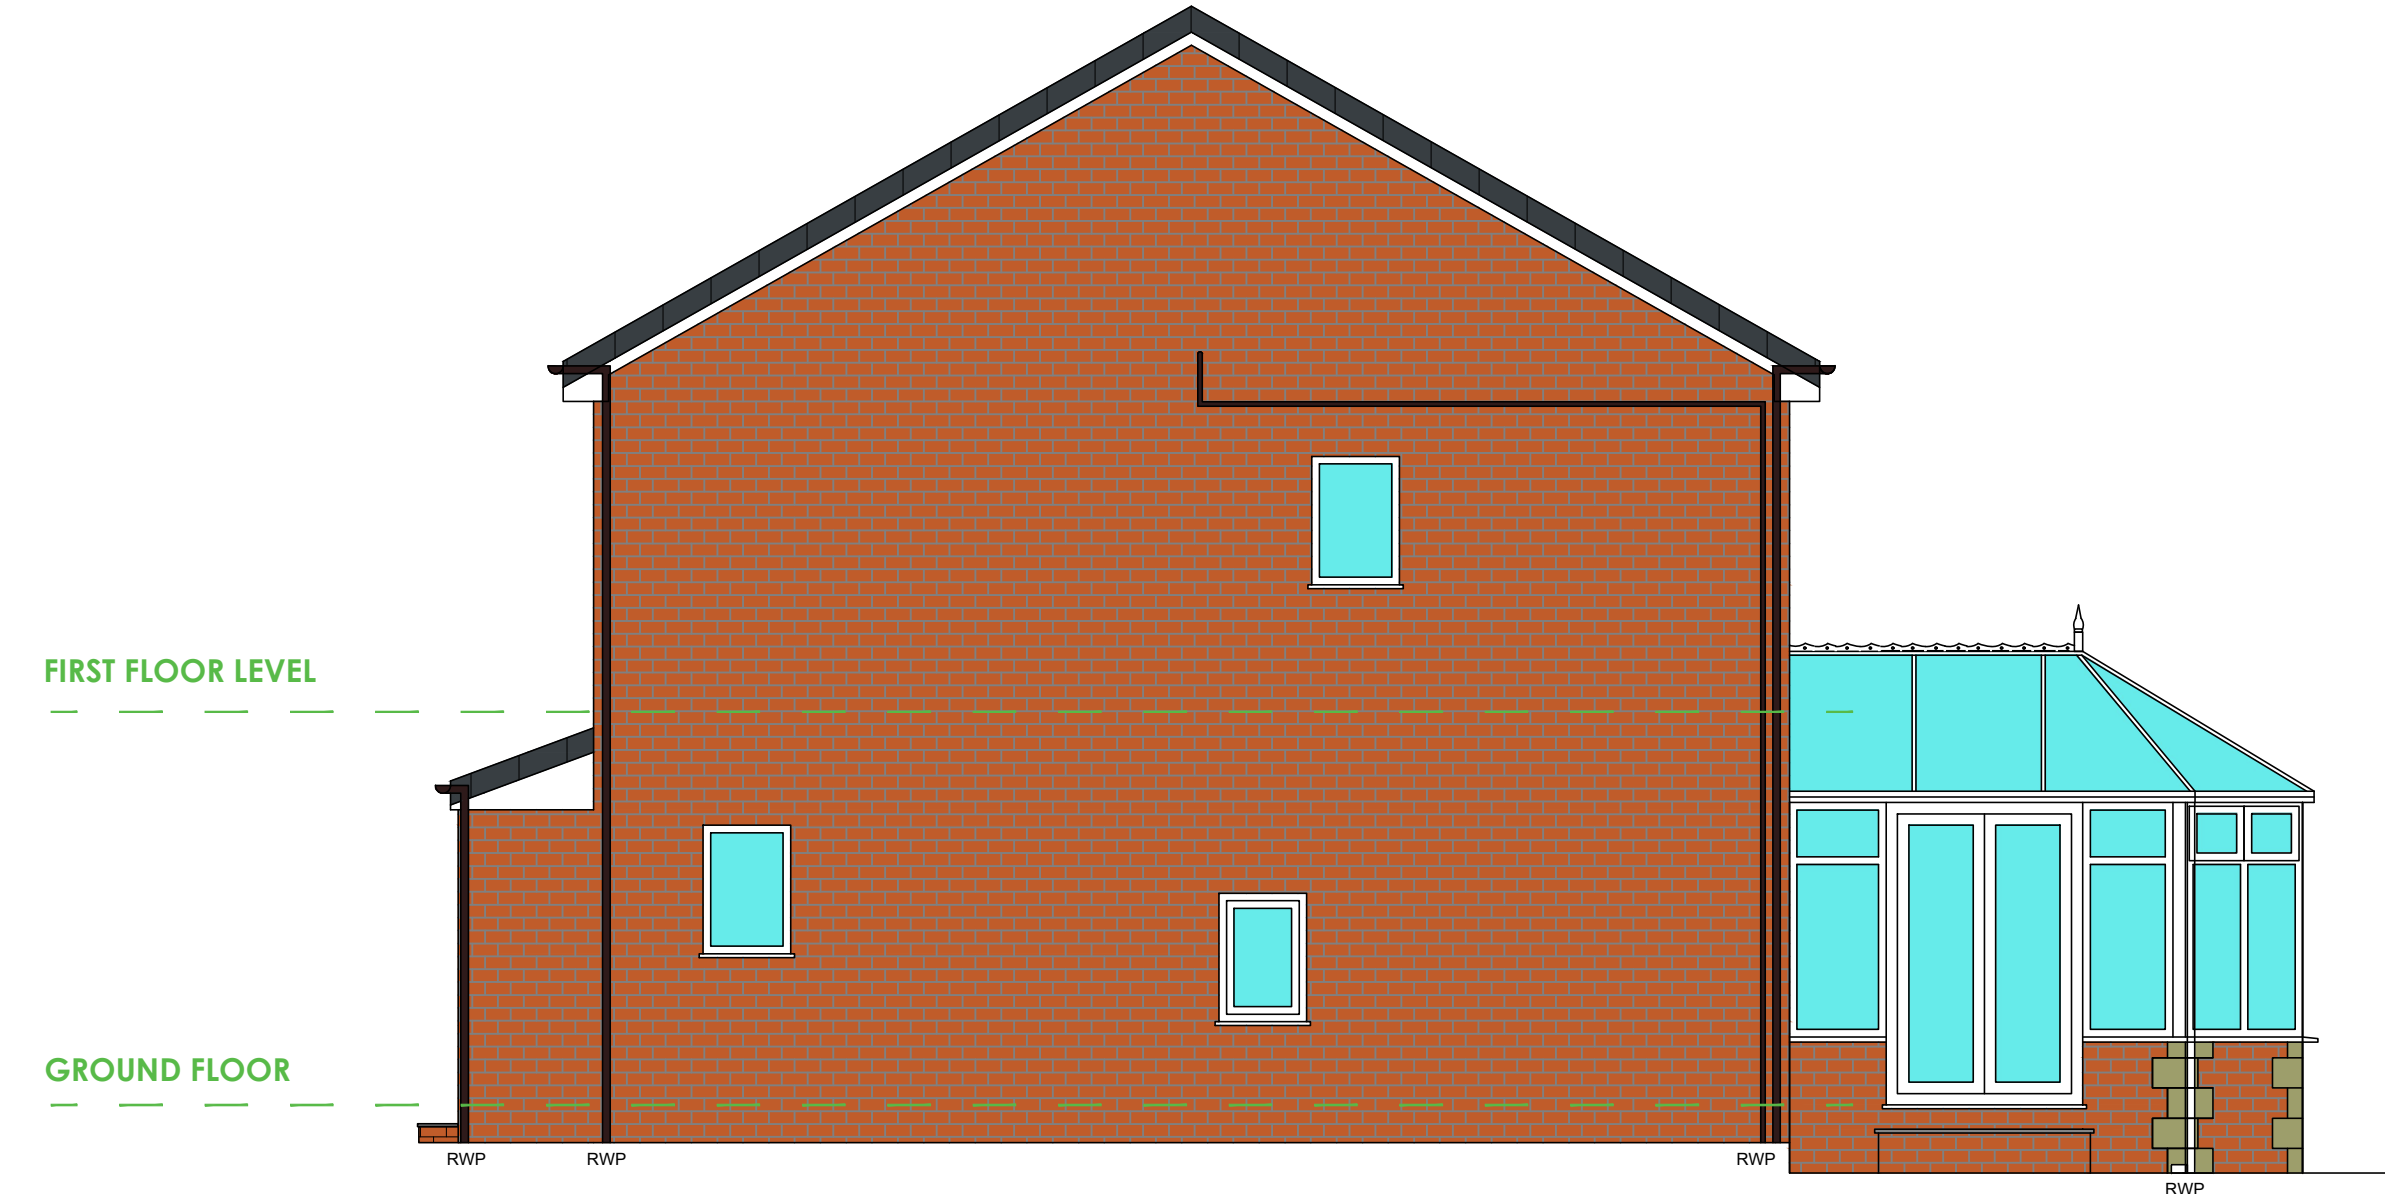


EXISTING SIDE ELEVATION

SCALE - 1:50 @ A1

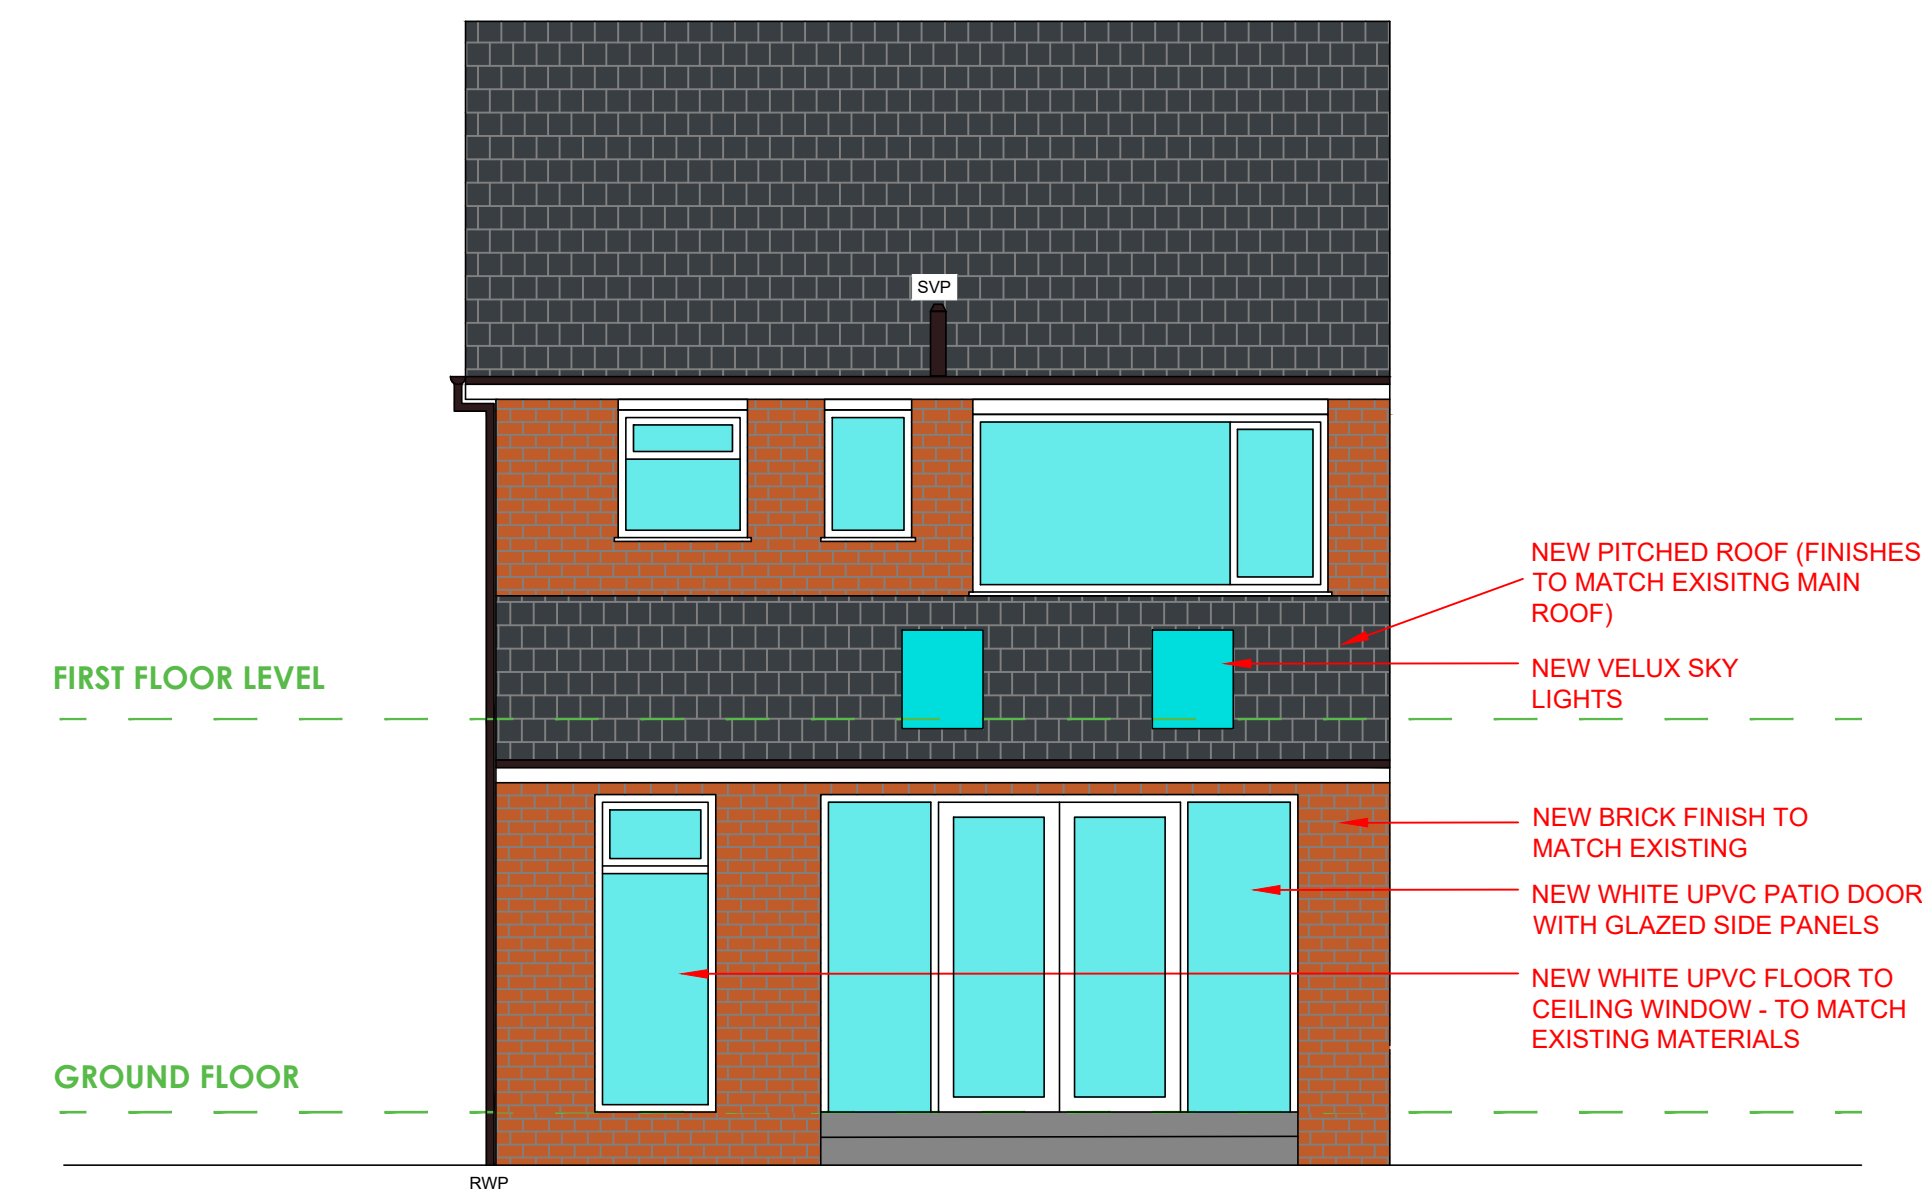

PROPOSED REAR ELEVATION

SCALE - 1:50 @ A1

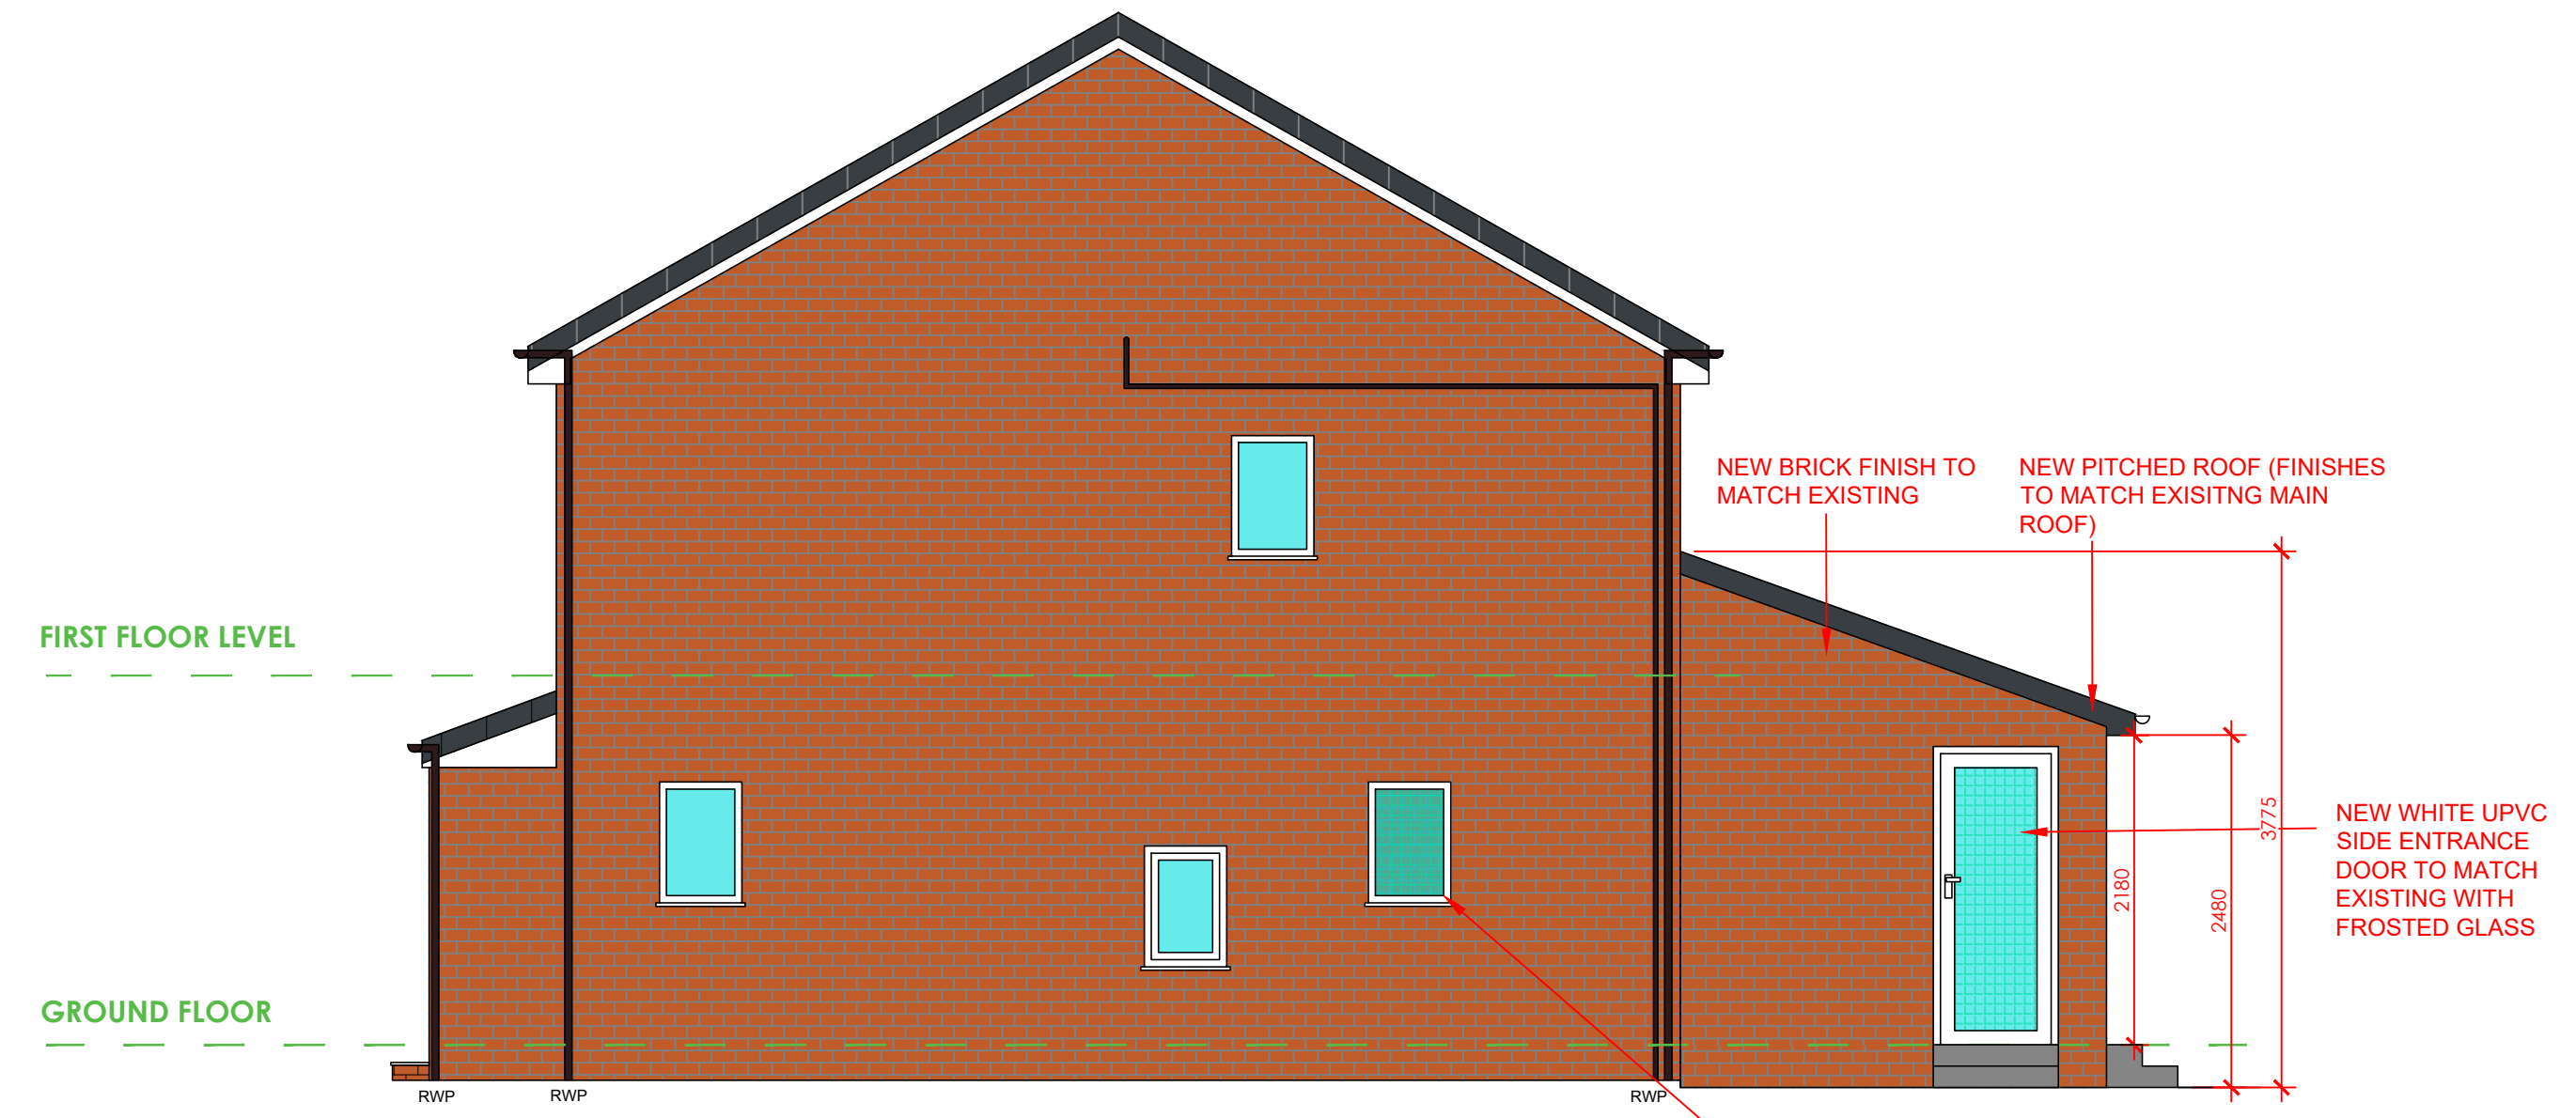


PROPOSED SIDE ELEVATION

SCALE - 1:50 @ A1

Address	
STIRLING CLOSE CLITHEROE	

drawing title	
EXISTING & PROPOSED EXTERNAL ELEVATIONS	
drawn by	date
JL	18/07/26
scale	Drawing no.
1:50 @ A1	2026/PD02
revision	----

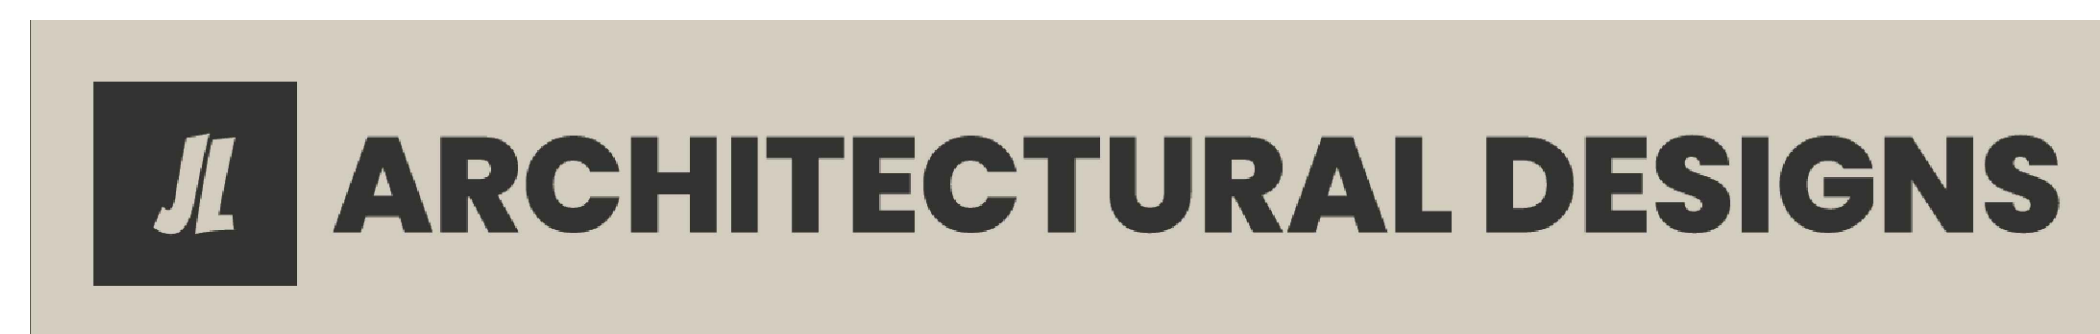

rev	date	description

LINE TYPE KEY	
	DENOTES ELEMENTS TO BE DEMOLISHED
	DENOTES ASSUMED DRAINAGE RUN
	DENOTES REPOSITIONED ELEMENTS
	DENOTES NEW ELEMENTS