


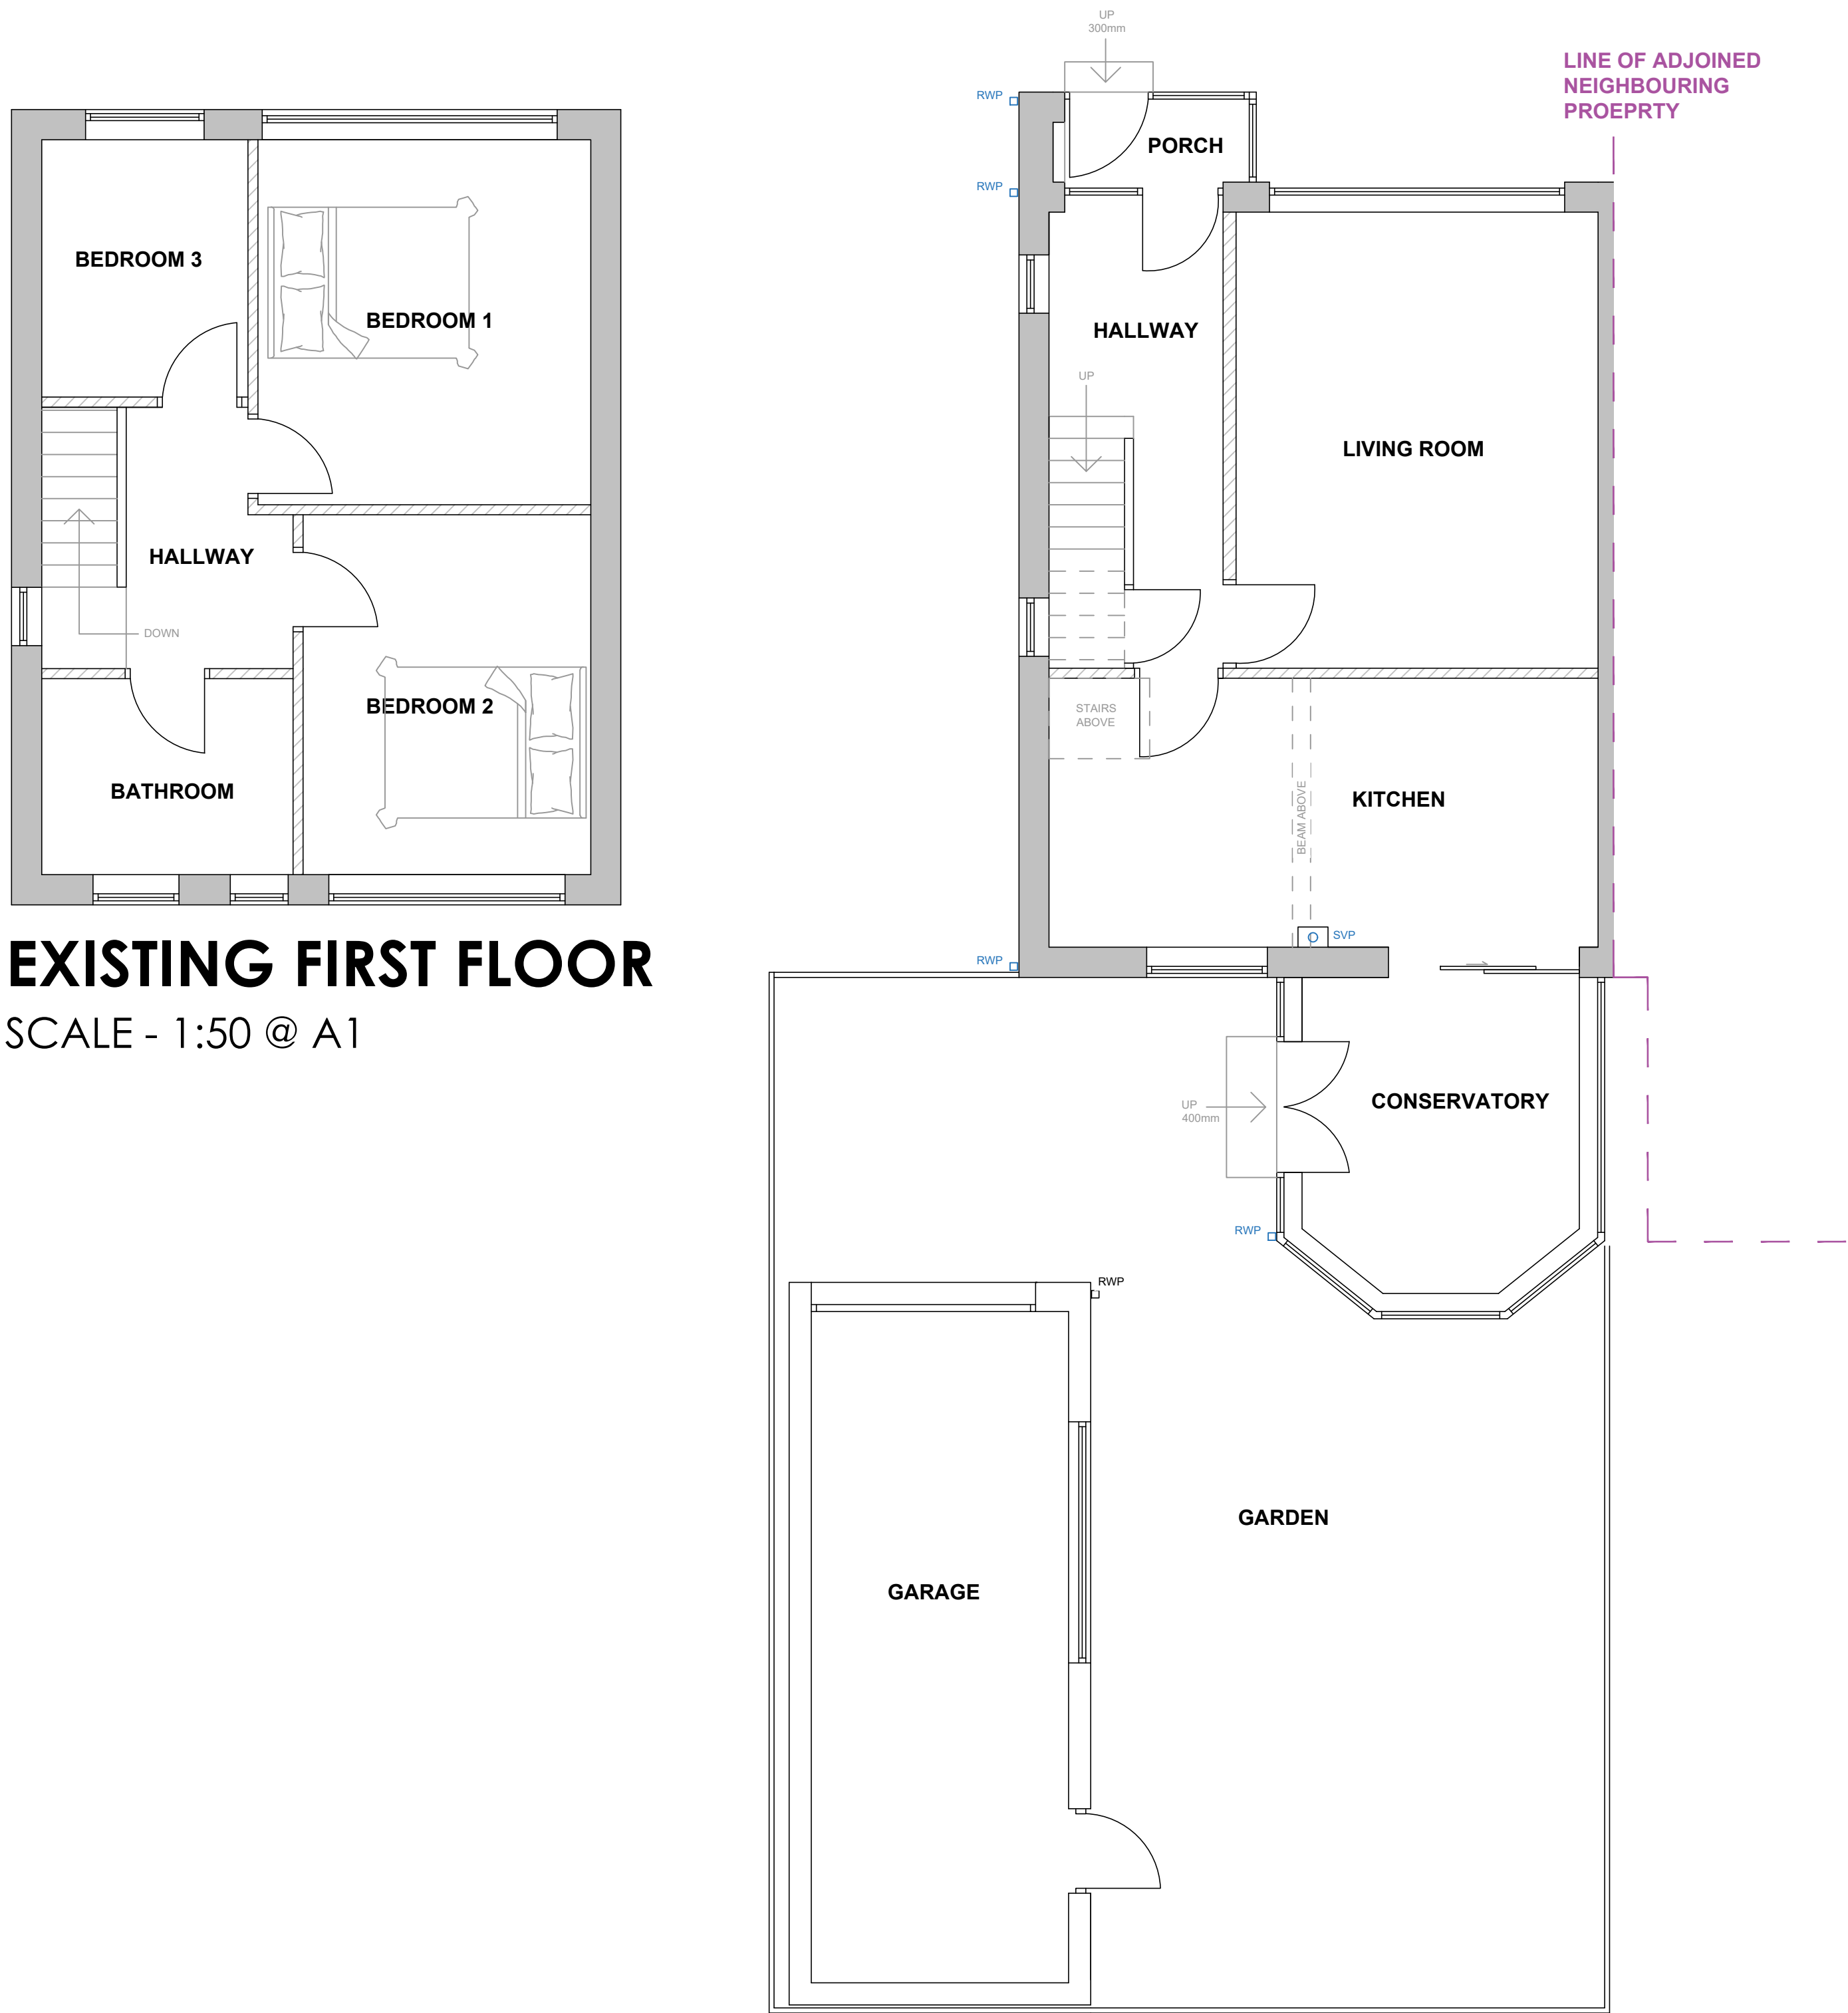

EXISTING FIRST FLOOR
SCALE - 1:50 @ A1




PROPOSED FIRST FLOOR
SCALE - 1:50 @ A1

EXISTING GROUND FLOOR
SCALE - 1:50 @ A1

PROPOSED GROUND FLOOR
SCALE - 1:50 @ A1

Address	
STIRLING CLOSE CLITHEROE	

drawing title		
EXISTING & PROPOSED GROUND AND FIRST FLOOR PLANS		
drawn by	date	
JL	18/07/26	
scale	Drawing no.	revision
1:50 @ A1	2026/PD01	----

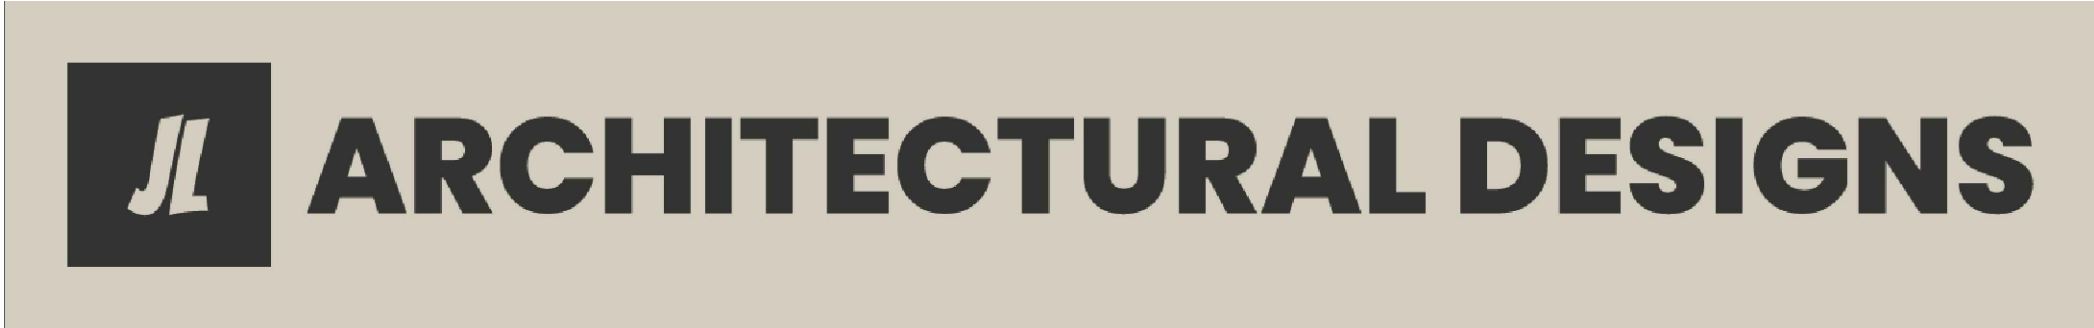

rev	date	description

LINE TYPE KEY	
	DENOTES ELEMENTS TO BE DEMOLISHED
	DENOTES ASSUMED DRAINAGE RUN
	DENOTES REPOSITIONED ELEMENTS
	DENOTES NEW ELEMENTS