
 


Floor Plan .

1 : 200

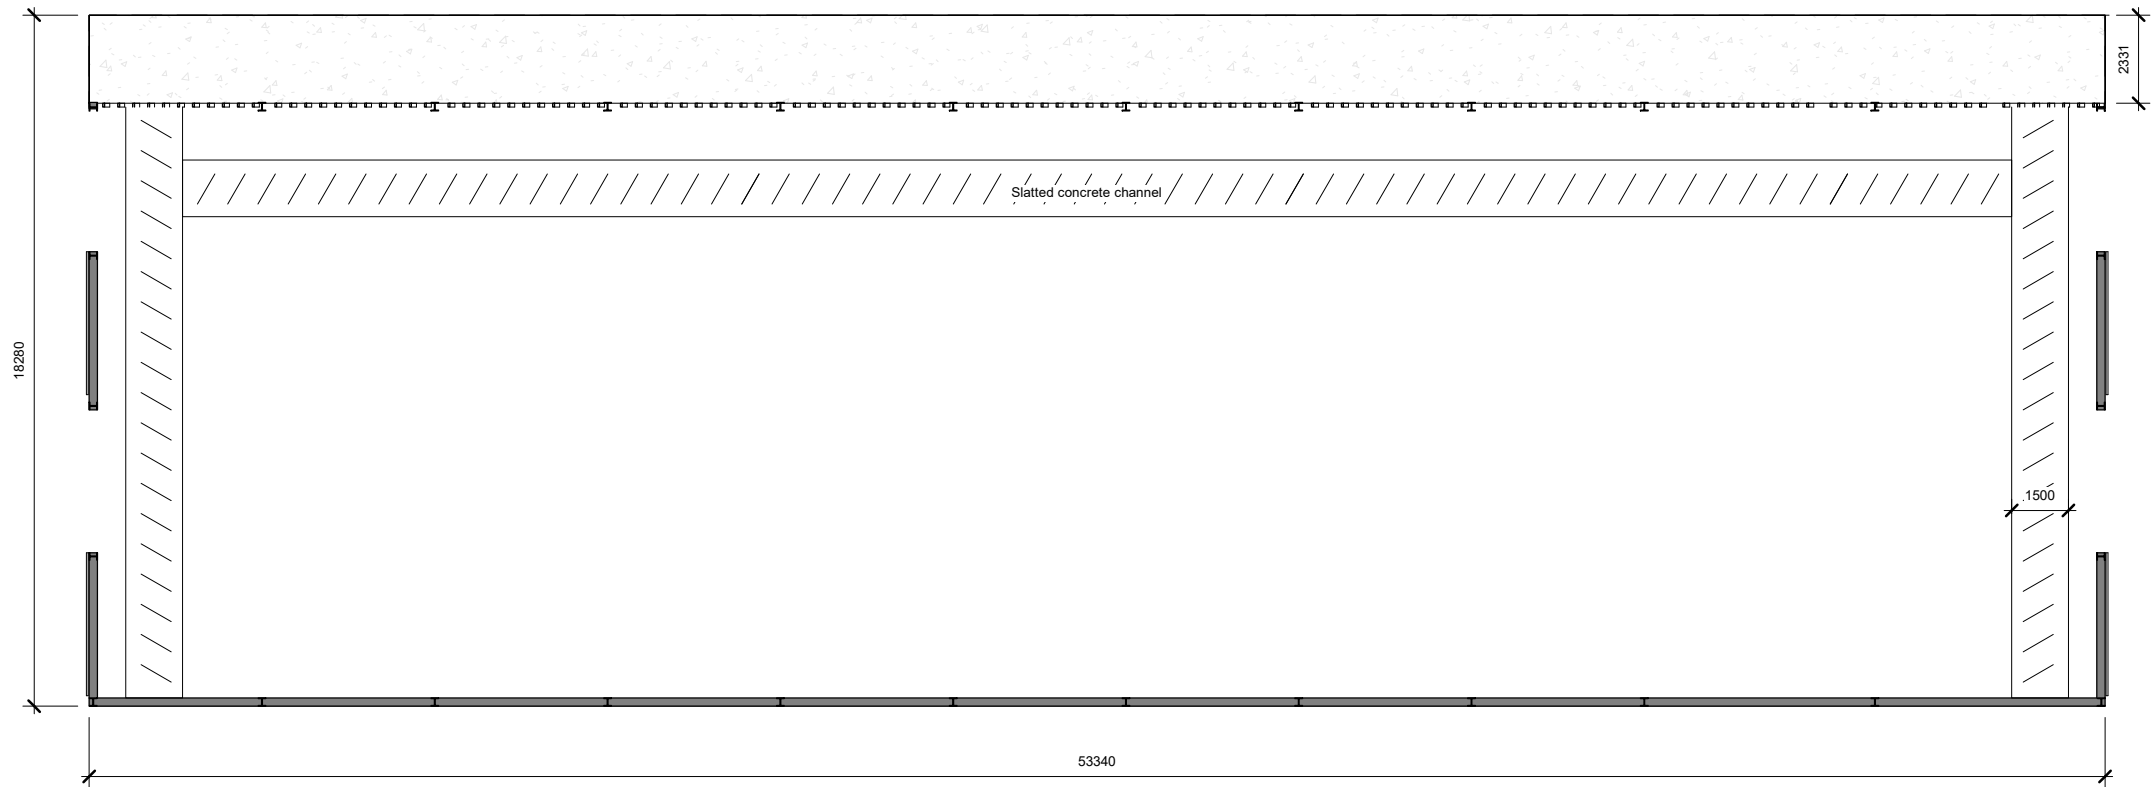

|                  |            |                                   |
|------------------|------------|-----------------------------------|
| CLIENT:          |            | J Peel                            |
| PROJECT:         |            | Agricultural Building             |
| PROJECT ADDRESS: |            | Gregsons Farm, Newsholme, BB7 4JF |
| DRAWING TITLE:   |            | SLURRY CHANNEL LAYOUT PLAN        |
| DRAWN BY:        |            | KH                                |
| Rev:             | R00        | Rev. DATE:                        |
| DATE:            | 28.01.2026 |                                   |
| SCALE@A3:        | 1:200      |                                   |
| DRAWING No:      |            | GF-R01-PR-102                     |