



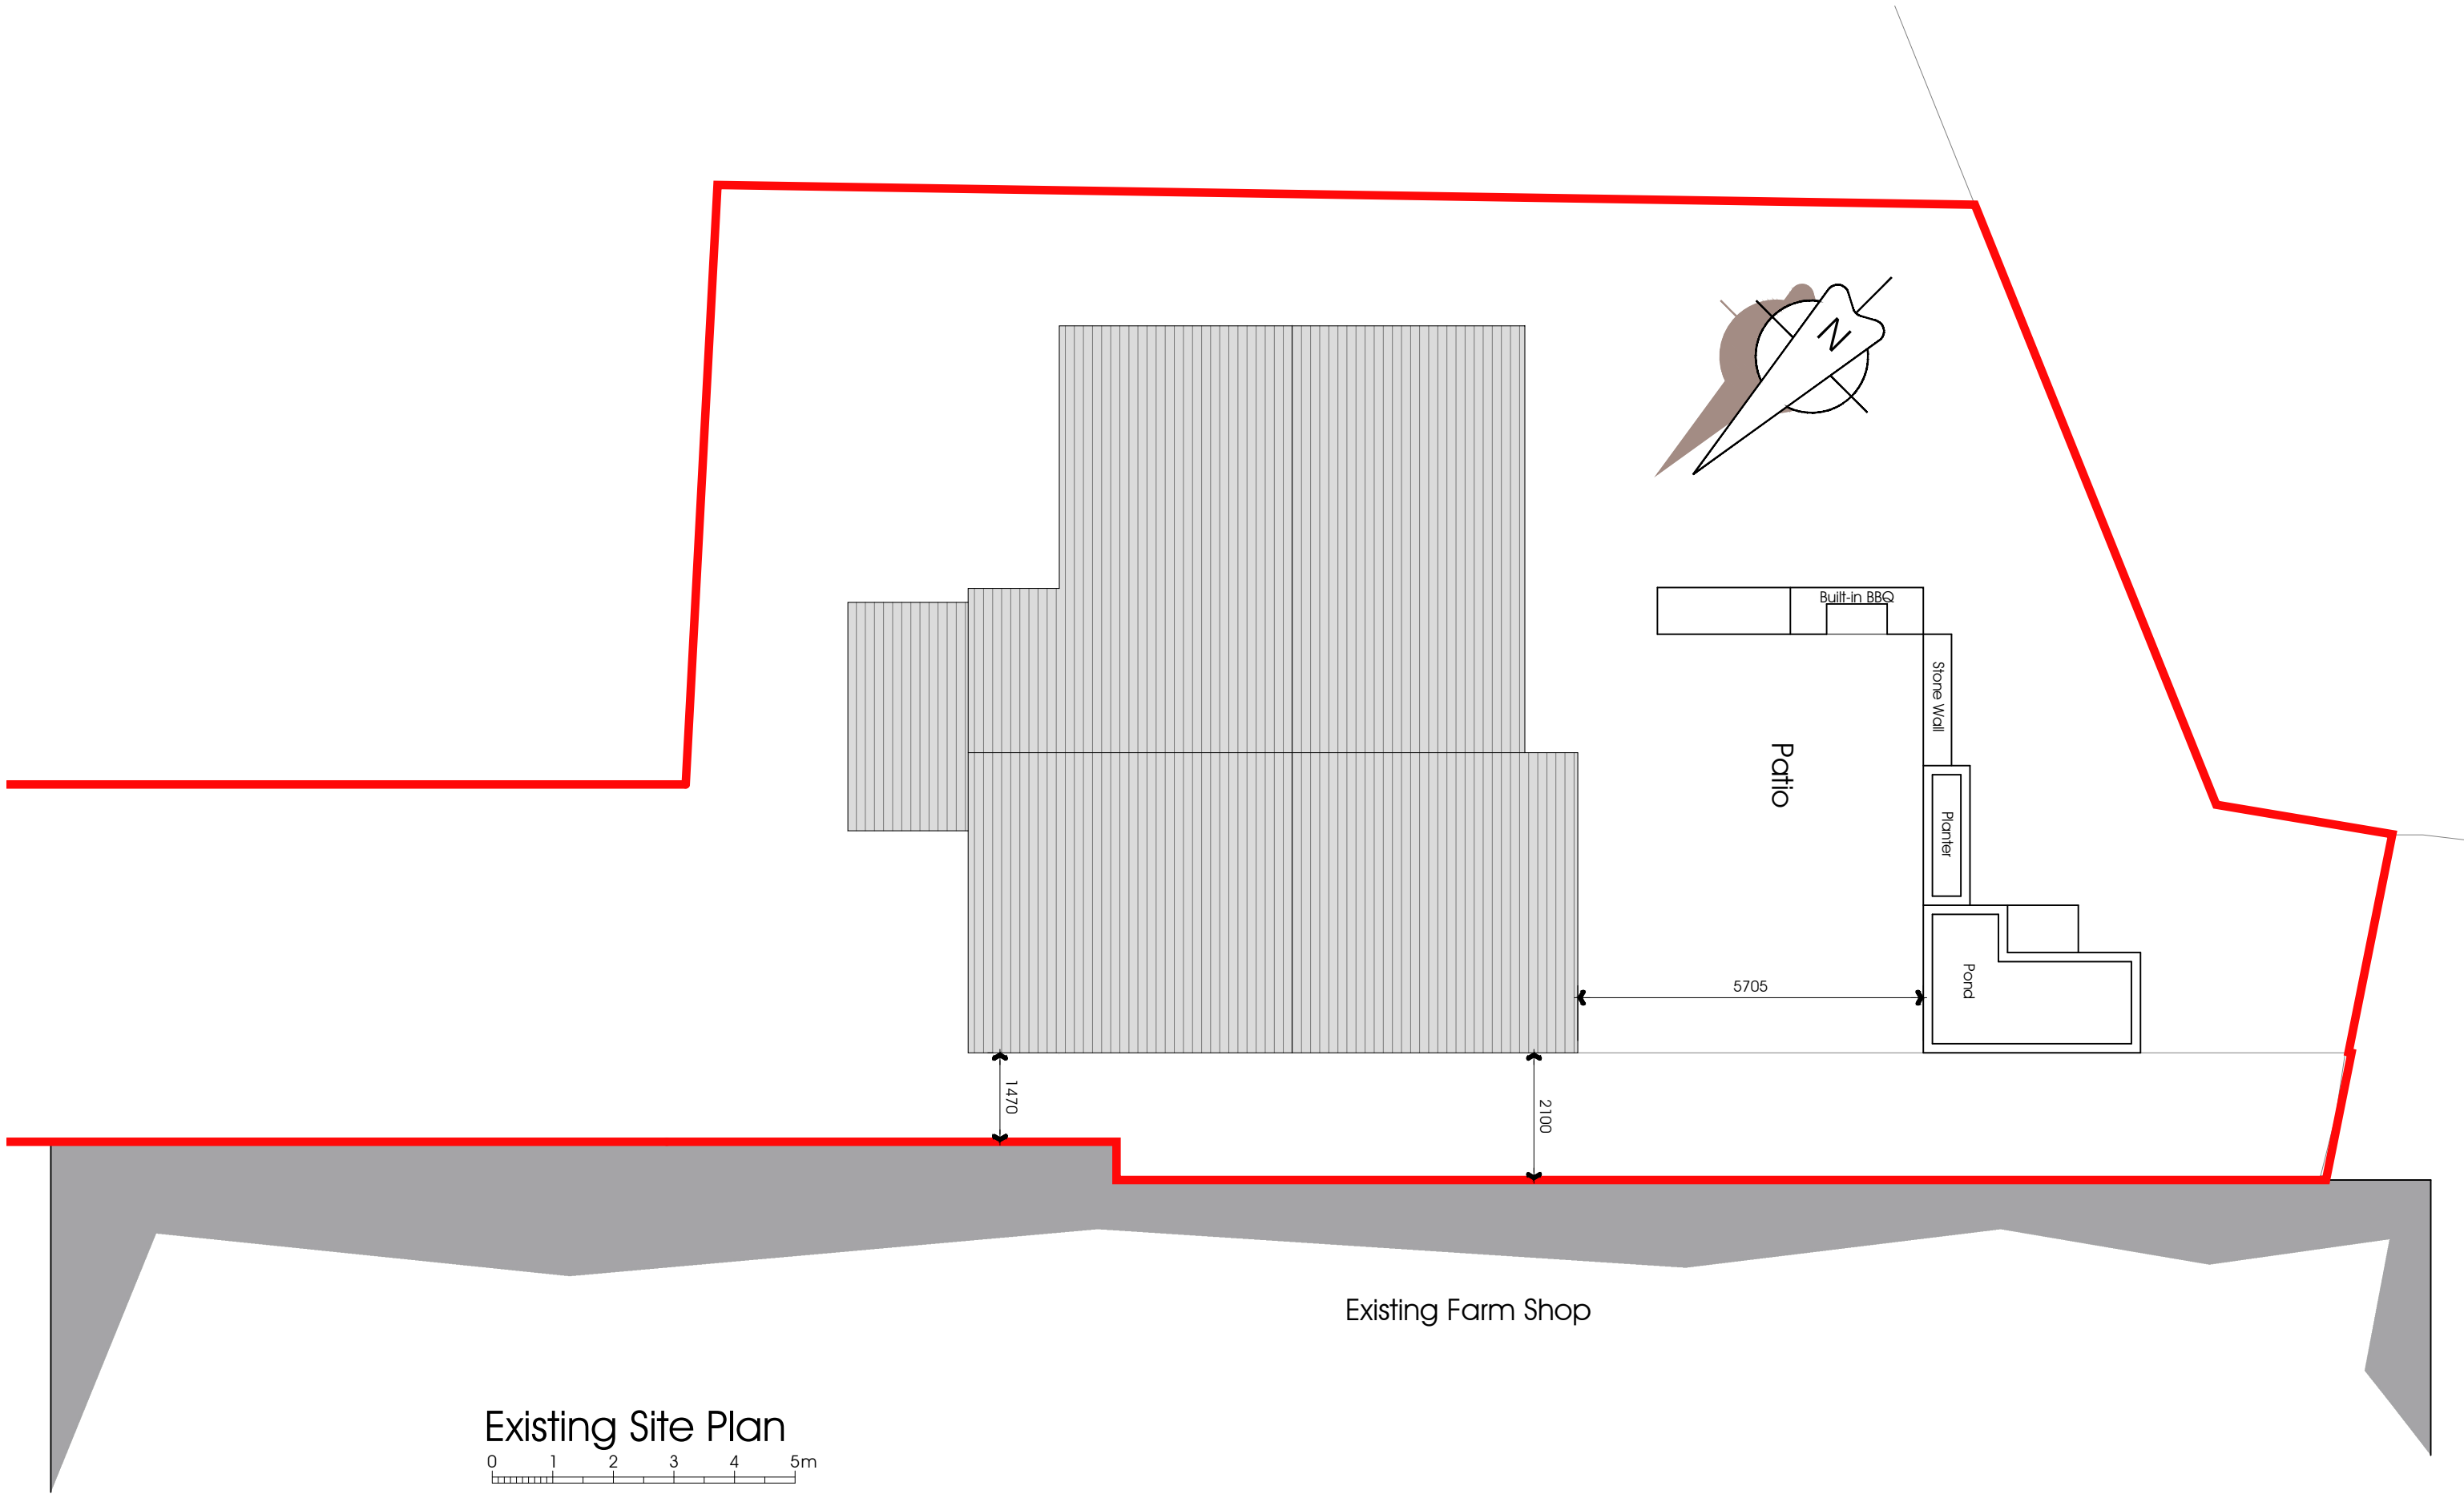

Existing Site Plan

 

Existing Farm Shop

Rev A 18-09-2026 Red Edge boundary line added

Extension & Alterations
Little Town Longridge Road
Mr & Mrs Hallet
Little Town Longridge Road

Existing
Site & Roof Plan
DATE May 2026

JOB NO. 3492
DRAWING NO. 001
REVISION A
SCALE 1:100 @ A3

