


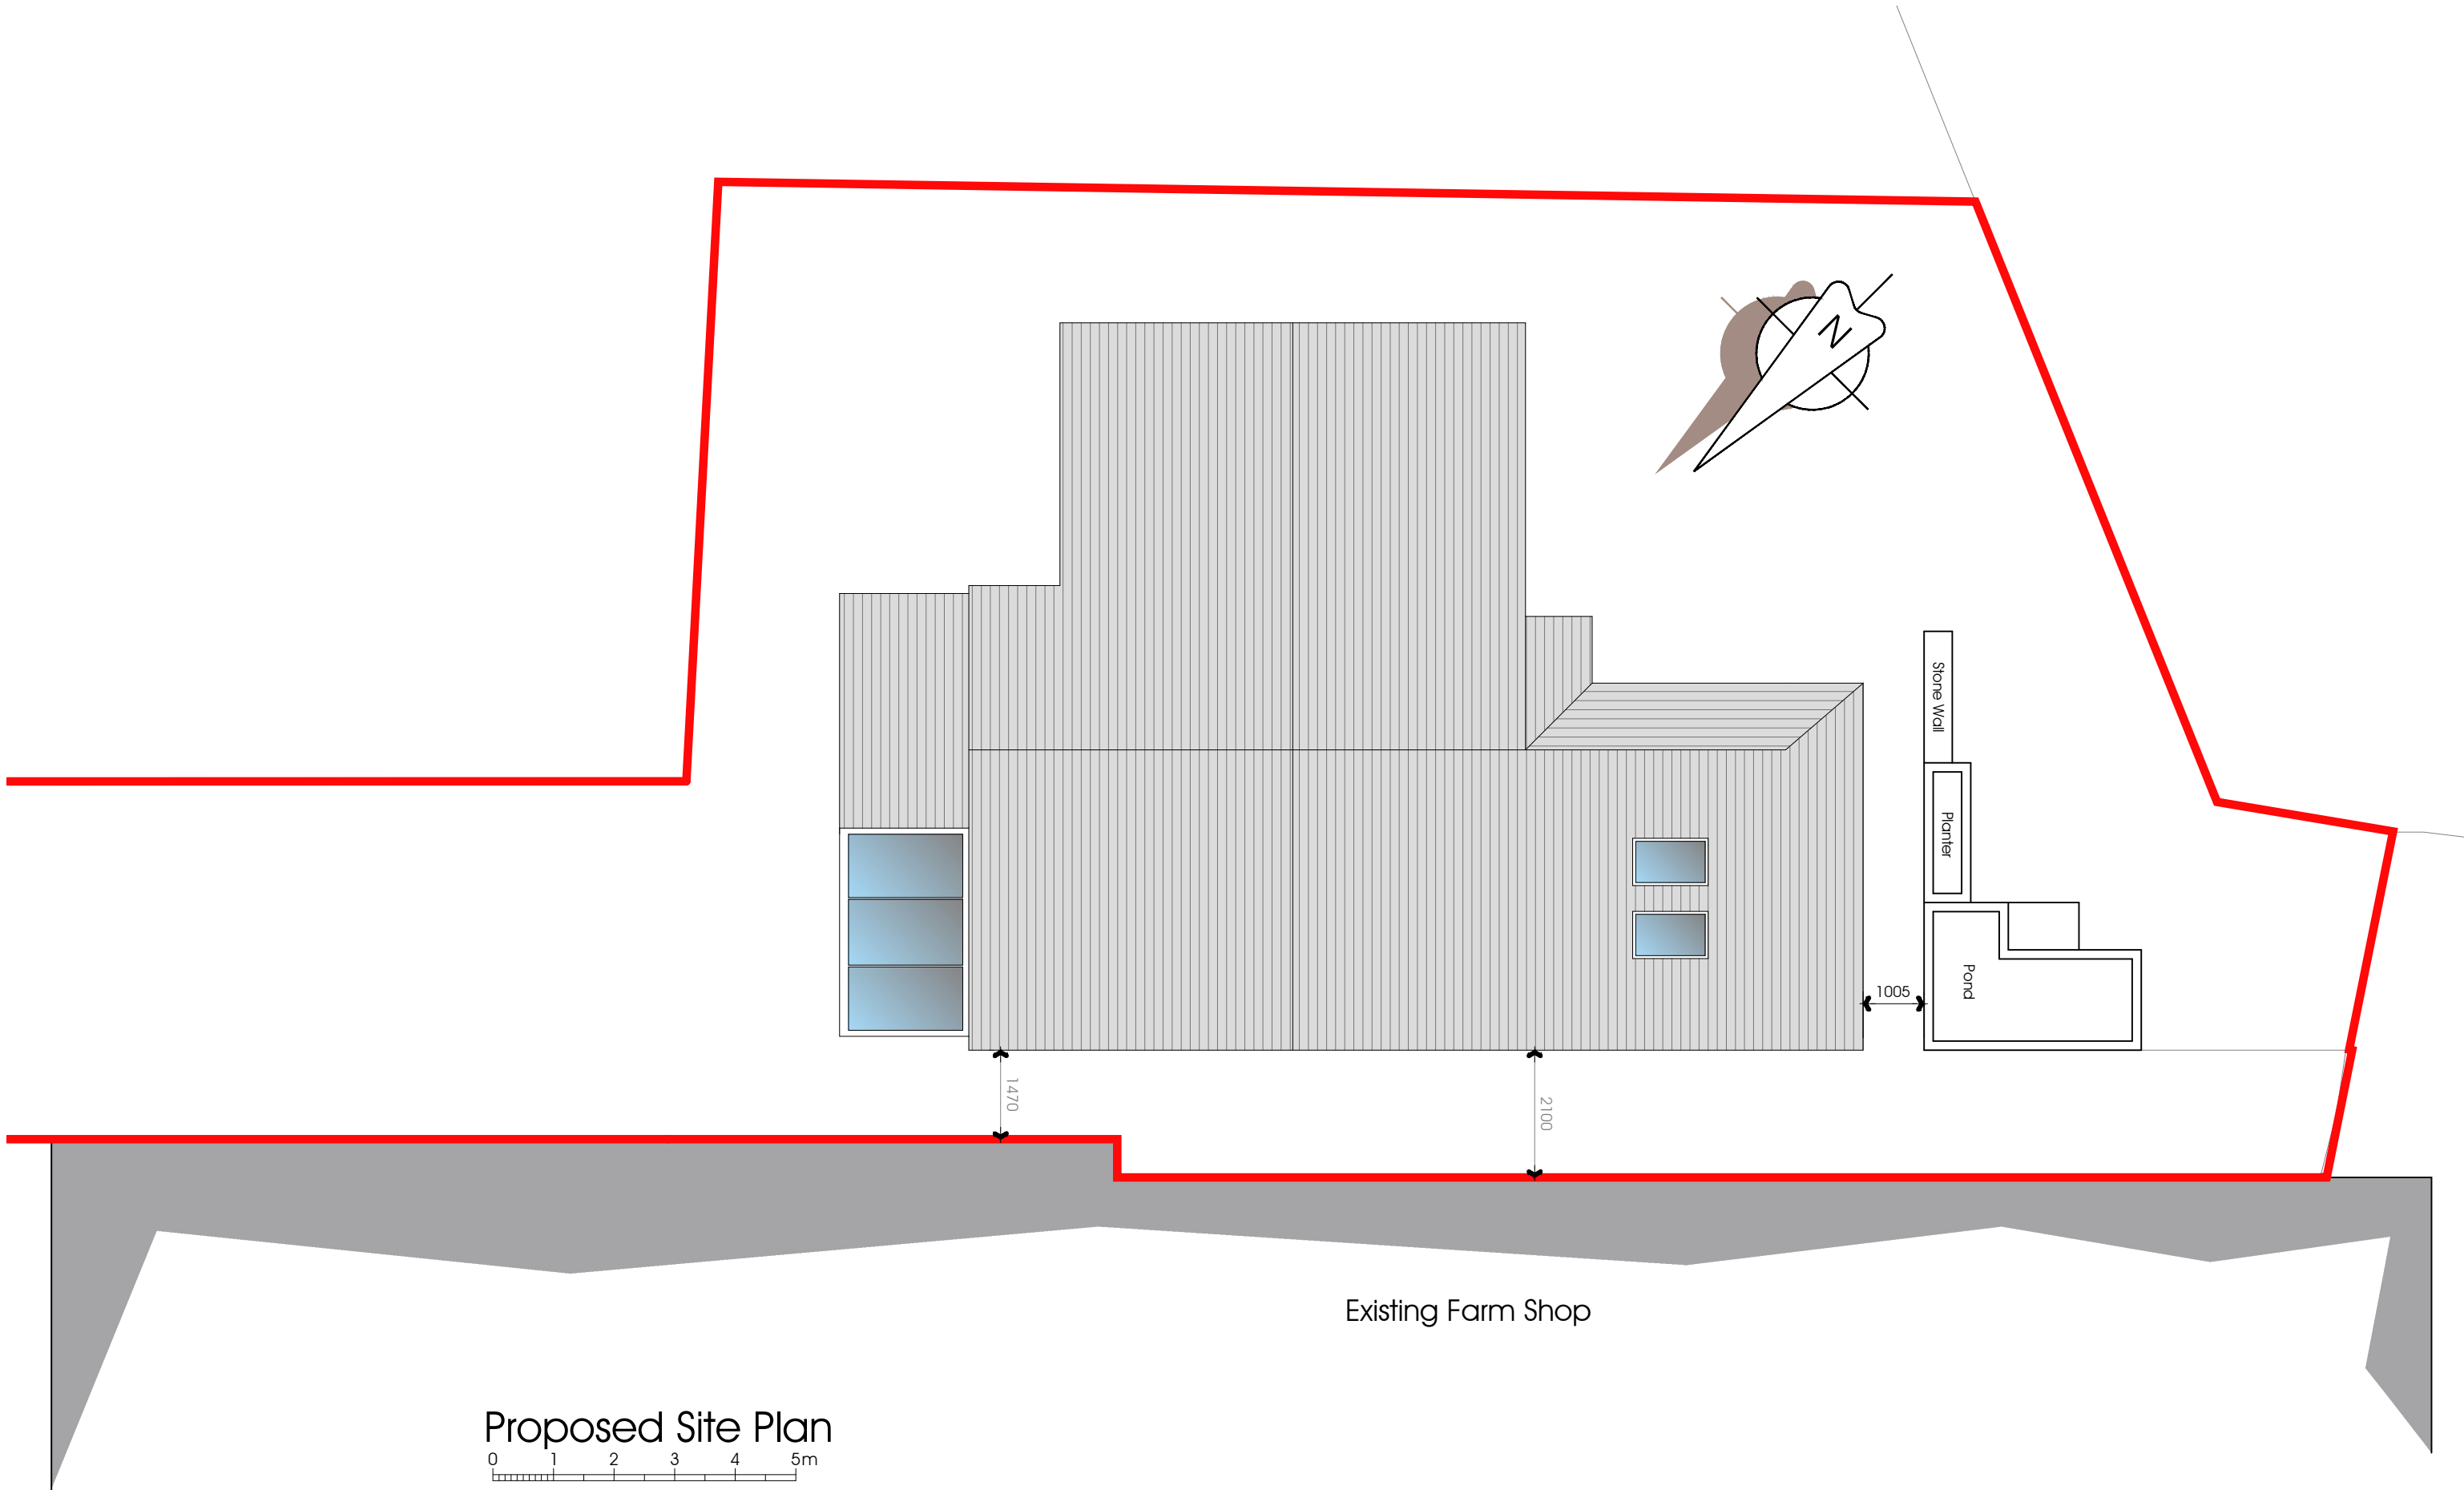

Rev A 18-09-2026 Red Edge boundary line added

Extension & Alterations

Little Town Longridge Road

Mr & Mrs Hallet

Little Town Longridge Road

Proposed
Site & Roof Plans

DATE May 2026

JOB NO. 3492
DRAWING NO. 002
REVISION A
SCALE 1:100 @ A3

PGB
ARCHITECTURAL
SERVICES LTD