



NOTES:

1: Do not scale this drawing, use figured dimensions only 2: The Contractor, Sub Contractor or specialist supplier are responsible for confirming site dimensions prior to fabrication 3: Any dimensional discrepancies are to be reported to the Architect immediately

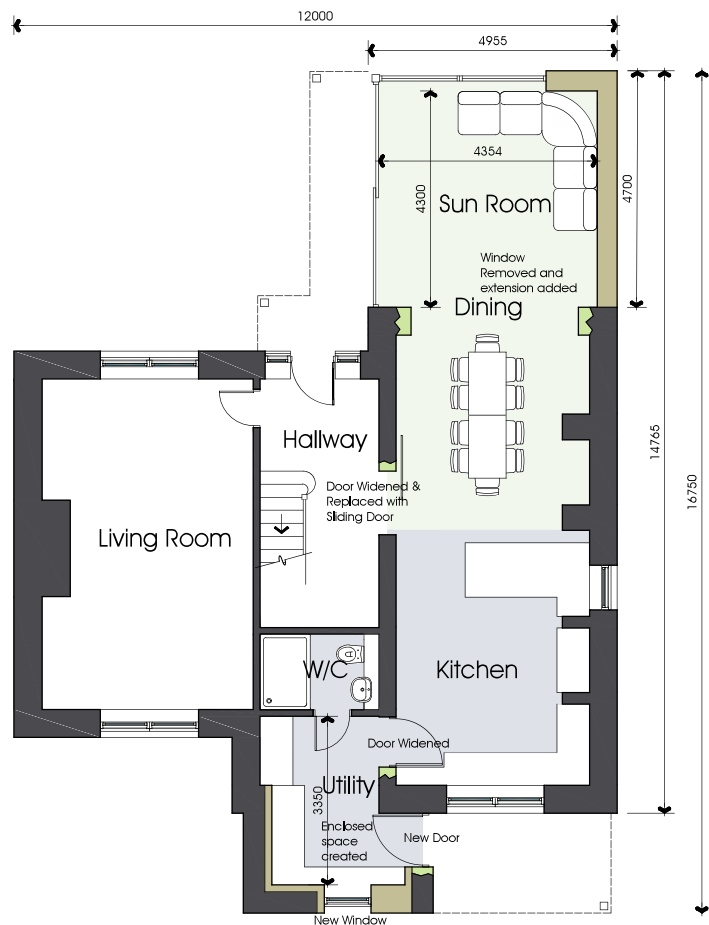

Ground Floor Plan

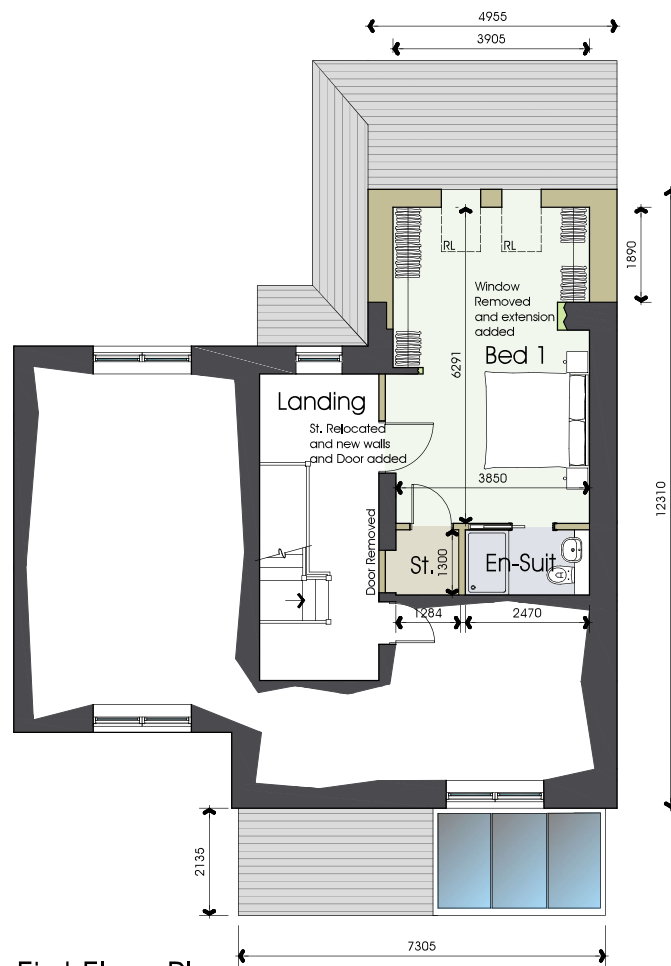

First Floor Plan

Extension & Alterations

Little Town Longridge Road

Mr & Mrs Hallet

Little Town Longridge Road

Proposed

Floorplans

DATE May 2026

JOB NO. 3492

DRAWING NO. 005

REVISION

SCALE 1:100 @ A3

PGB
ARCHITECTURAL
SERVICES™