


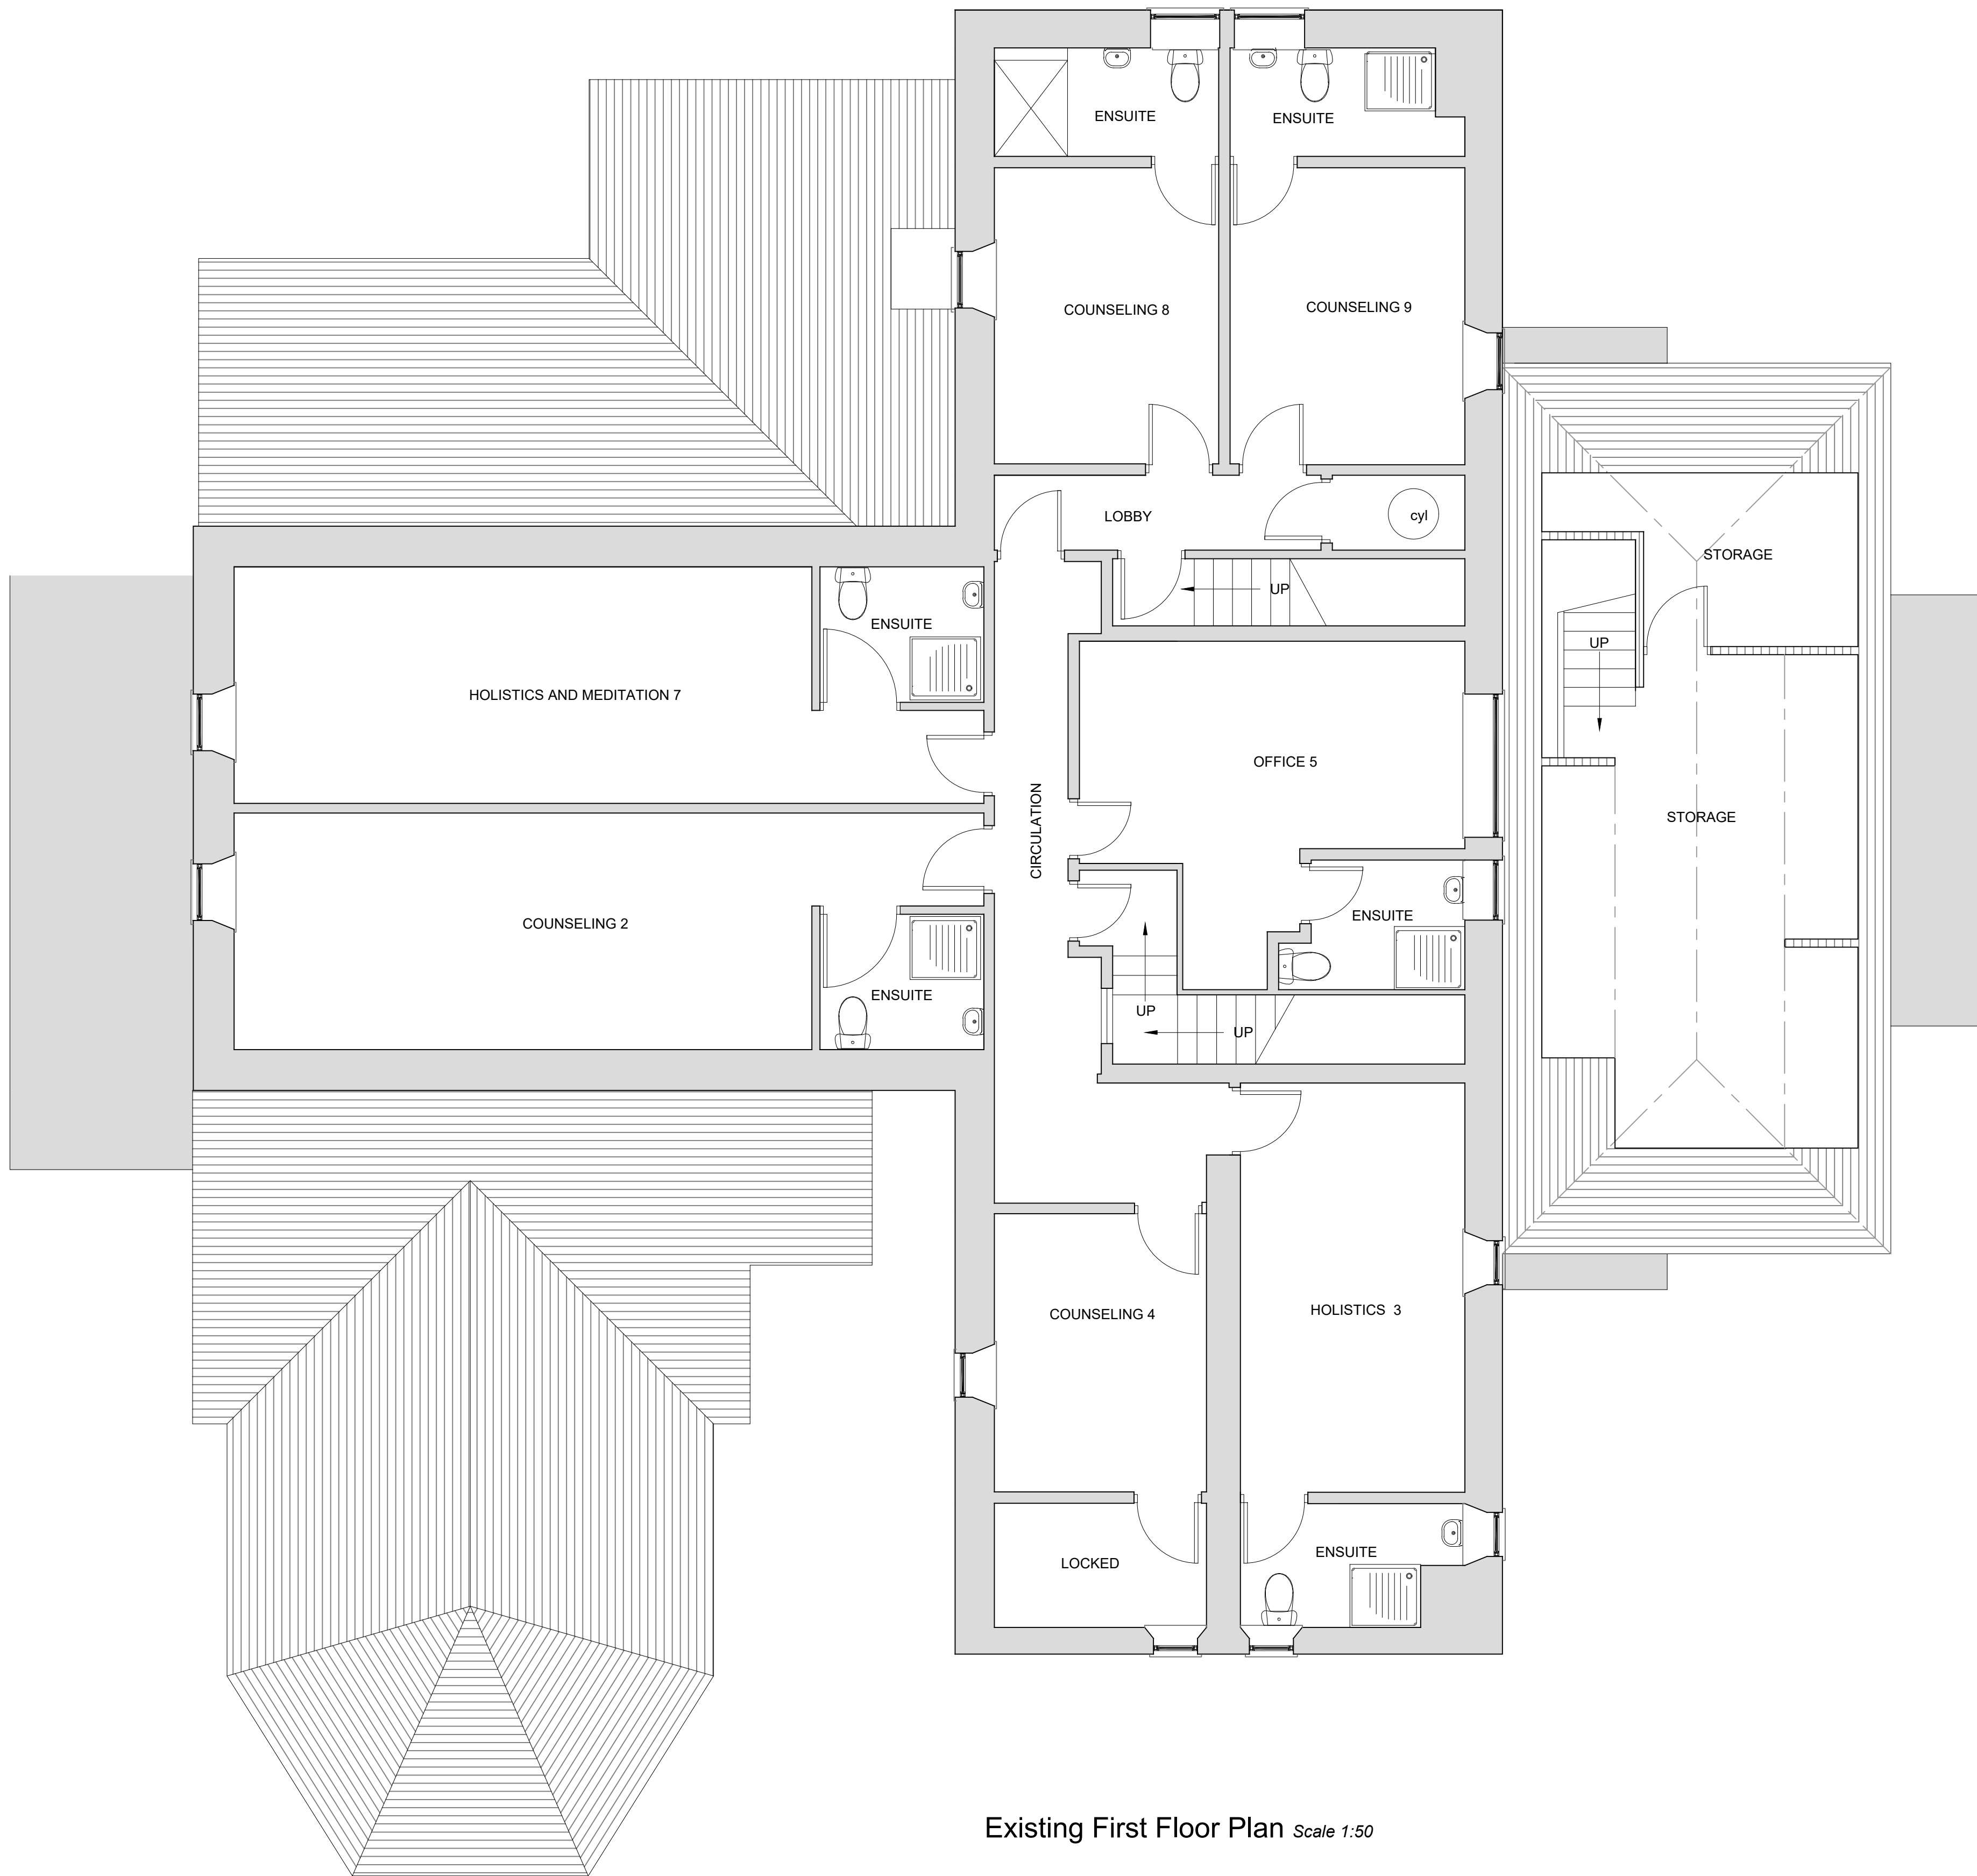

Existing First Floor Plan *Scale 1:50*

NOTES:			
The copyright of this drawing is held by Lea Hough & Co Chartered Surveyors LLP.			
Do not scale from this drawing. All dimensions are approximate and must be checked and verified by the contractor prior to works commencing on site.			
REVISIONS			
REV	DESCRIPTION	DATE	AMENDED

LeaHough

CHARTERED SURVEYORS

Survey Valuation Design Planning Sales

Oaskshaw House

2 Capricorn Park

Blakewater Road

Blackburn

Lancashire

BB1 5QR

Tel: 01254 260196

8 Eaton Avenue

Matrix Office Park

Buckshaw Village

Preston

Lancashire

PR7 7NA

Tel: 01772 458866

Email: info@leahough.co.uk

Web: www.leahough.co.uk

CLIENT:

The Ben Fund Trust

PROJECT ADDRESS:

North West Police Benevolent Fund

St Michael's Lodge

Northcote Lodge

Langho

BB6 8BG

PROJECT TITLE:

Existing Floor Plans

DRAWING TITLE:

Existing First Floor Plan

PAPER SIZE:	DRAWING NUMBER:	REV
A1	BS.26-094-02	-
SCALE:	DATE:	DRAWN BY:
1:50@A1	August 2026	RO