


This drawing is to be read in conjunction with all relevant Surveyors, consultants' and specialists' drawings and specifications. All dimensions and levels are to be checked on site. This drawing is subject to copyright. All work carried out before Planning and Building Permission has been granted is at the contractor/clients risk. The Surveyor is to be notified of any discrepancies.

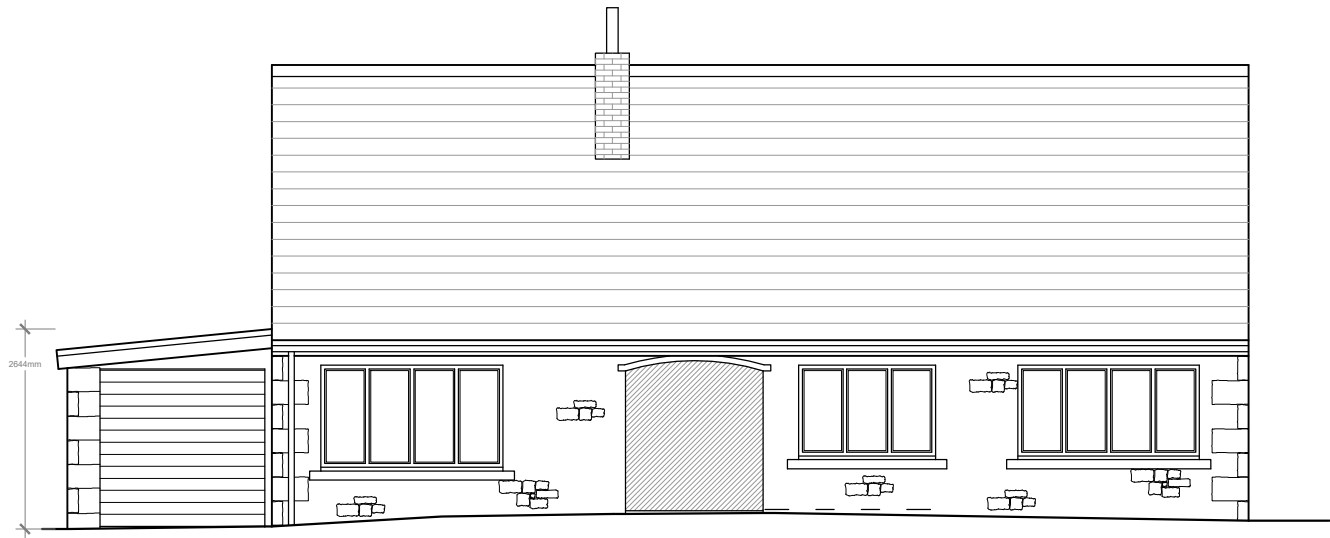


Front South East Elevation 1:100



Side North East Elevation 1:100




Rear North West Elevation 1:100

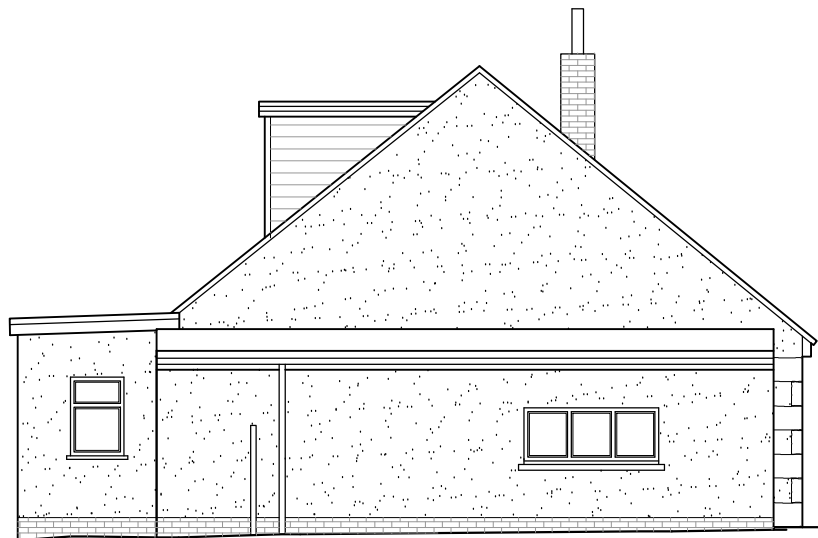

Side South West Elevation 1:100



Site and Roof Plan 1:200

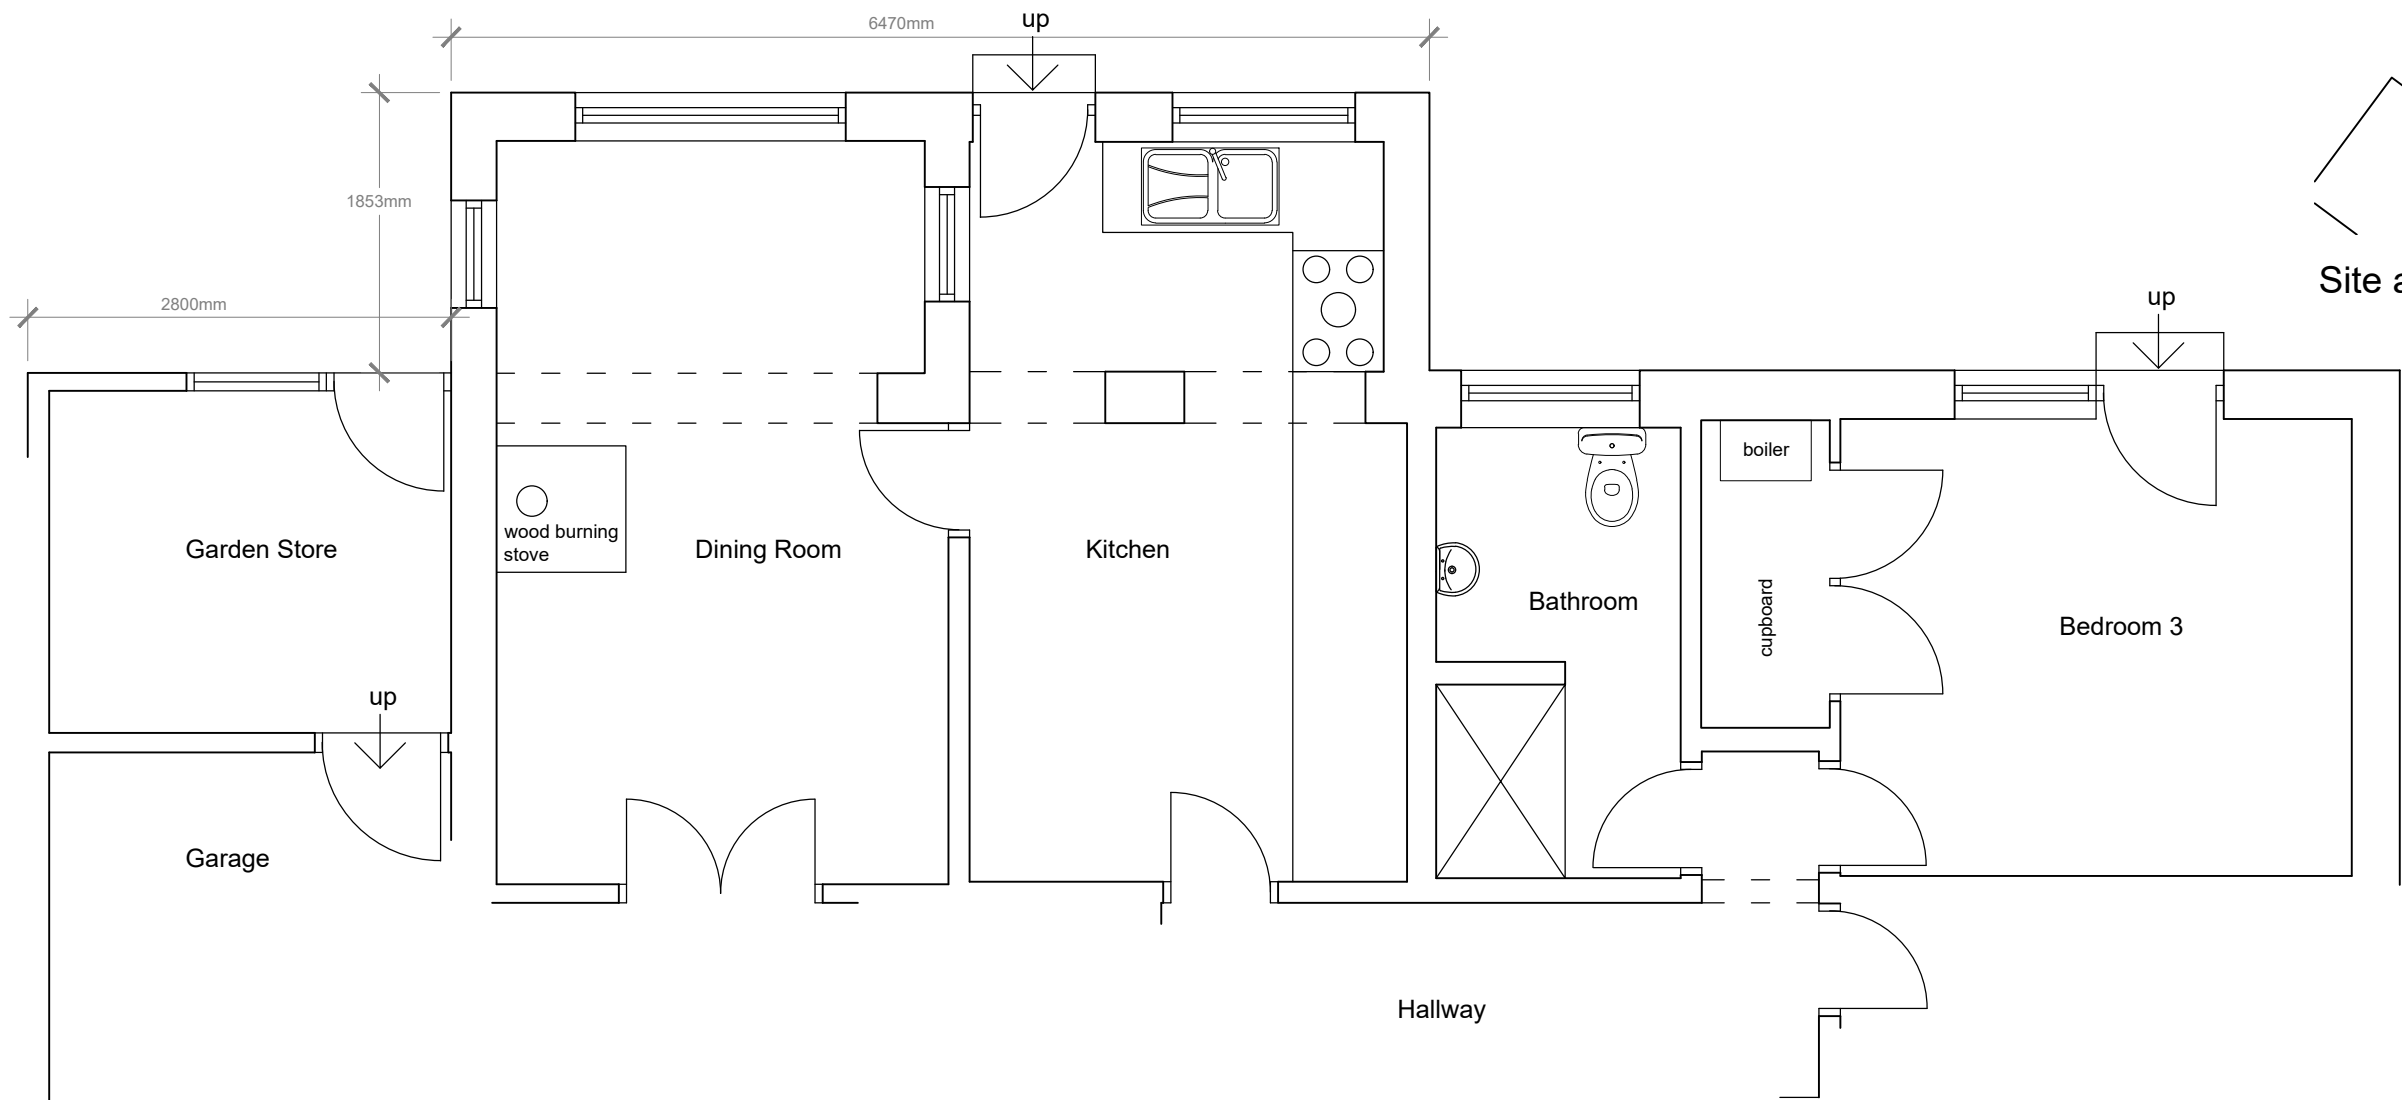

Part Ground Floor Plan 1:50

REV A - Garage height and roof plan added.
07.10.26 LFR

Client Mr and Mrs Morton		
Project Proposed Extension to 5 Denbigh Drive Clitheroe BB7 2BH		
Drawing Title Existing Plans and Elevations		
Scale 1:50/100 @ A2	Date Sep 2026	Drawn LFR
READ DESIGN LTD		
189 - 01 A		