


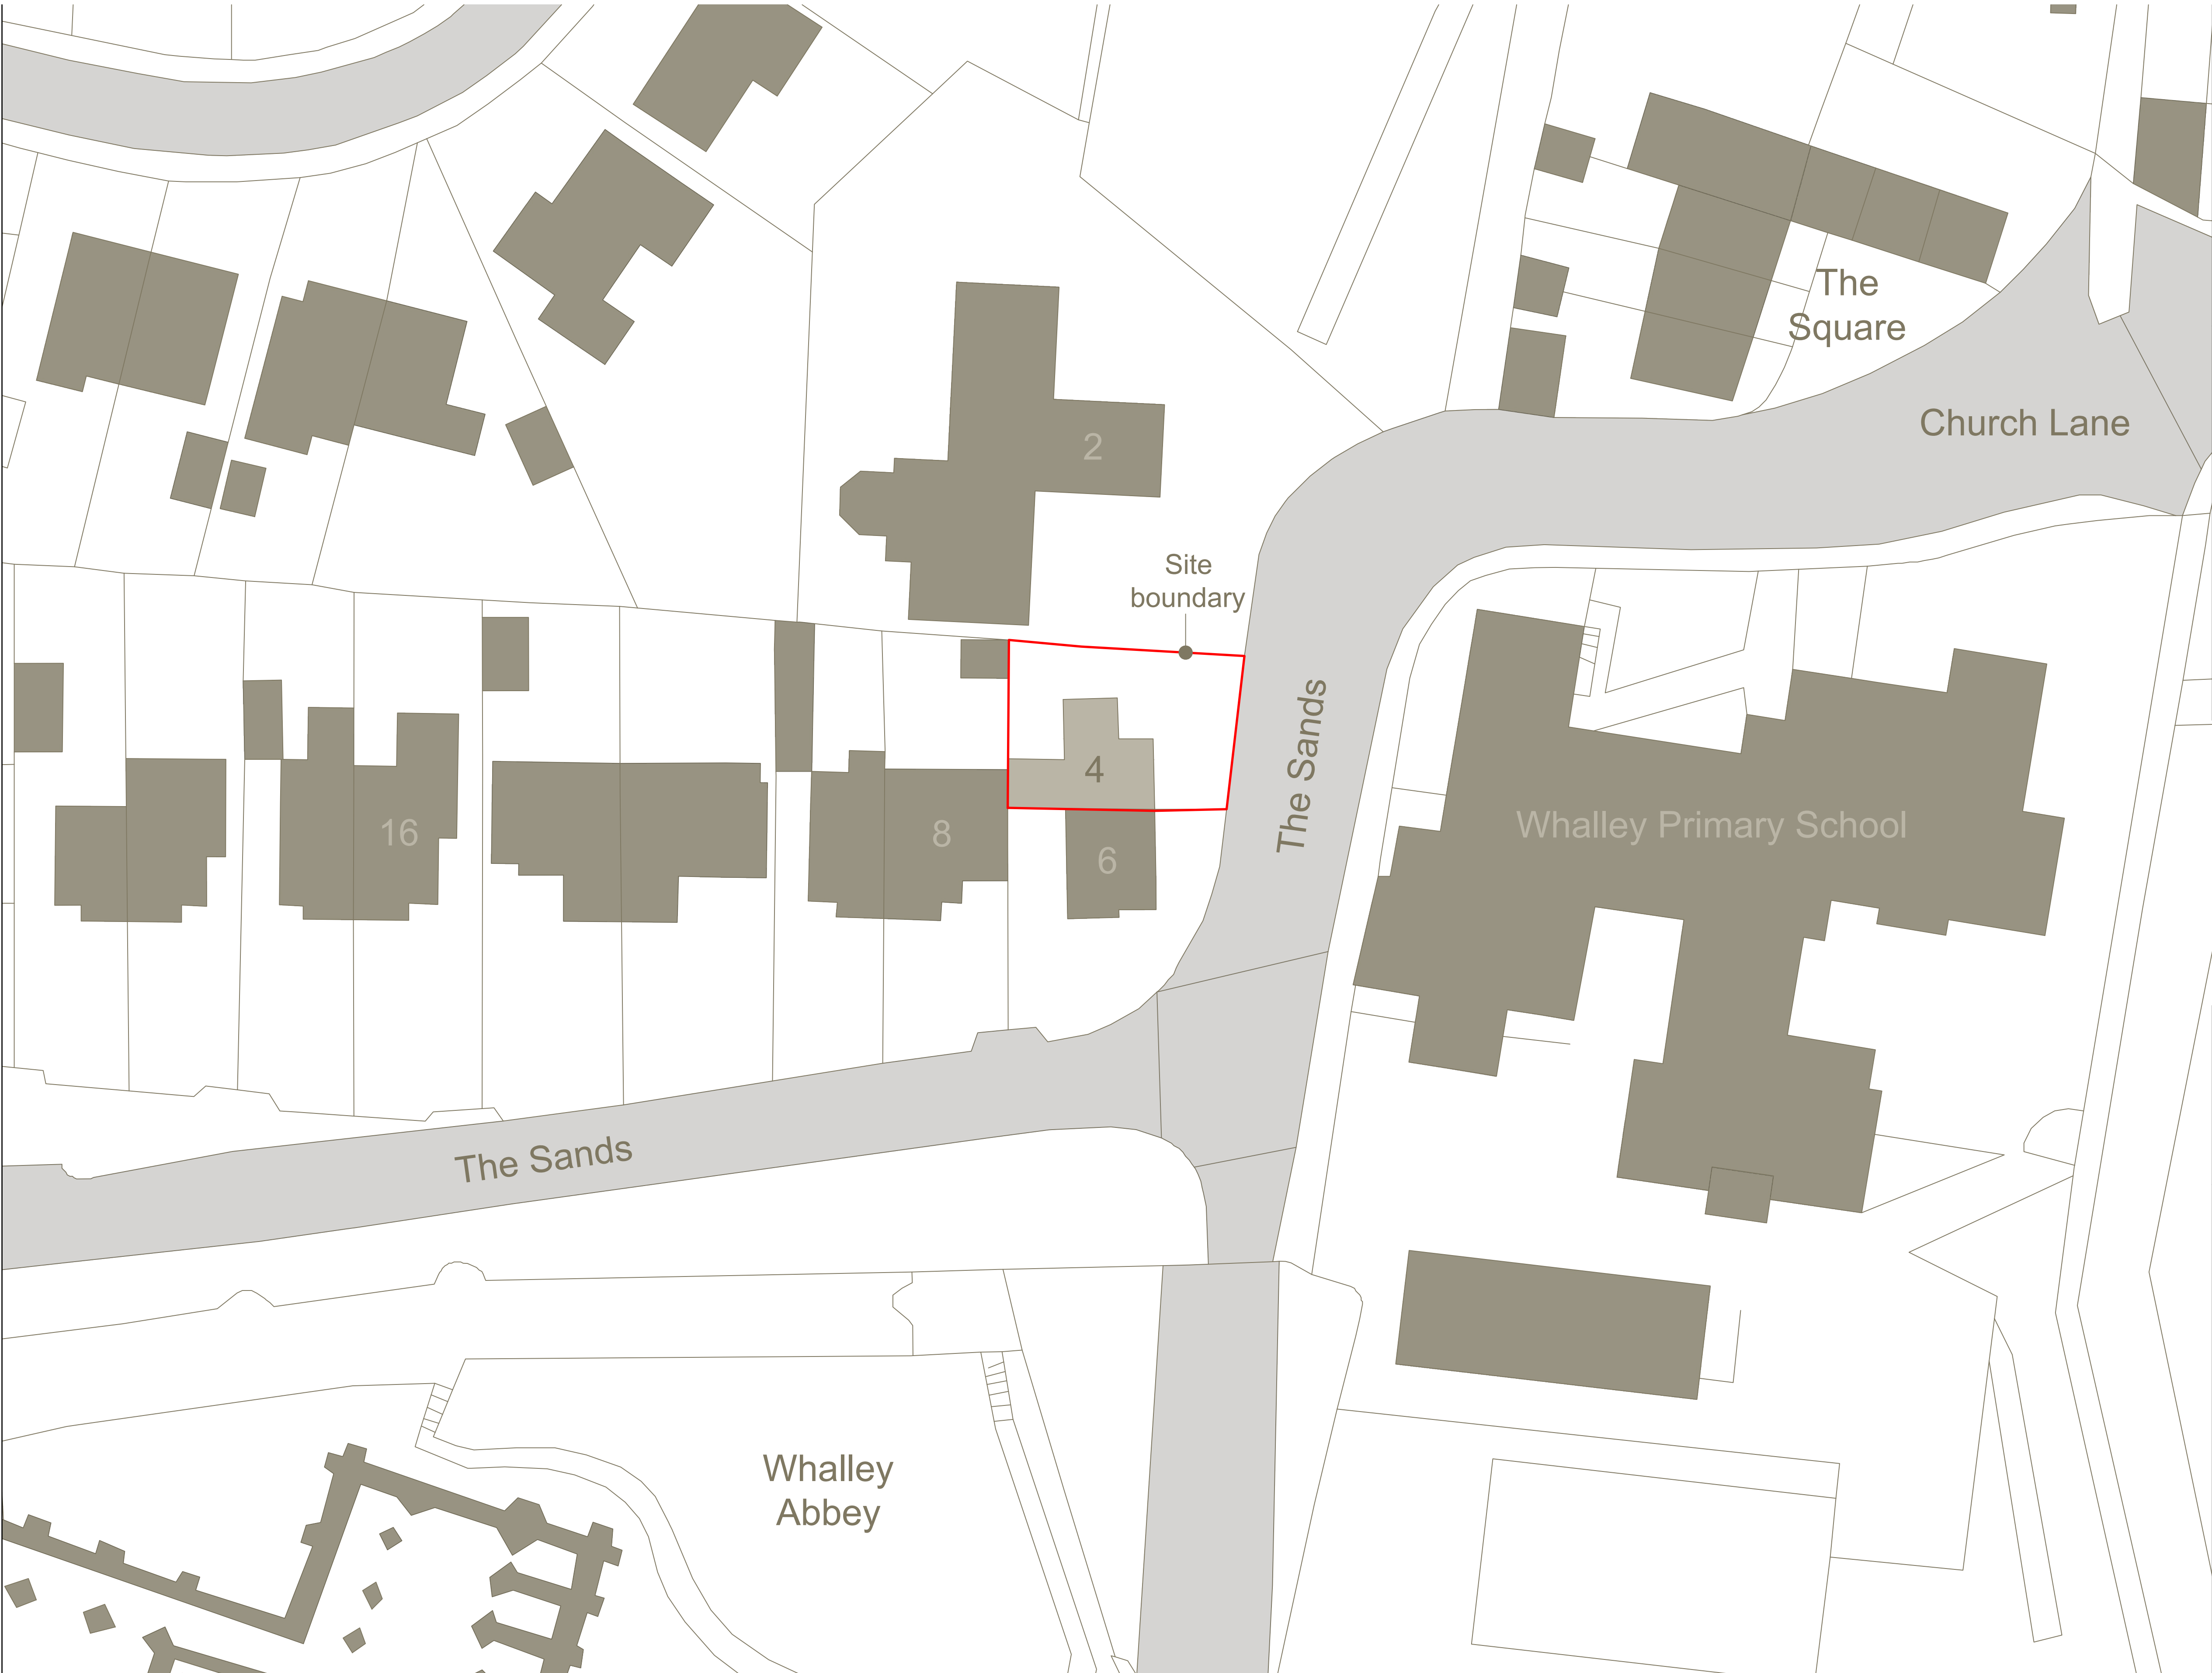

EXISTING SITE PLAN



Marathon House
The Sidings Business Park
Whalley, BB7 9SE

01254 823 885
www.peterhitchenarchitects.co.uk

NOTES:
FOR PLANNING PURPOSES
ONLY.

No.	Description	Date

CLIENT:
DANIEL JAKEMAN & SARAH WILSON

4 THE SANDS, WHALLEY,
BB7 9TL

PROJECT:

PROPOSED SINGLE
STOREY REAR EXTENSION

SHEET:
EXISTING SITE PLAN

Project number PHA/1170

Date 10/09/2026

Drawn by LM

Checked by PH

A1.1

Scale 1 : 250

Sheet size A1