


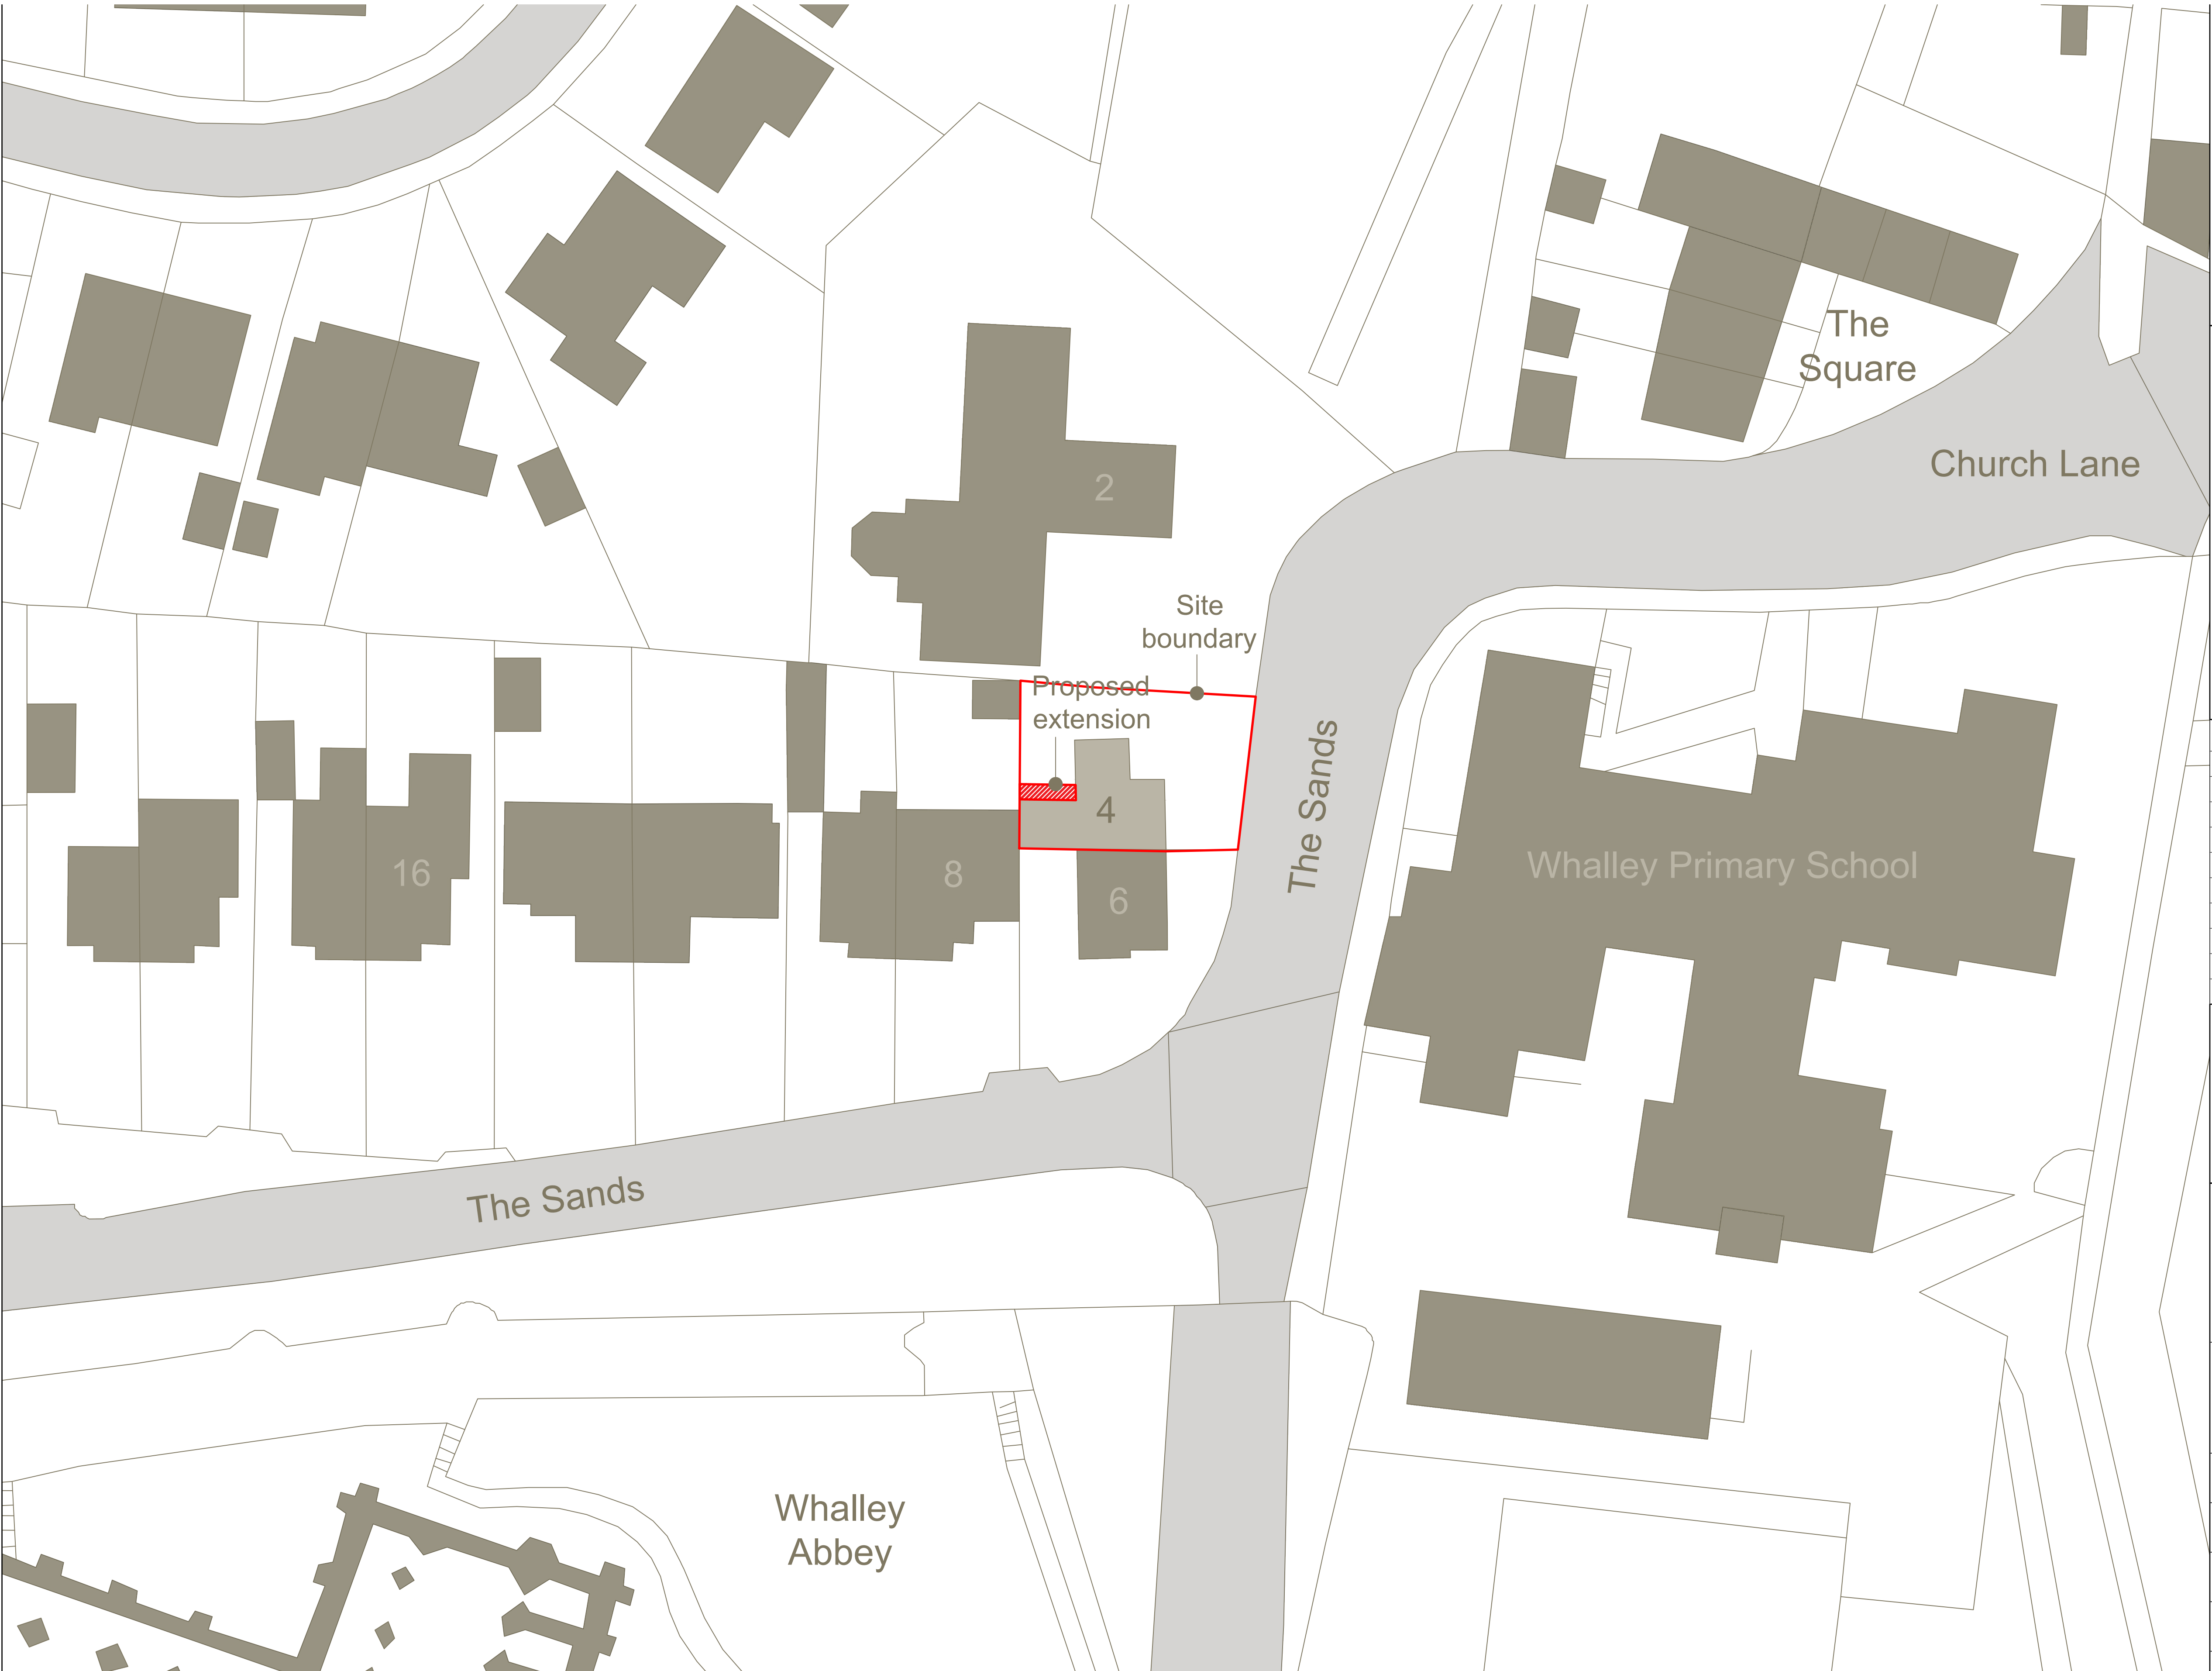

PROPOSED SITE PLAN



Marathon House
The Sidings Business Park
Whalley, BB7 9SE

01254 823 885

www.peterhitchenarchitects.co.uk

NOTES:

FOR PLANNING PURPOSES
ONLY.

No.	Description	Date

CLIENT:

DANIEL JAKEMAN & SARAH
WILSON

4 THE SANDS, WHALLEY,
BB7 9TL

PROJECT:

PROPOSED SINGLE
STOREY REAR EXTENSION

SHEET:

PROPOSED SITE PLAN

Project number

PHA/1170

Date

10/09/2026

Drawn by

LM

Checked by

PH

A1.1

Scale

1 : 250

Sheet size

A1