
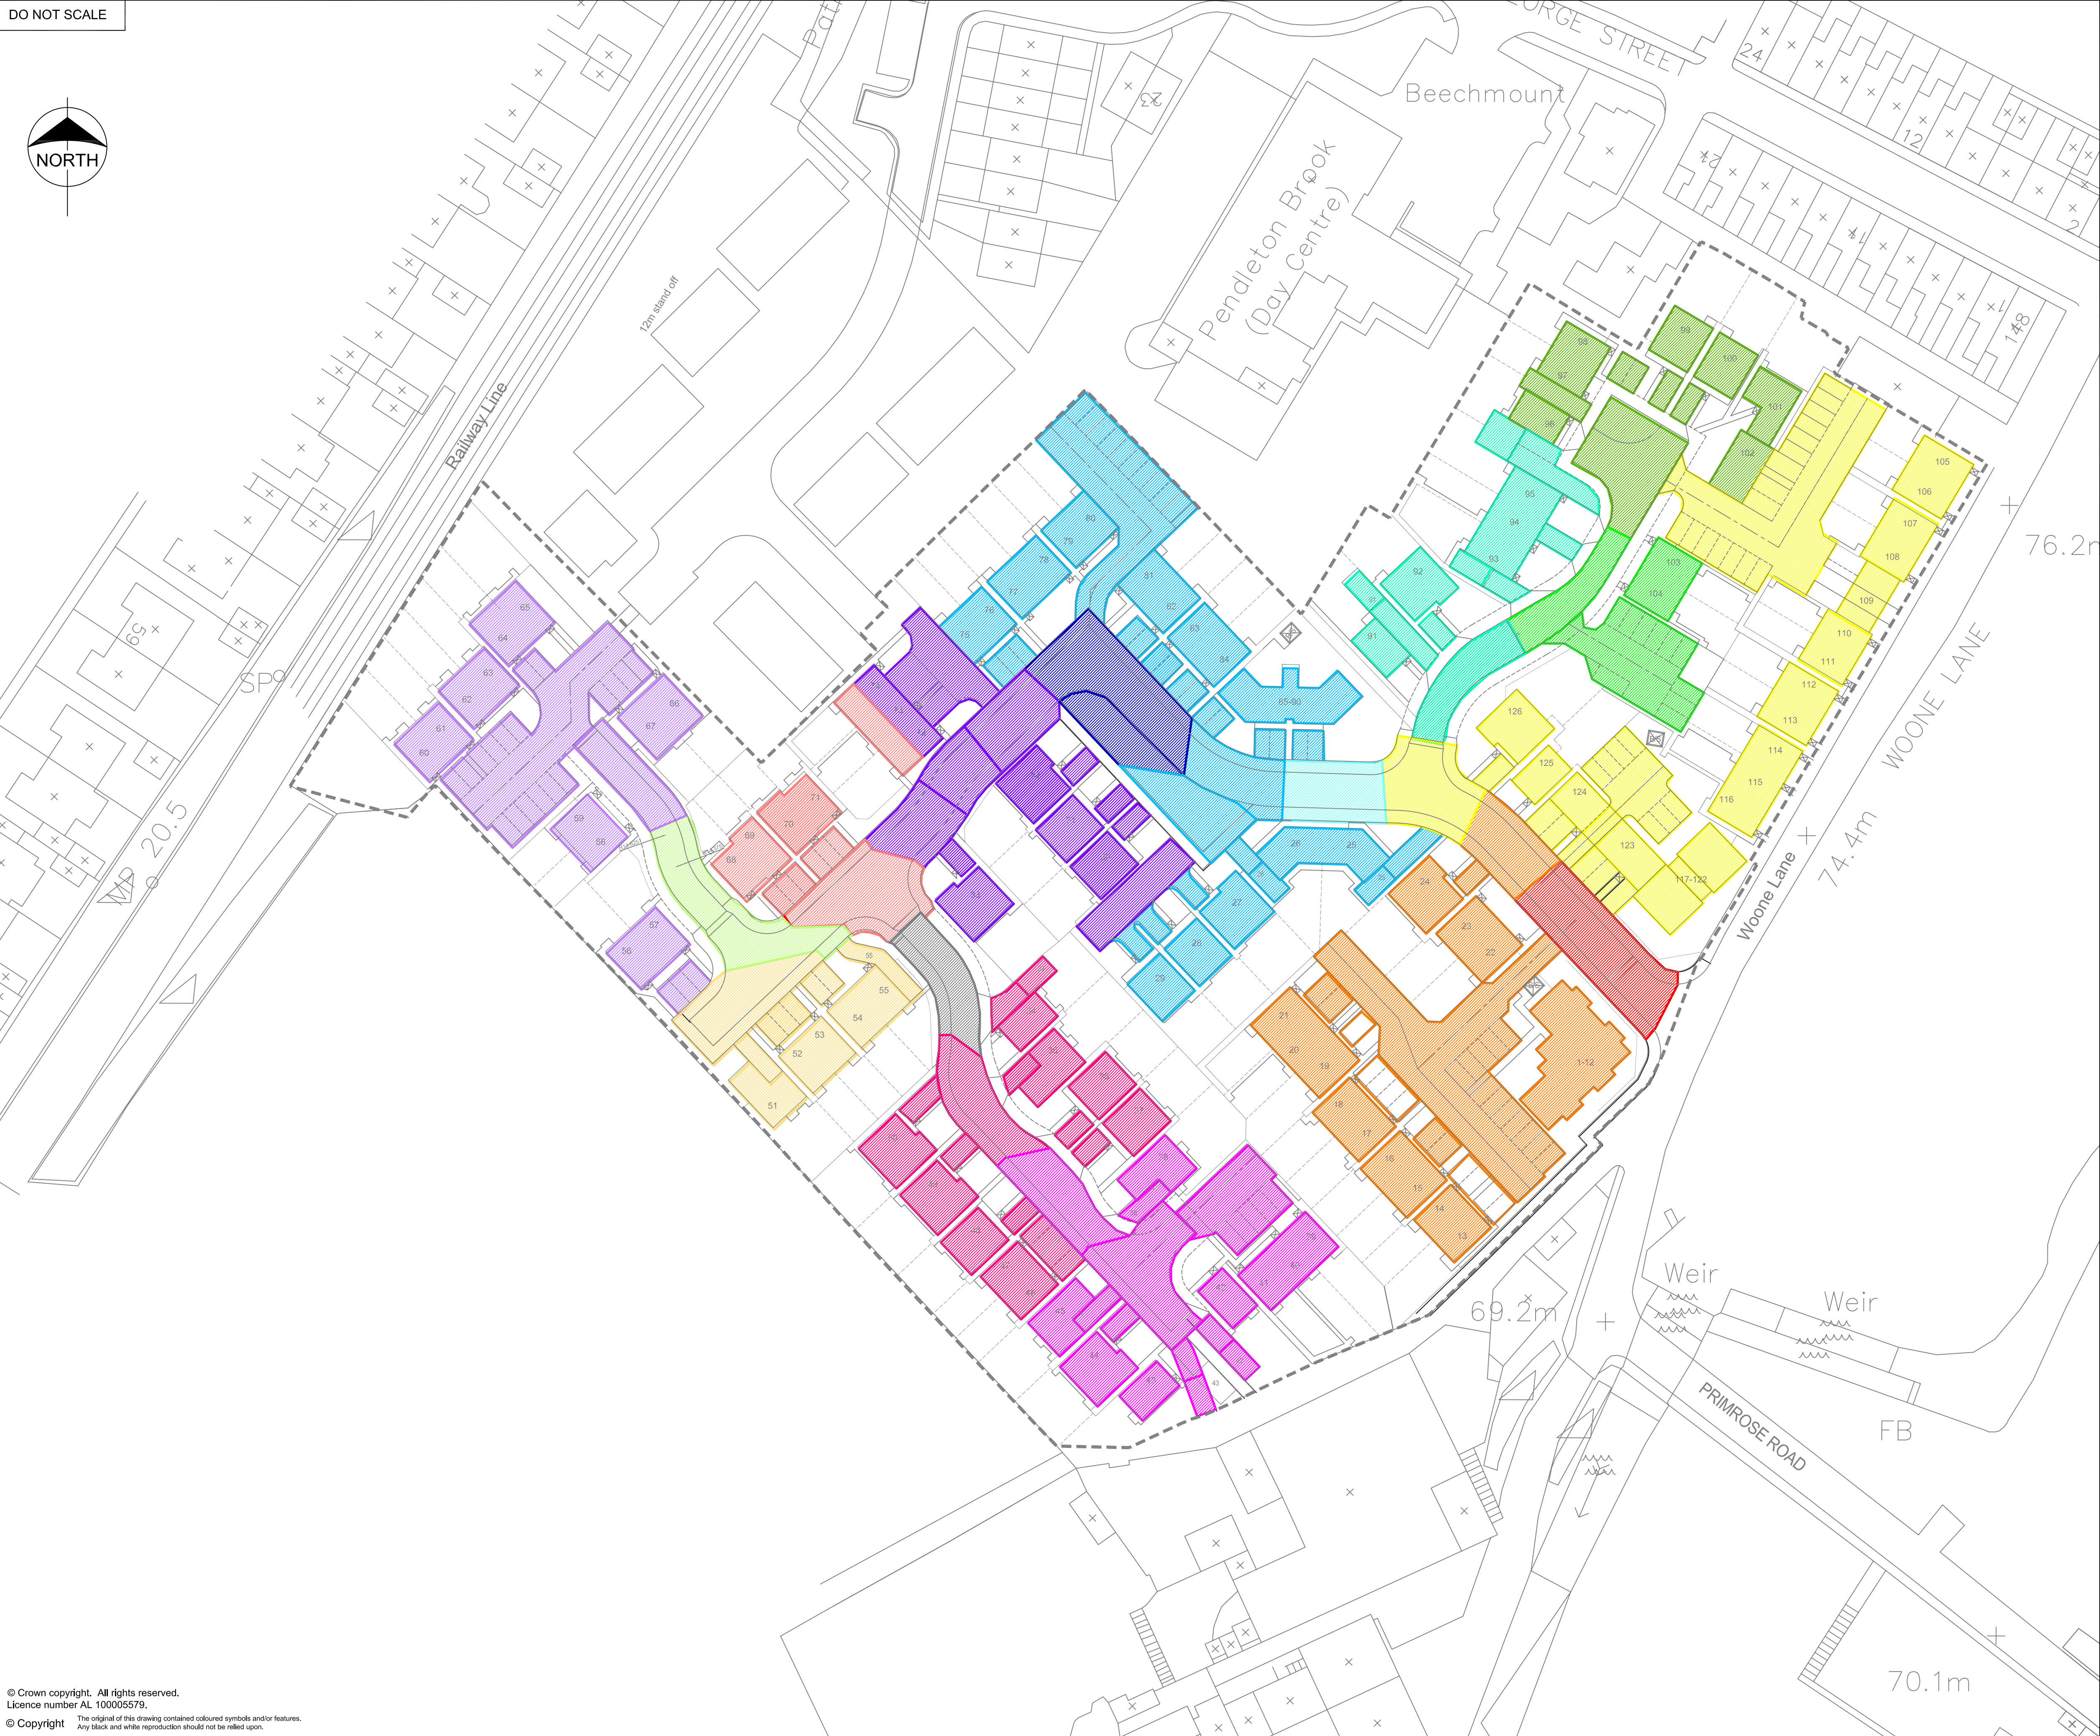


DO NOT SCALE

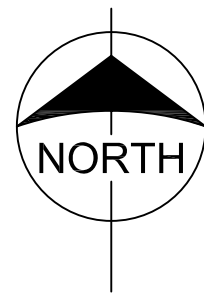

LEGEND

PIPE REF:	IMPERMEABLE AREA
1.000	270
1.001	1830
1.002	1950
3.000	660
3.001	450
3.002	600
1.003	150
1.004	1850
1.006	150
1.007	1060
4.000	1020
4.001	830
4.002	130
1.008	450
1.009	530
1.010	240
1.011	1100

TOTAL AREA = 13270m²

Coopers Drawing List:

- 5454/01 Proposed Drainage Layout
- 5454/02 Proposed Drainage Longsections
- 5454/03 Proposed Highway Setting Out
- 5454/04 Proposed Highway Layout
- 5454/05 Proposed Highway Levels
- 5454/06 Highway Construction Details
- 5454/07 S39 Agreement Layout
- 5454/08 Private Drainage Layout
- 5454/09 Drainage Construction Details
- 5454/10 Manhole Schedules
- 5454/11 External Works Layout
- 5454/12 Surface Water Manhole Details
- 5454/13 Foul Manhole Details
- 5454/14 Flow Control Manhole Details
- 5454/15 Surface Water Catchment Areas
- 5454/16 100yr Extreme Flood Routing Plan

APPROVAL



chartered consulting engineers
Tel: 01244 684910
Fax: 01244 684911
Email: admin@coopers.co.uk
Web: http://coopers.co.uk

Client
Miller Homes
Miller Homes Limited - North West Region

Project
Primrose Mill, Woone Lane
Clitheroe

Title
Surface Water
Catchment Areas

DRAWING NUMBER	SCALE at A1	1:500	REVISION
5454/15	DATE	July 2012	
	DRAWN	AJ	
	CHECKED	DTC	