



All dimensions are nominal to indicate design intent
& should be checked on site before any work commences

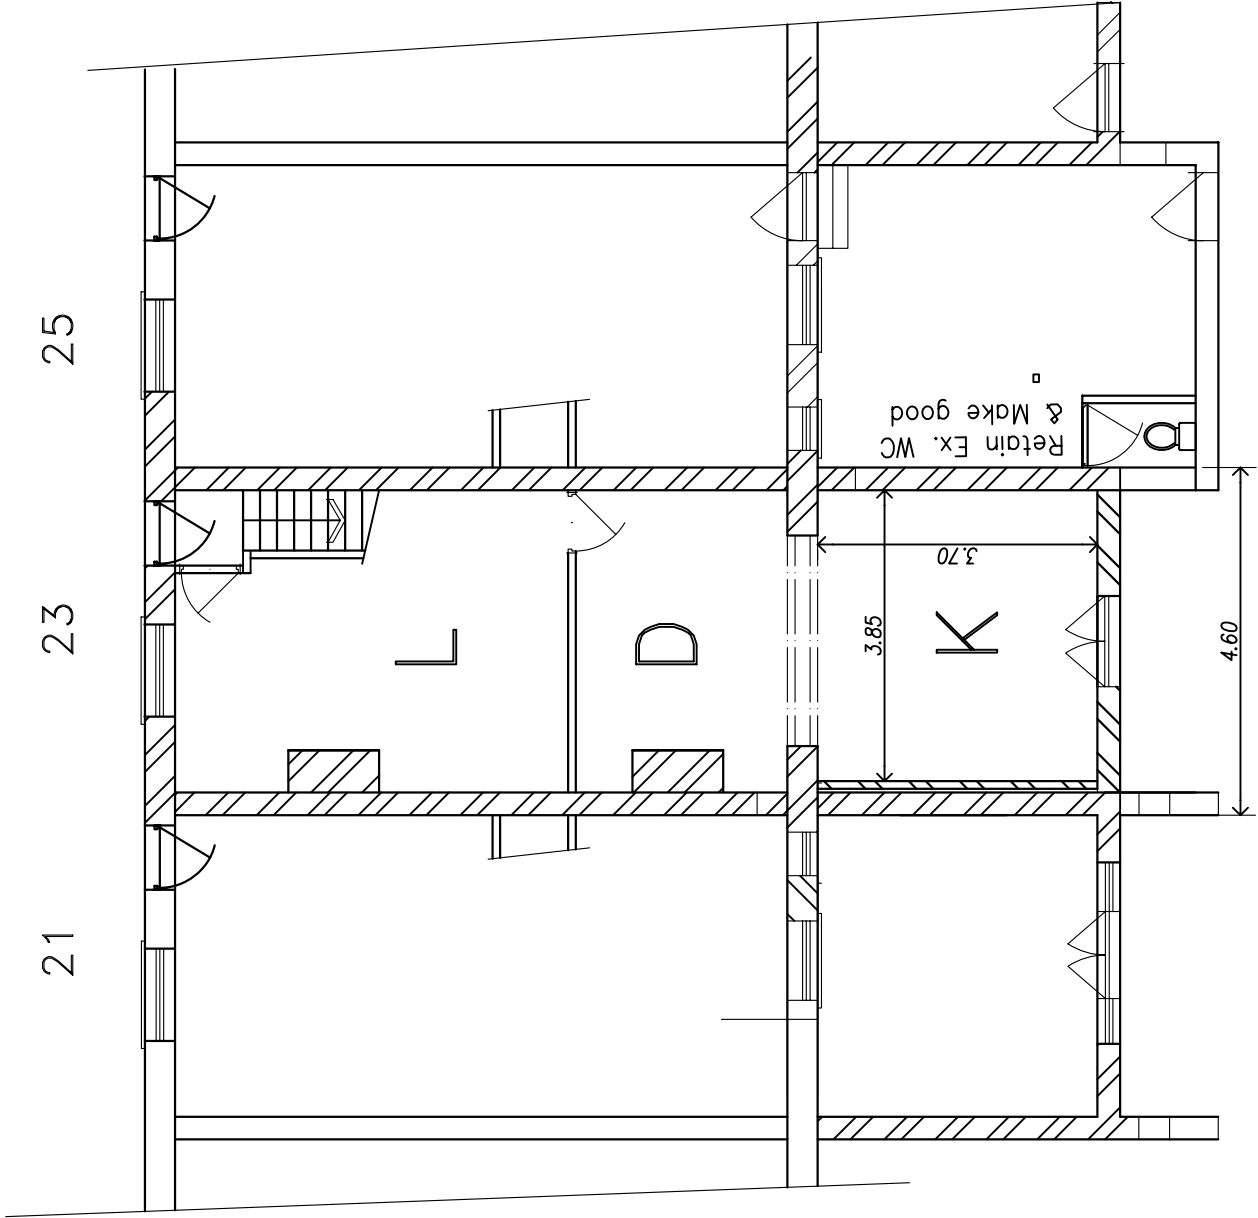

Proposed Ground Floor Plan

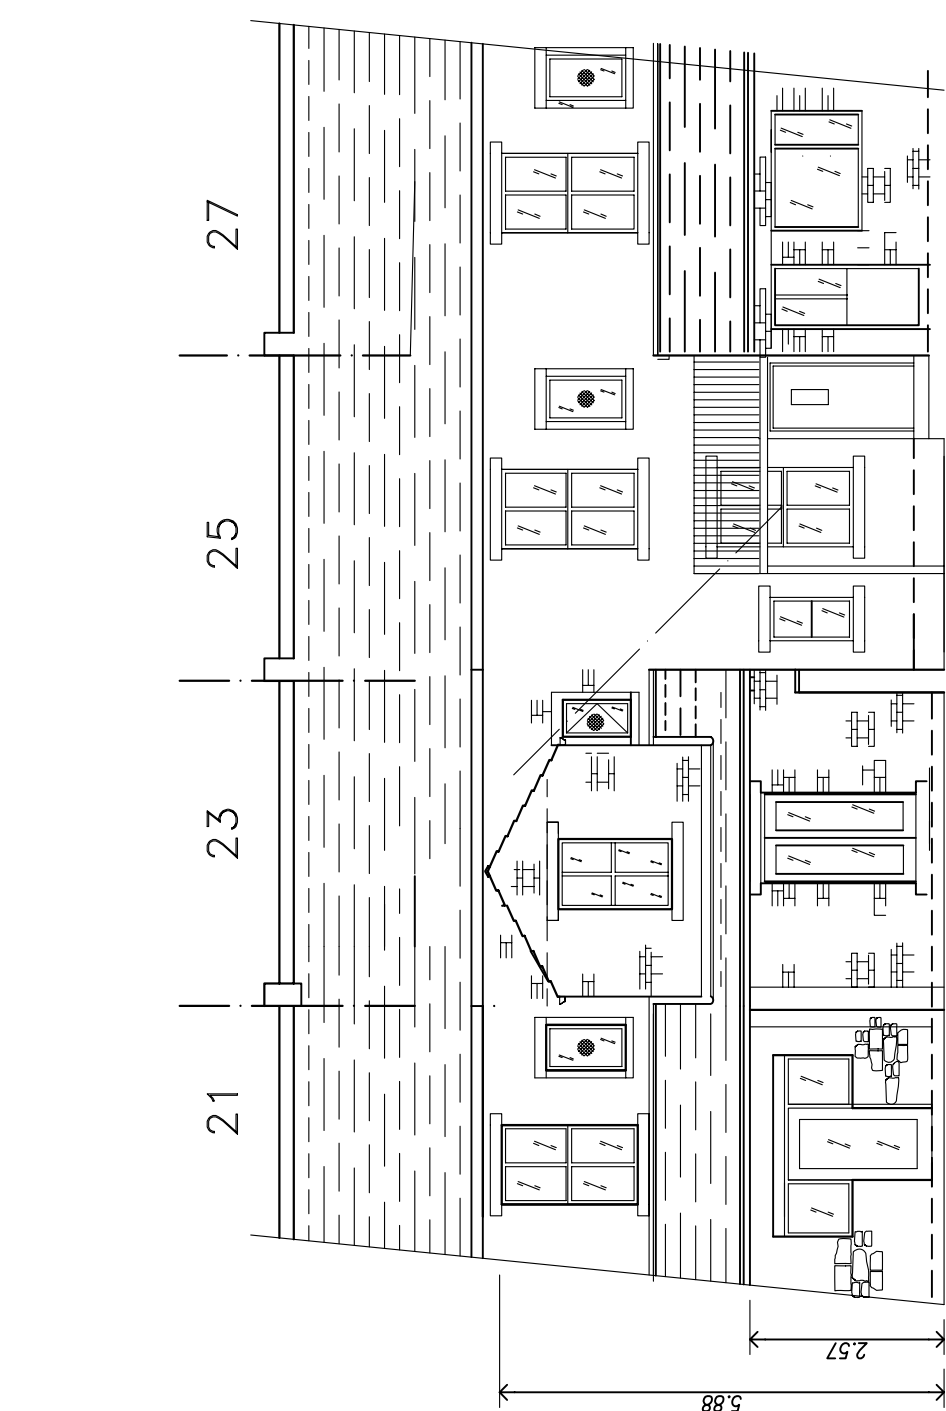

Proposed Rear Elevation

CONSTRUCTION DETAILS

WALLS from Bradstone blocks to match those used on No27

ROOFING from plain concrete tiles to match those used on No 21

Doors, windows, fascia & rainwater goods from brown Upvc

N.B.

Work on site must not start until compliance with the Building Regulations & party wall act. has been achieved

Rev c 23-3-2013 width reduced				
Rev b 9-12-2012 First Floor height and width reduced				
Rev a 9-12-2012 dimensions & text added for clarity				
Client Jill Wright				
Site 23 Pendle St West Sabden Clitheroe BB79EG				
Project 2 storey extension to Rear				
Calder Design Associates				
2 TOP ROW,SABDEN,CLITHEROE,LANCS. BB79HL				
Tel 01282 771907, E-mail mail@calder-design.com				
Title Proposed Rear Elevation & Ground Floor Plan	Drawn	P.Lord	Drawing No	Rev
	Date	14.09.12		
	Scale	1:100@A3		
			86/1/04 C	