
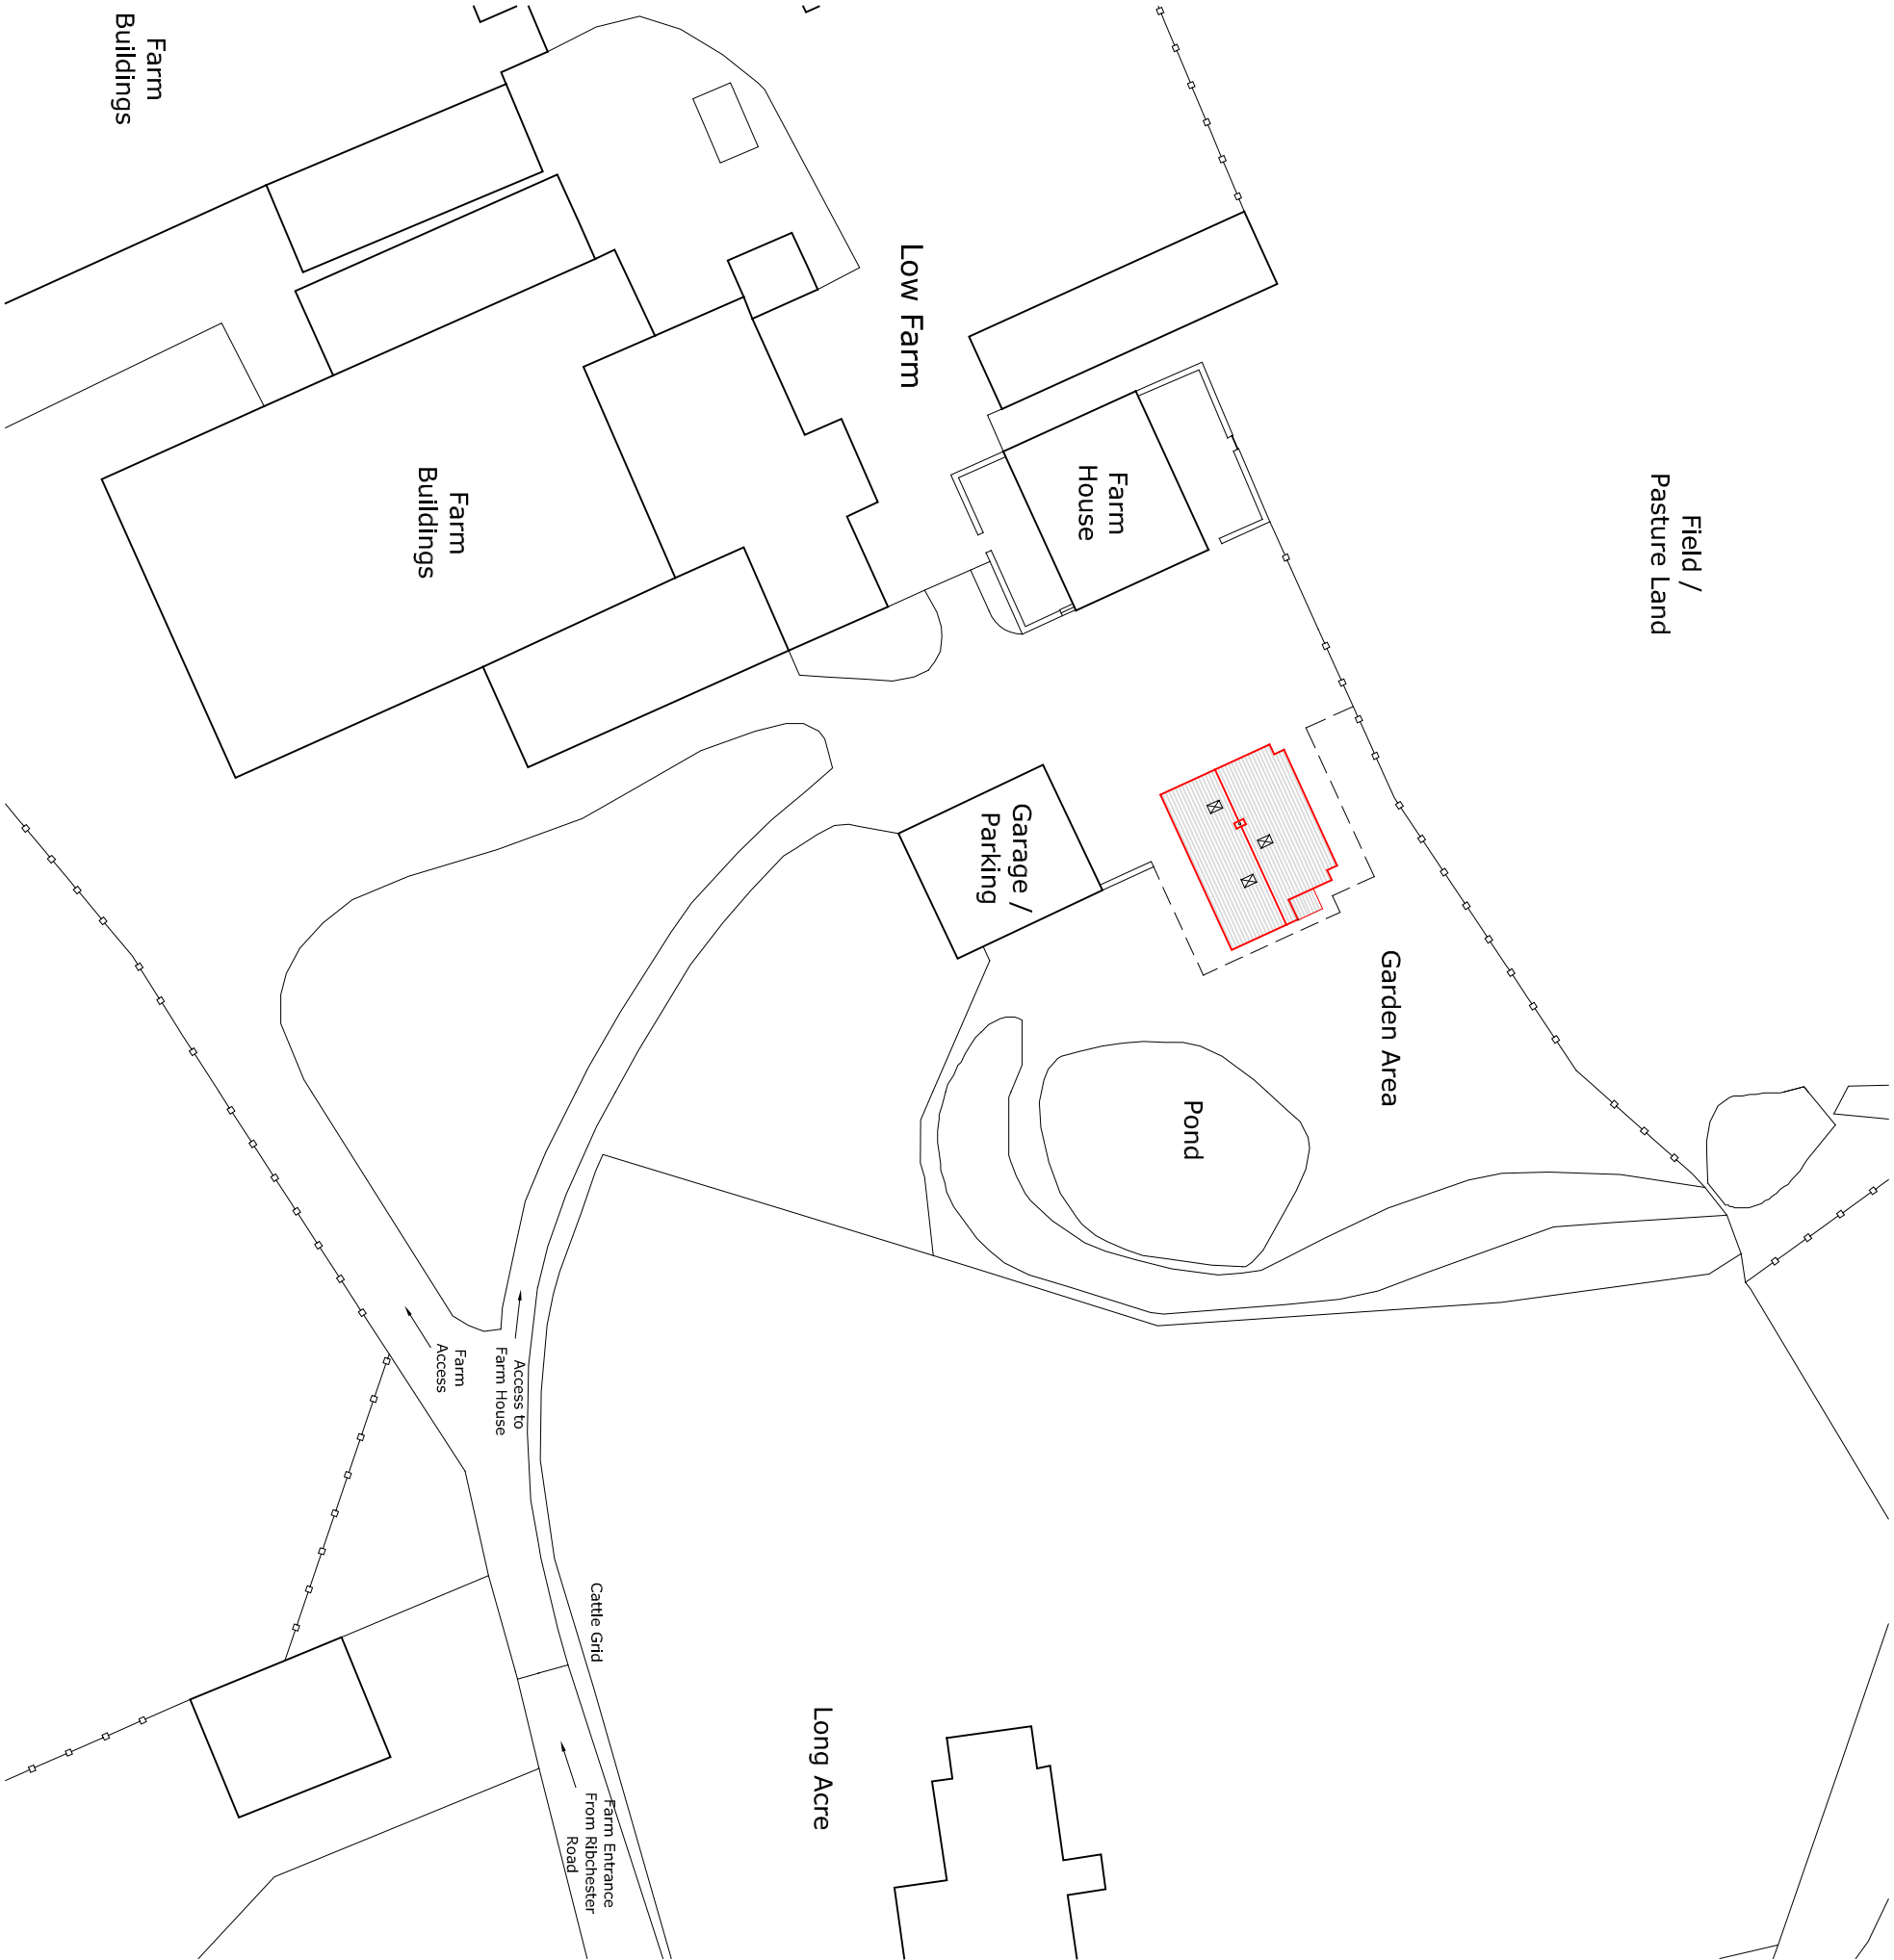


NOTES

The copyright of this drawing is held by Lea Hough & Co Chartered Surveyors LLP.

Do not scale from this drawing. All dimensions must be checked and verified by the contractor prior to works commencing on site.

REVISIONS			
REV	DESCRIPTION	DATE	APPROVED
A	Revised layout proposals	16-04-13	GM
B	Revised Proposals Following Planning Officers Comments	10-09-13	GM

 

LeaHough

CHARTERED SURVEYORS
Survey Valuation Design Planning Sales

Blakewater House
Phoenix Business Park
Blakewater Road
Blackburn
Lancashire
BB1 5RW
Tel: 01254 260196
Email: info@leahough.co.uk
Web: www.leahough.co.uk

8 Eaton Avenue
Matrix Office Park
Buckshaw Village
Preston
Lancashire
PR7 7NA
Tel: 01772 458866



CLIENT:
Mr & Mrs P Mangerison
Low Farm, Ribchester Road,
Clayton-le-Dale,
Blackburn,
BB1 9EE

PROJECT ADDRESS:
Low Farm,
Ribchester Road,
Clayton-le-Dale,
Blackburn,
BB1 9EE

PROJECT TITLE:
Proposed Extended Family Accomodation

DRAWING TITLE:
Proposed Site Plan

PAPER SIZE:	DRAWING NUMBER:	REV
A3	BS.11-17903	B
SCALE:	DATE:	DRAWN BY
1:500	December 2011	GM