
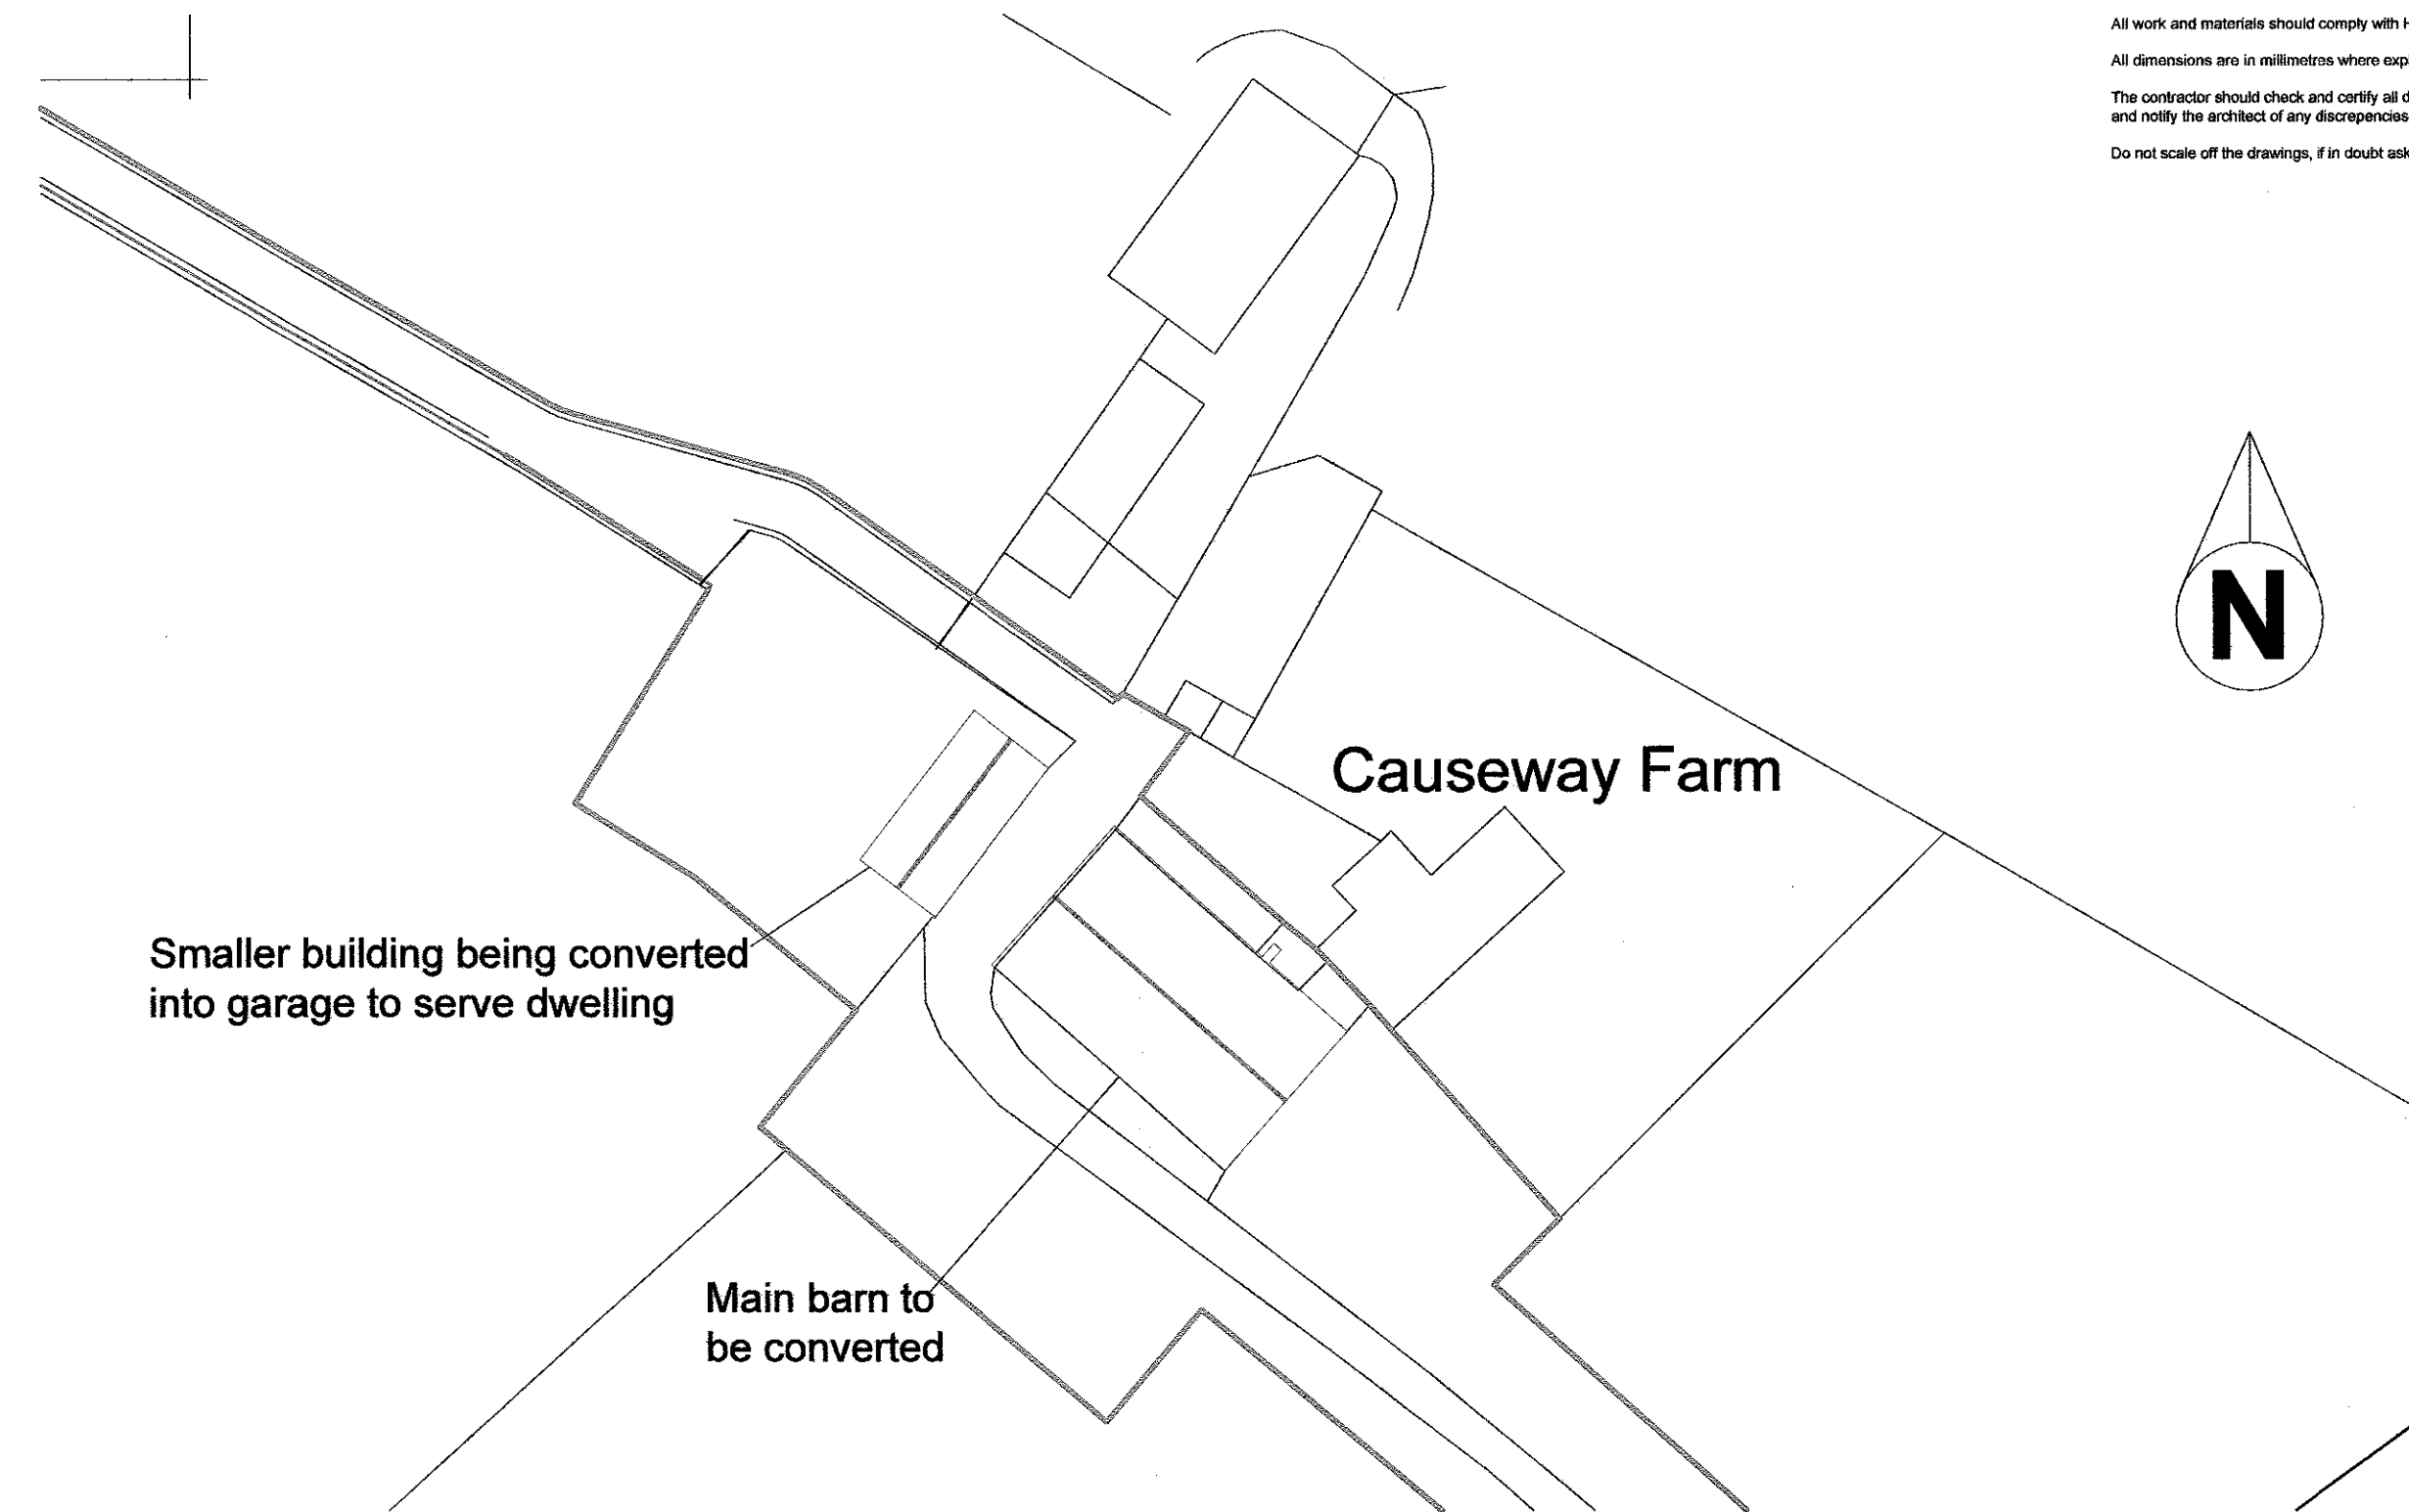


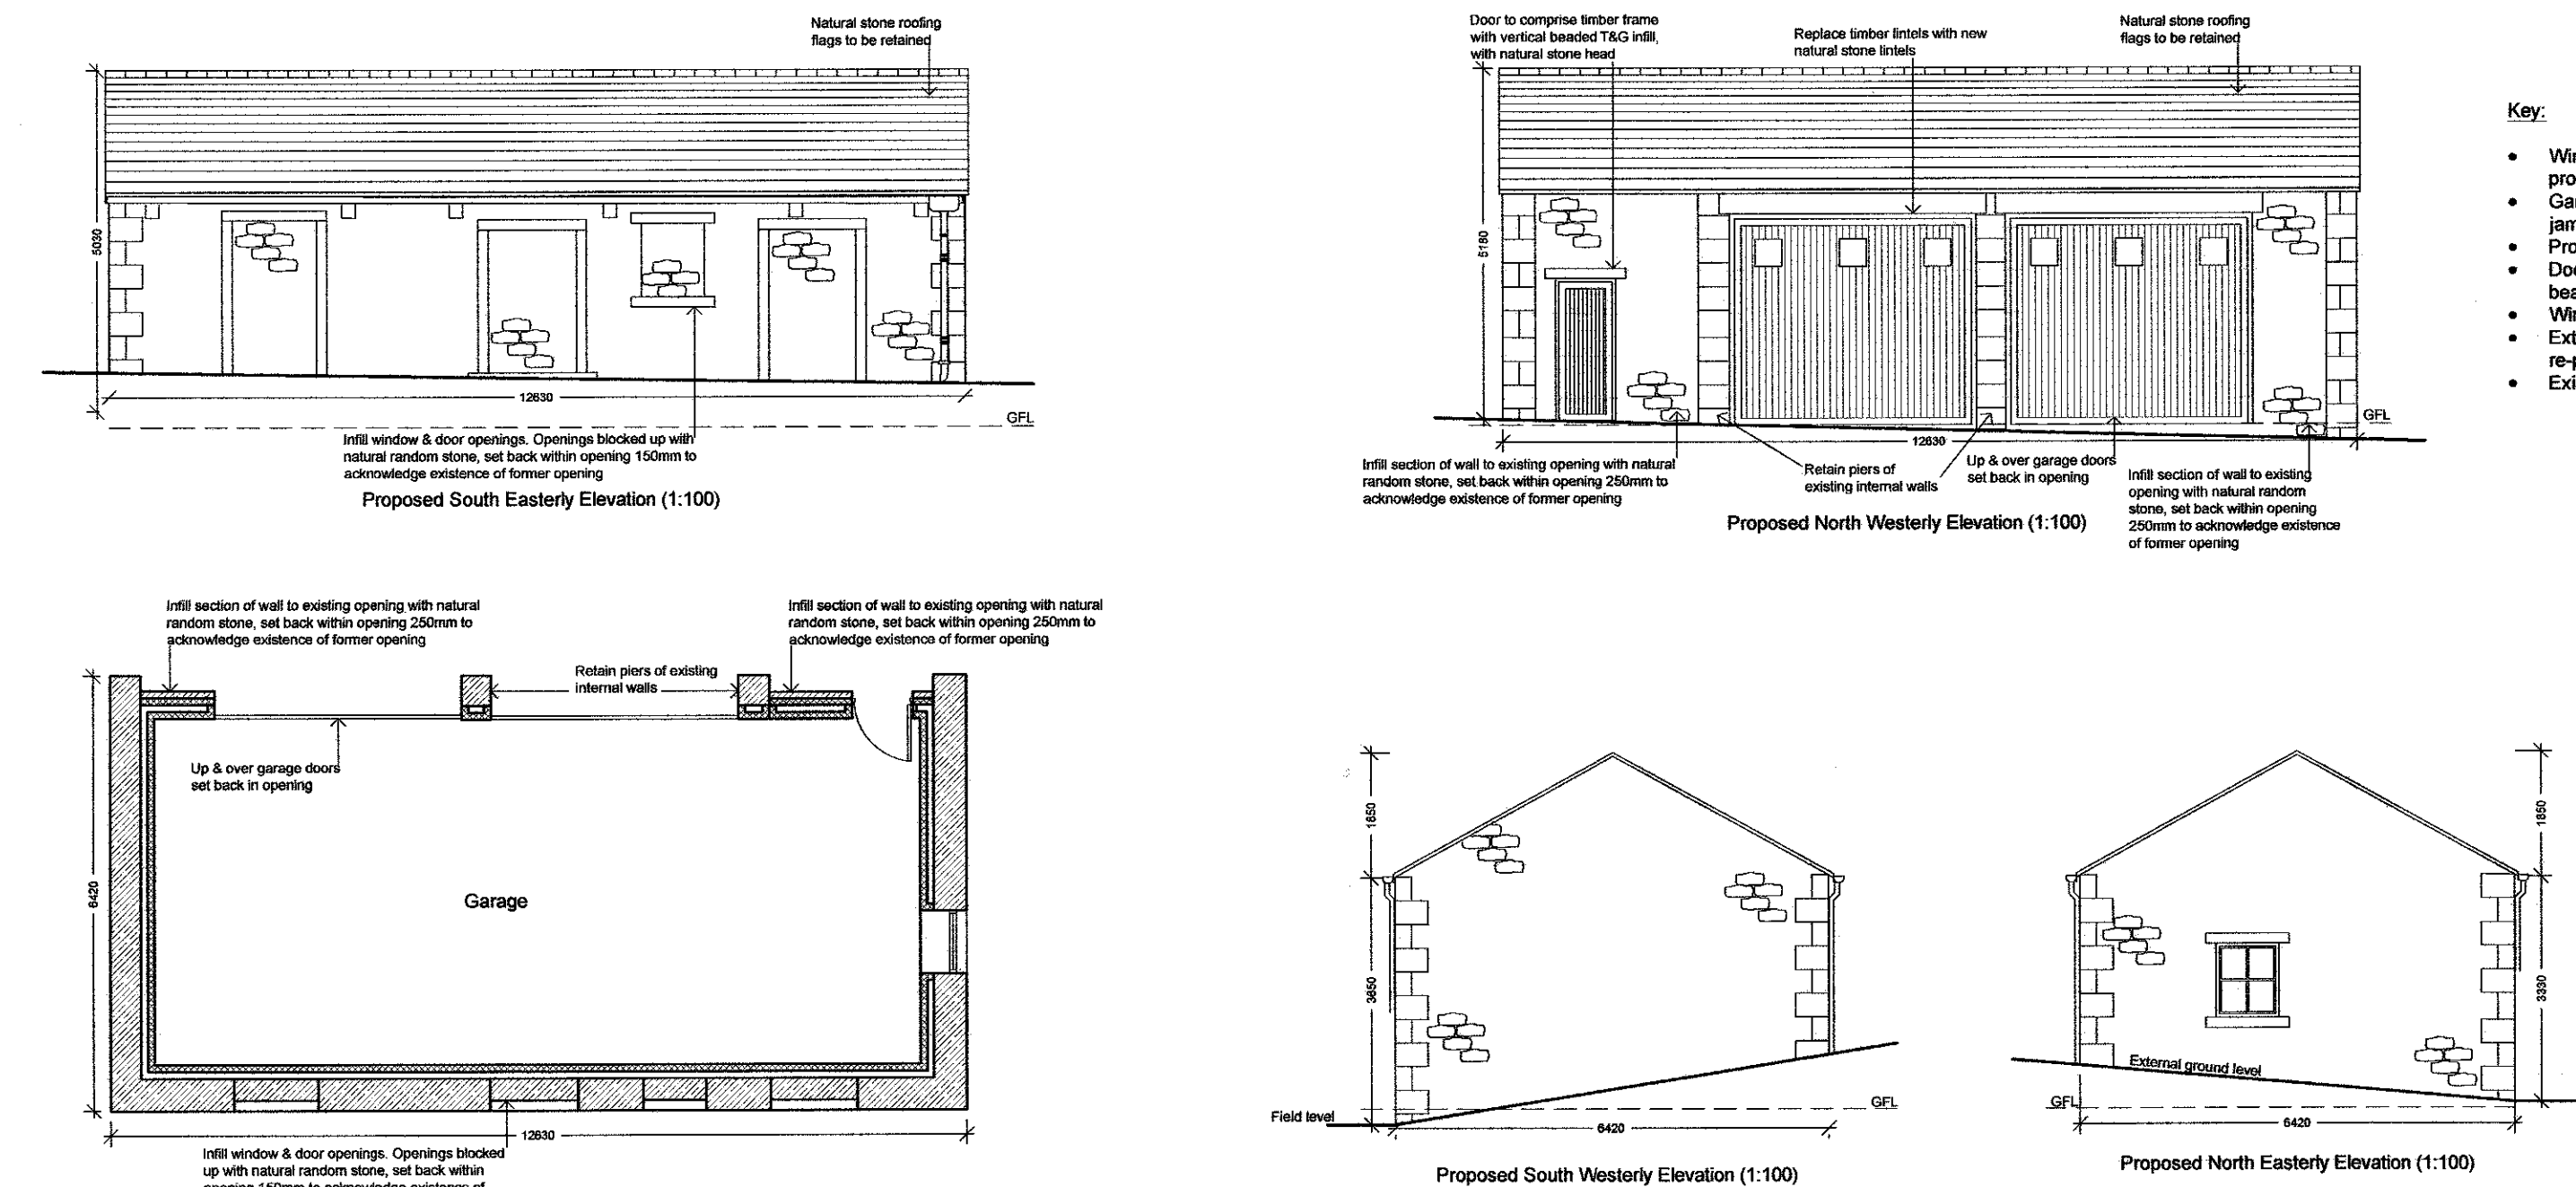

Notes:



All work is to be carried out to the latest current British standards Codes of Practice and recognised working practices.

All work and materials should comply with Health and Safety legislation.


All dimensions are in millimetres where explicitly shown otherwise.

The contractor should check and certify all dimensions as work proceeds and notify the architect of any discrepancies.

Do not scale off the drawings, if in doubt ask.

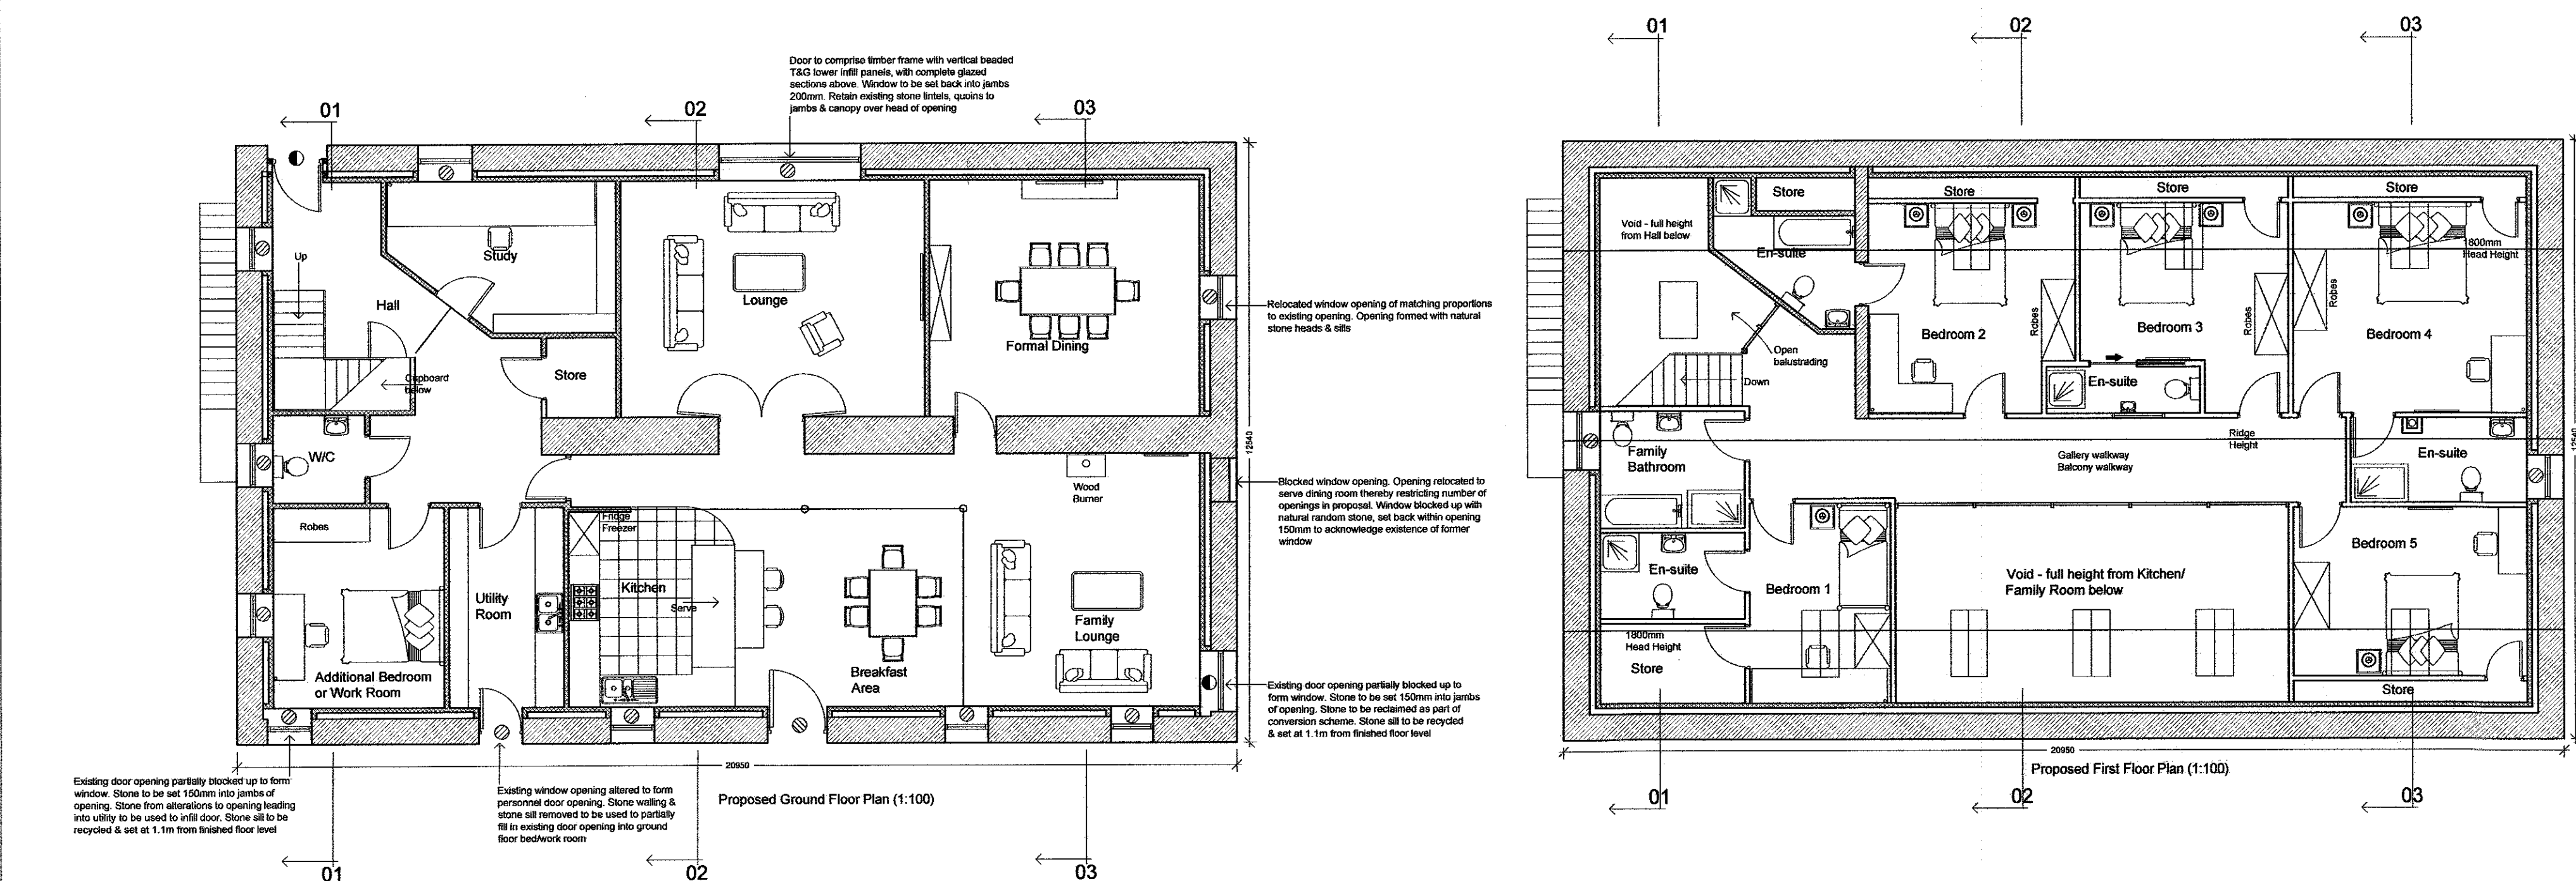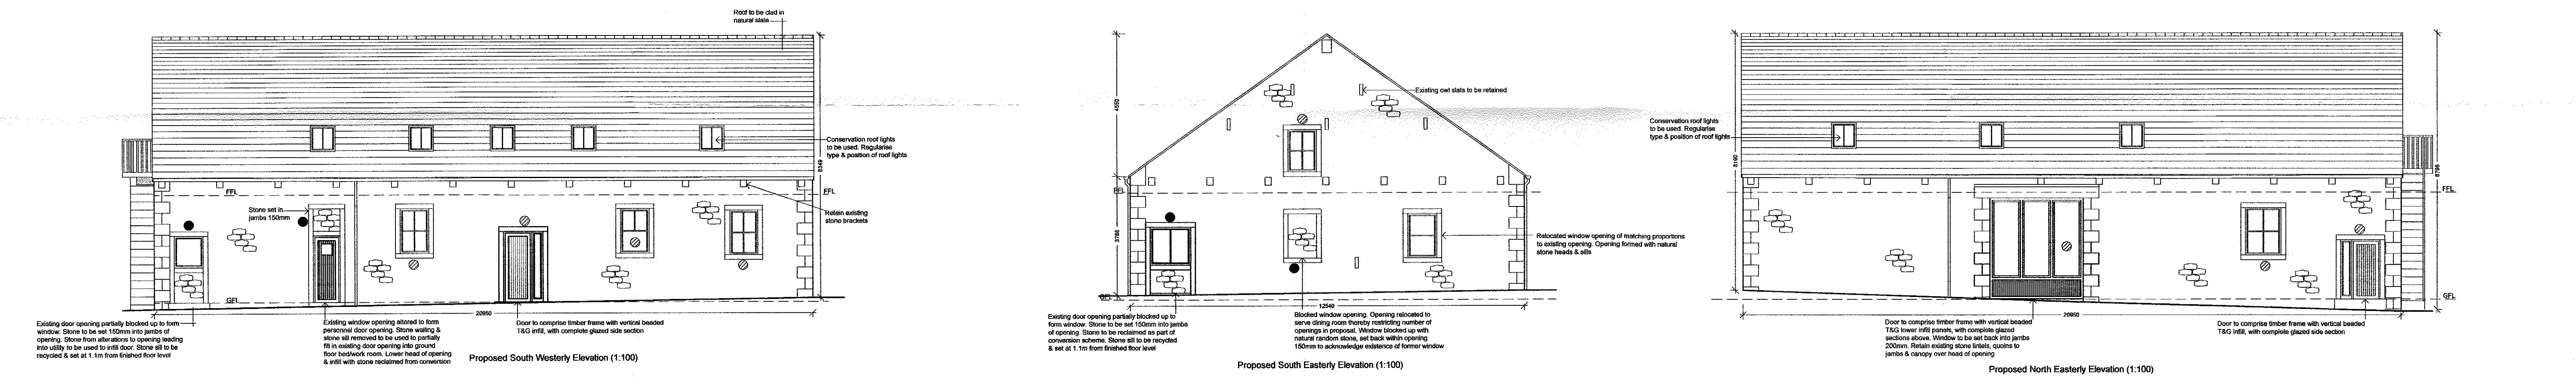

- Key:**
- Windows & doors set back into wall 150mm to provide traditional exposed stone jamb detail;
 - Window within cart opening, set back in jambs 200mm;
 - Doors to comprise timber frame with vertical beaded T&G infill;
 - Windows to comprise timber casements;
 - External walls retained, stone to be cleaned & re-point locally with lime based mortar;
 - Roof lights to be conservation style with central glazing bar & set into roof.

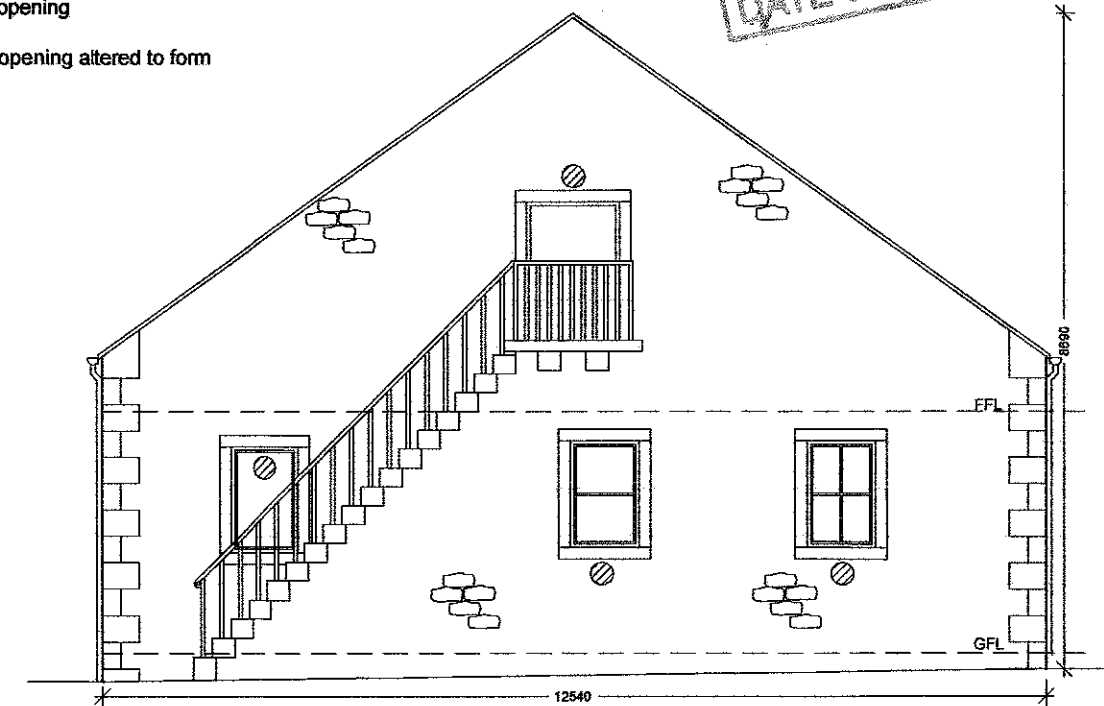

320121072P

AMENDED PLANS RECEIVED
DATE 17 OCT 2013

Amendment D: 16.10.13 further to comments by LPA, smaller unit to be converted into garage. Submit plans to LPA for approval.

Amendment C: 09.10.13 Amend scheme further to email communication received from planner. Submit plans to LPA for approval.

Amendment B: 10.09.12 Minor aesthetic external alterations

Amendment A: 17.08.12 Trees added to site plan. Garage for plot 3 removed and replaced with parking spaces opposite

G H A Gary Hearty Associates Chartered Surveyors 6 - 8 Church Street Clitheroe Lancashire BB7 2DG T: 01200 442301 F: 01200 442976 Email: info@ghaonline.co.uk								
Project: Proposed conversion of barns at Causeway Farm Longsight Road Osbaldeston Blackburn BB2 7HX								
Title: Existing & proposed floor plans & elevations								
Drawing No: Dou/091/1068/01	Drawn: AJM							
Client: Mr S & S Douglas								
Date: 09.10.13	Scale: 1:100							
Amendments:	<table><tr><td>A</td><td>B</td><td>C</td><td>D</td><td></td><td></td><td></td></tr></table>	A	B	C	D			
A	B	C	D					