
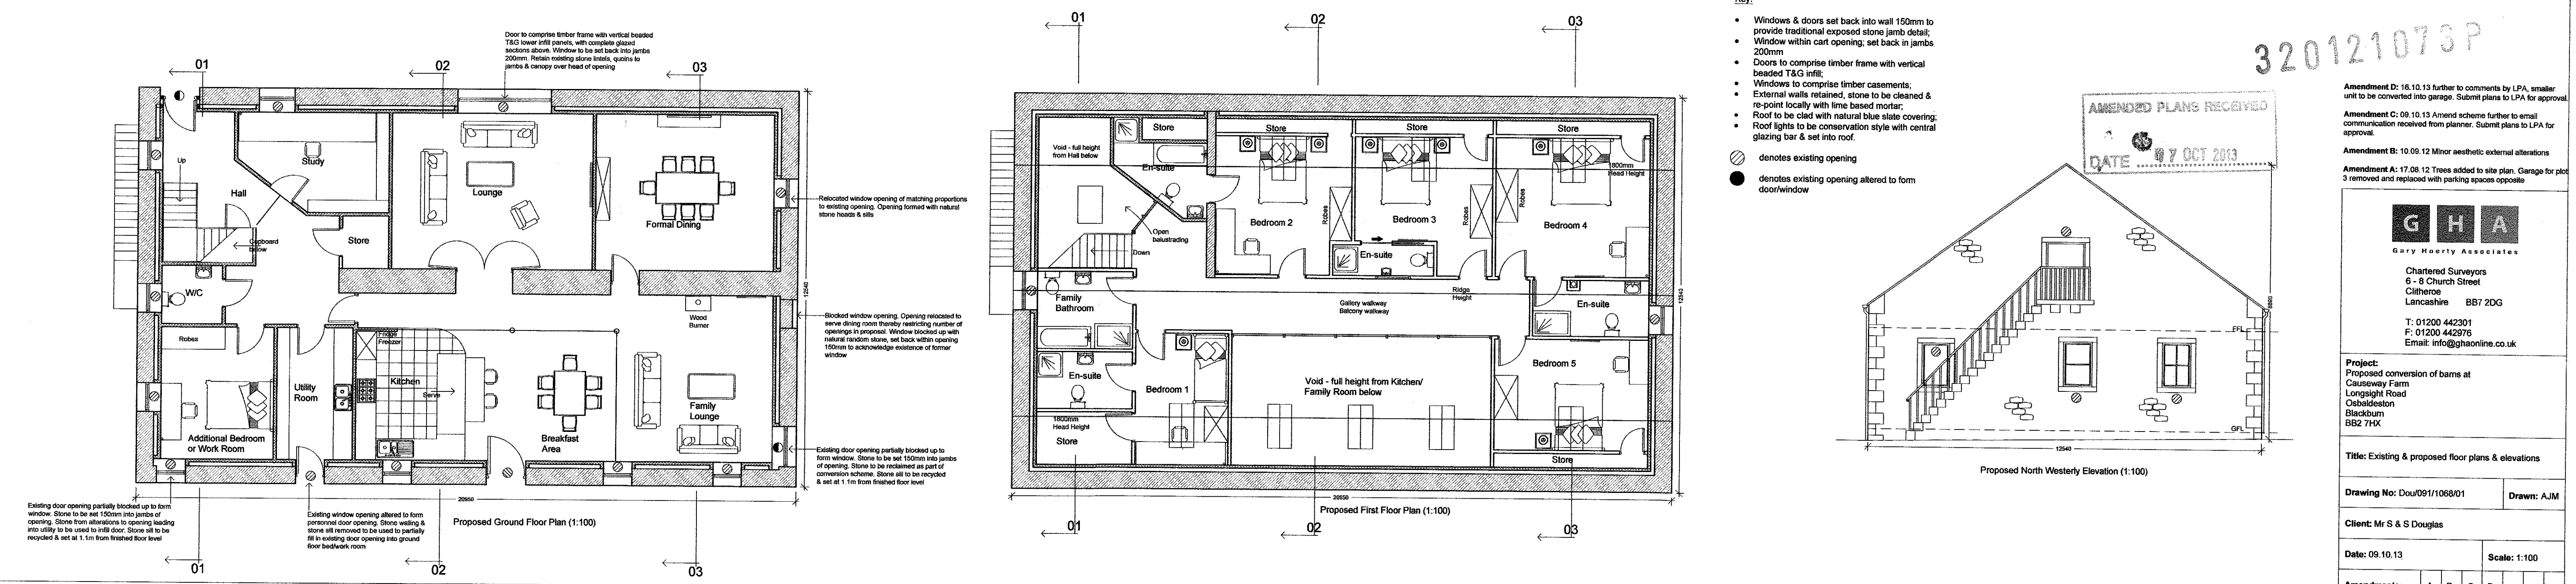
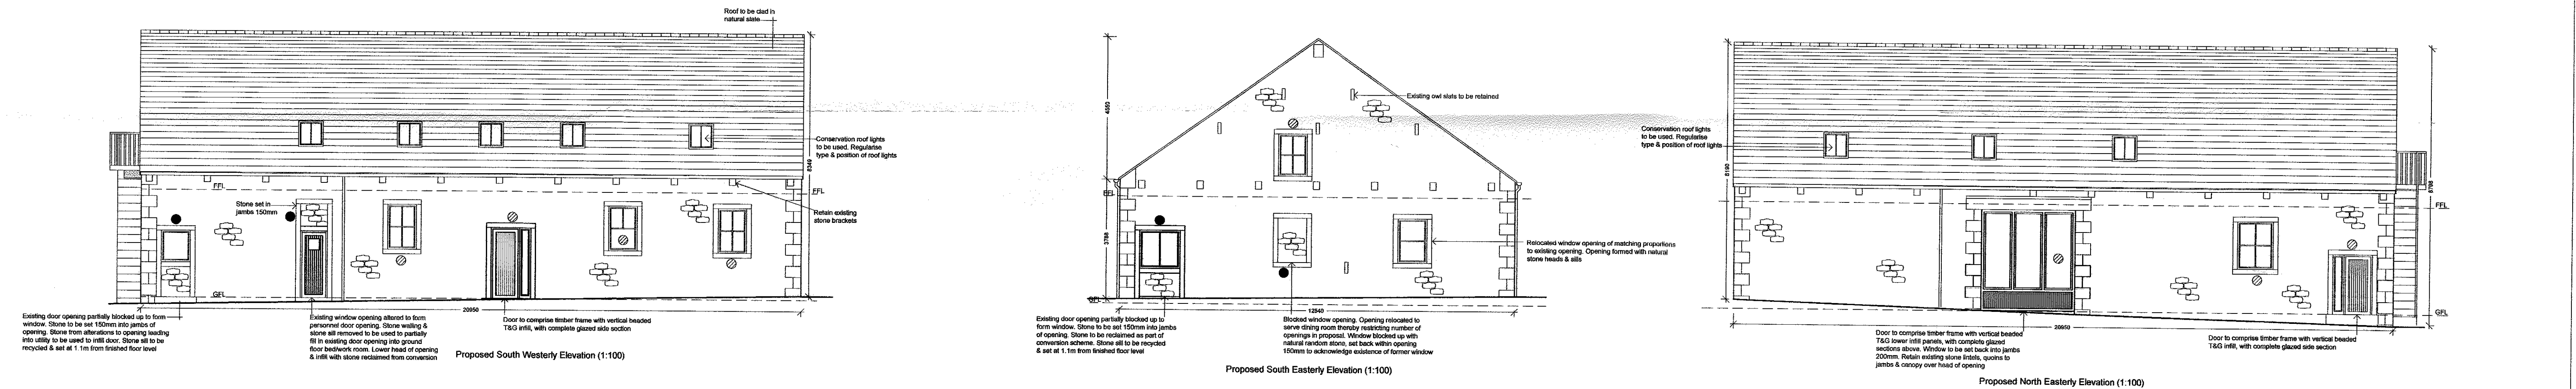
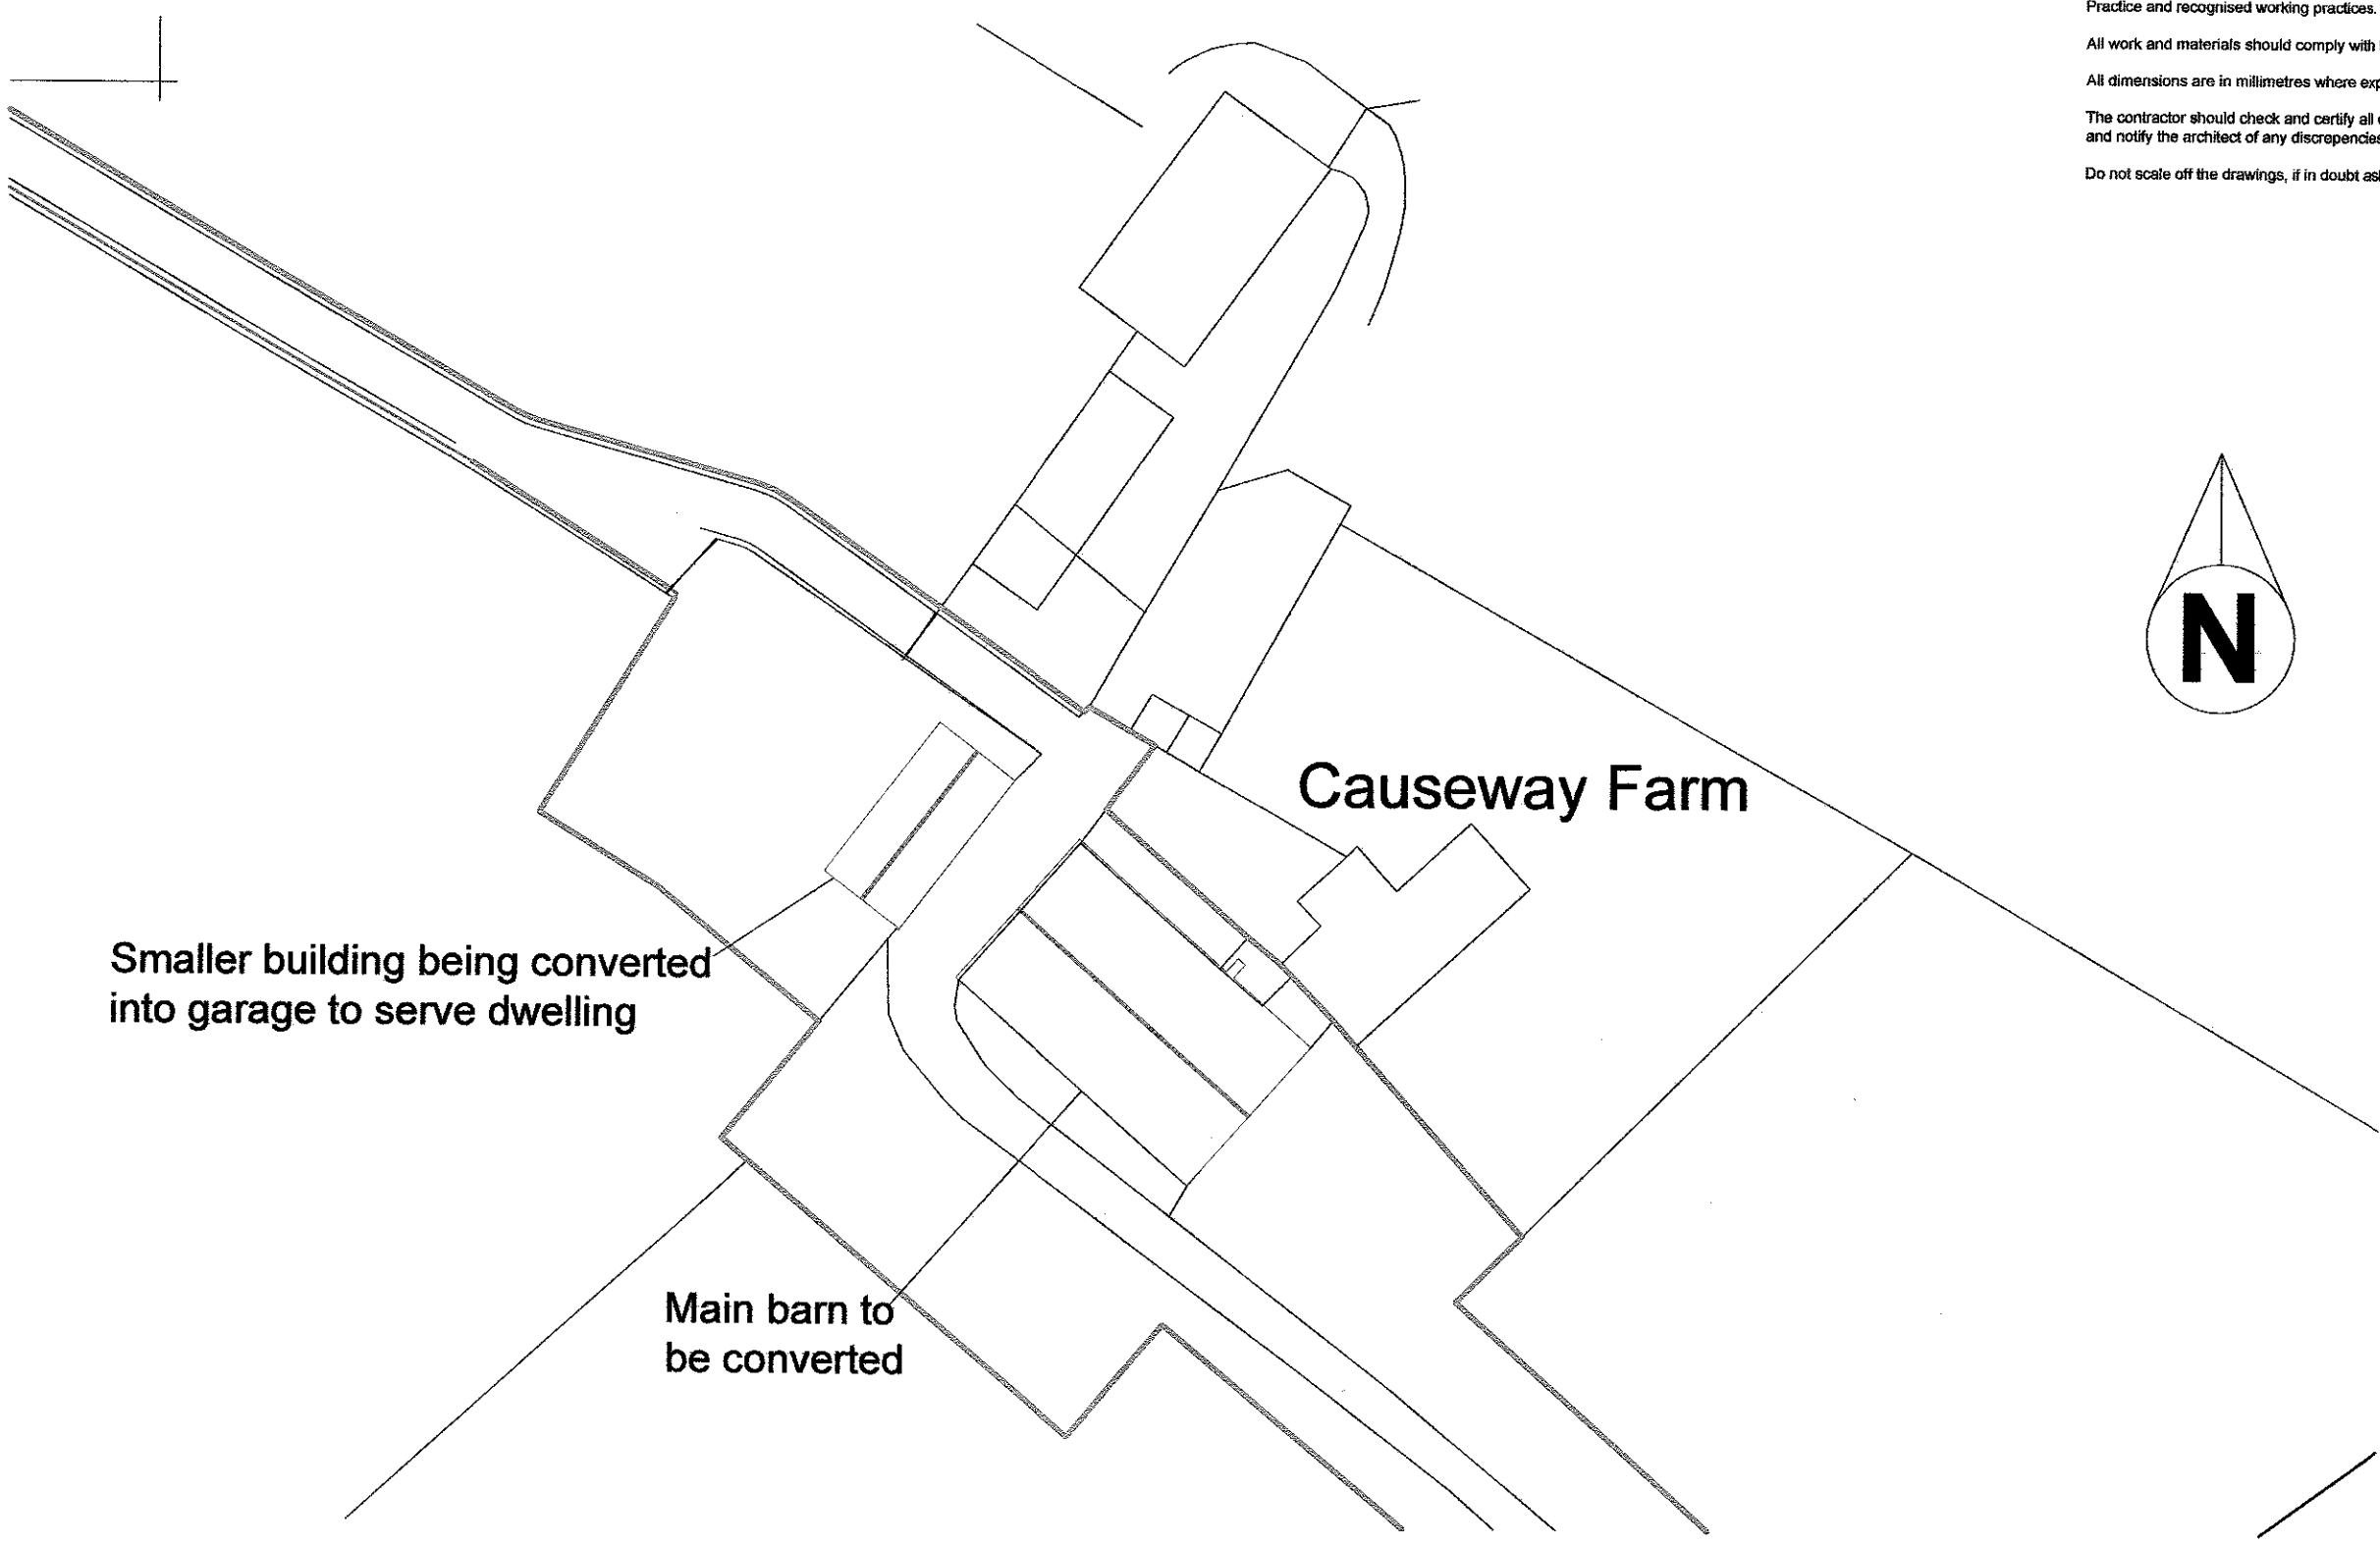


Proposed barn conversion at Causeway Farm, Longsight Road, Osbaldeston, Blackburn, BB2 7HX~

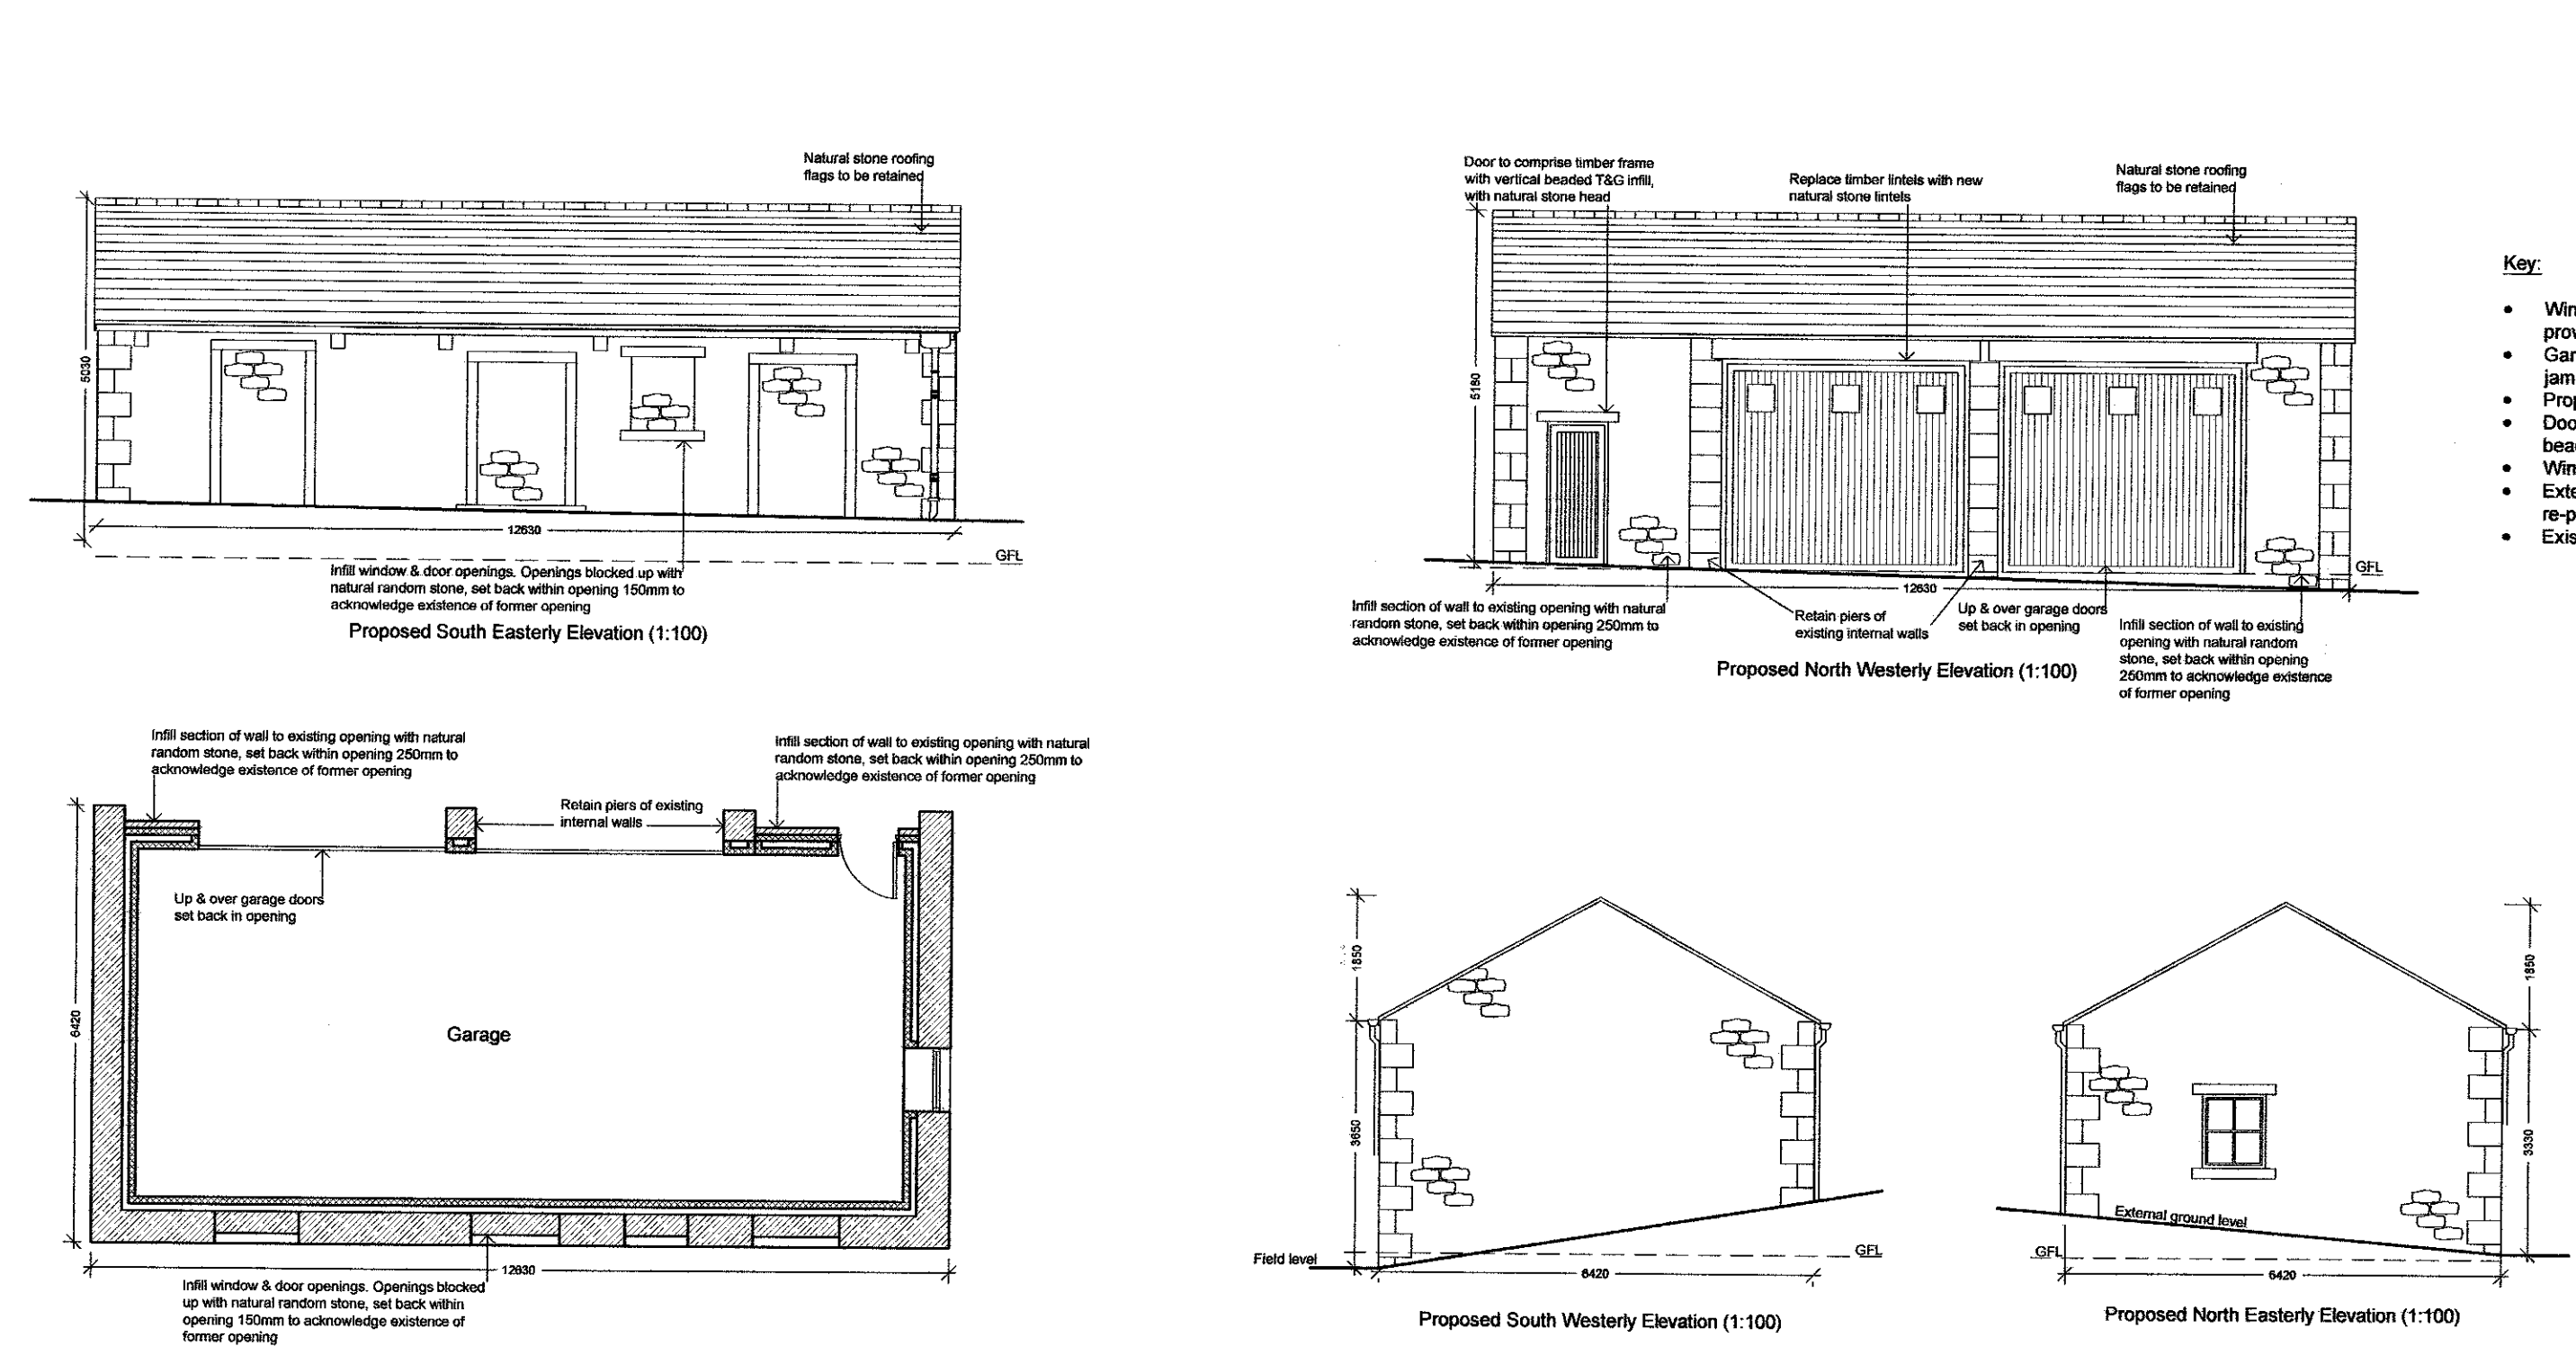

Notes:


All work is to be carried out to the latest current British standards Codes of Practice and recognised working practices.

All work and materials should comply with Health and Safety legislation.

All dimensions are in millimetres unless explicitly shown otherwise.

The contractor should check and certify all dimensions as work proceeds and notify the architect of any discrepancies.

Do not scale off the drawings, if in doubt ask.

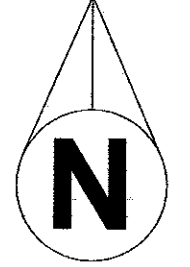

320121073P

Amendment D: 16.10.13 further to comments by LPA, smaller unit to be converted into garage. Submit plans to LPA for approval.

Amendment C: 09.10.13 Amend scheme further to email communication received from planner. Submit plans to LPA for approval.

Amendment B: 10.05.12 Minor aesthetic external alterations

Amendment A: 17.08.12 Trees added to site plan. Garage for plot 3 removed and replaced with parking spaces opposite

G H A

Gary Hourly Associates

Chartered Surveyors
6 - 8 Church Street
Clithorne
Lancashire BB2 2DG

T: 01200 442301
F: 01200 442976
Email: info@ghaonline.co.uk

Project: Proposed conversion of barns at Causeway Farm, Longsight Road, Osbaldeston, Blackburn, BB2 7HX

Title: Existing & proposed floor plans & elevations

Drawing No: Dou/091/1068/01

Drawn: AJM

Client: Mr S & S Douglas

Date: 09.10.13

Scale: 1:100

Amendments: