


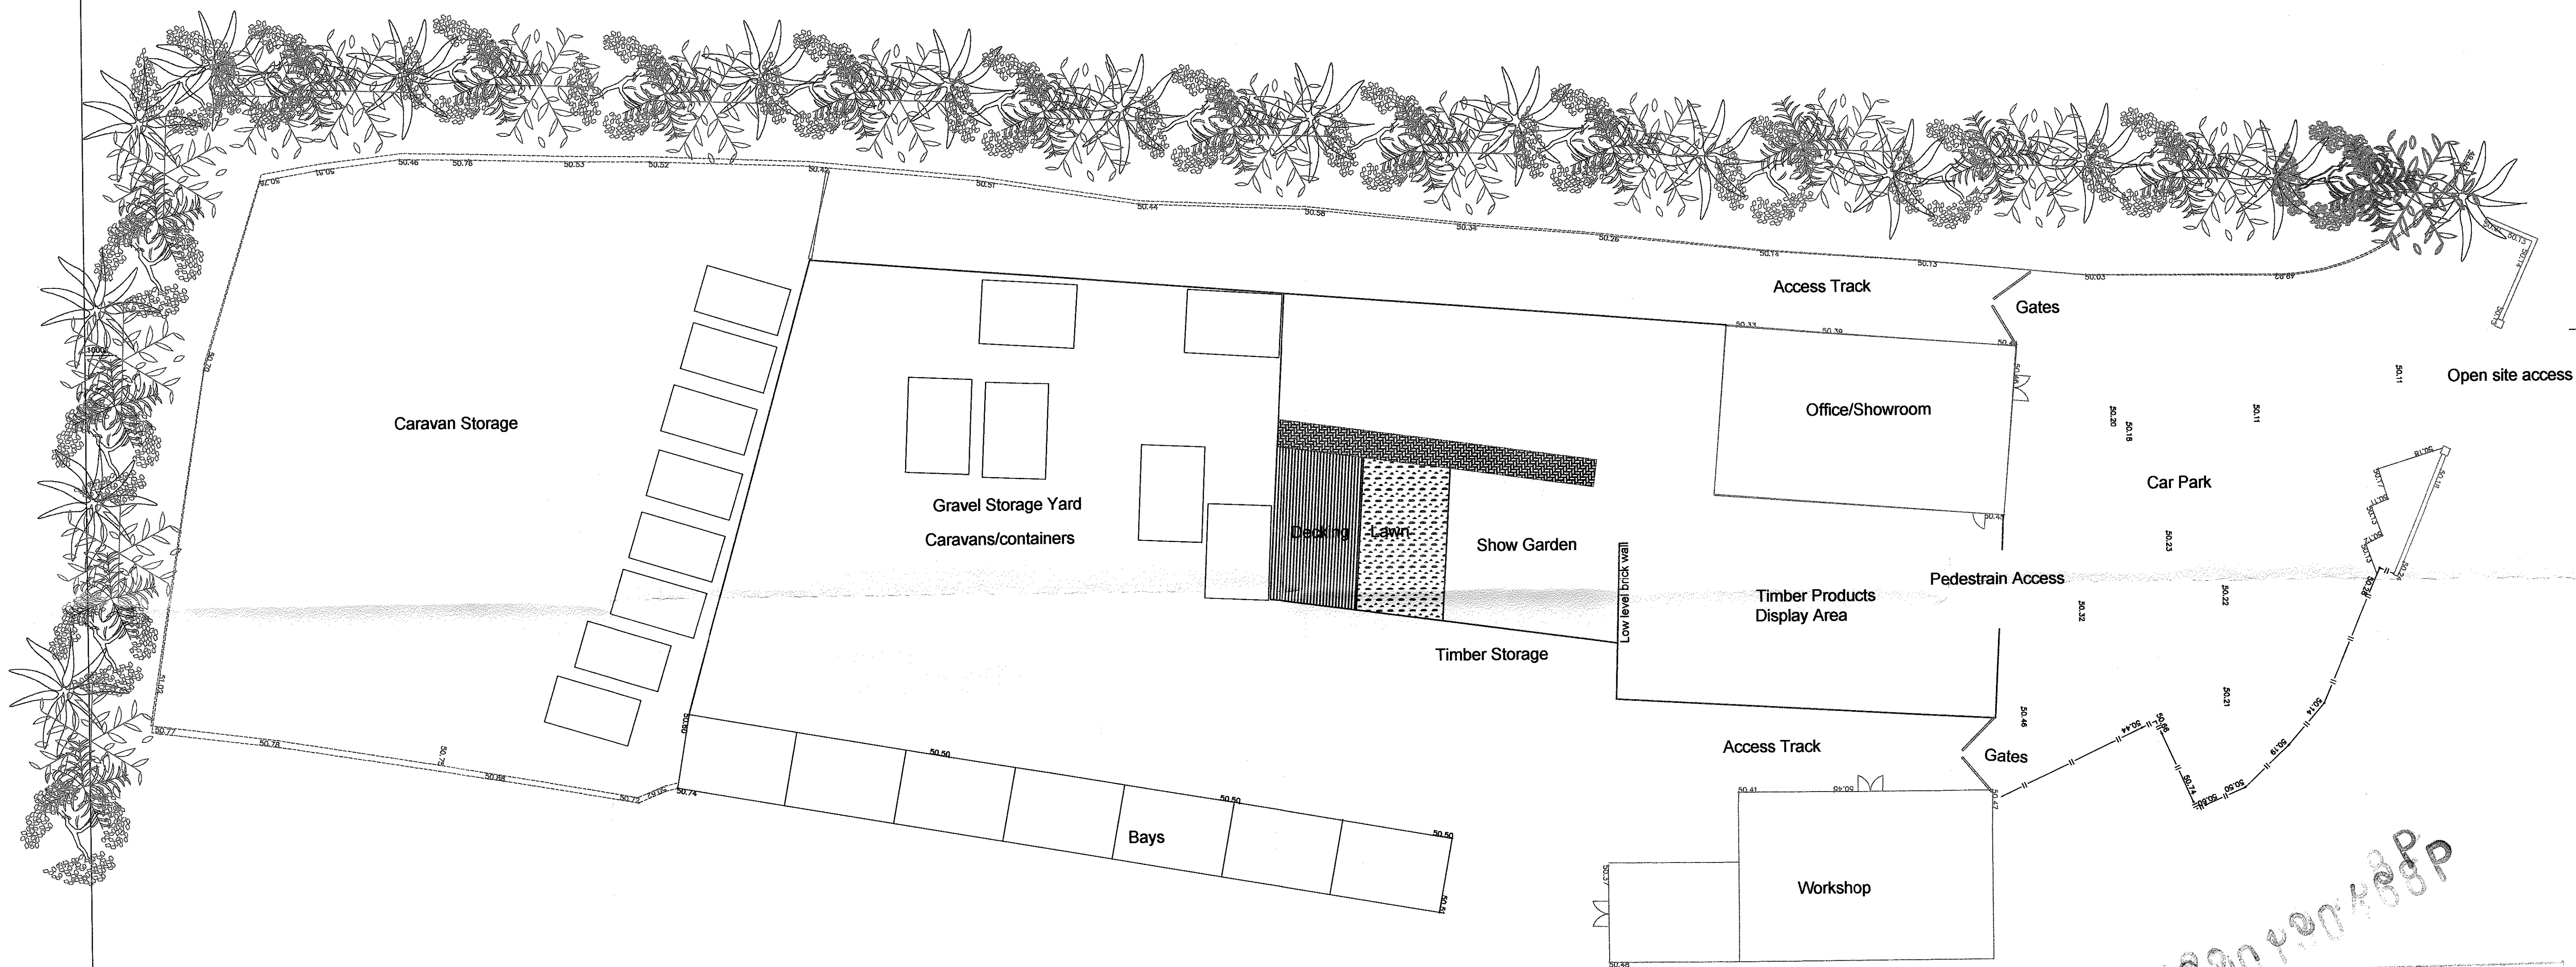

3220420488P

AMENDED PLANS RECEIVED
DATE 13/6/13

Description	Rev	Date	By
AJH ASSOCIATES Chartered Building Surveyors 21 Deanfield Court Pimlico Park Road Oxford Lease 187 198 Tel: 01200 428987 Fax: 01200 428980 e-mail: info@ajh-associates.co.uk www.ajh-associates.co.uk			
Client	IAN ALDERSON		Scale 1:200
Project	HAWKSHAW FARM LONGGATE ROAD BLACKBURN		Date 04/11/2009
Description	EXISTING SITE PLAN		By JT
DO NOT SCALE THIS DRAWING. CHECK ALL DIMENSIONS ON SITE			Checked TH
			No. 2669/101

THIS DRAWING IS PROTECTED BY COPYRIGHT. IT MAY NOT BE REPRODUCED IN ANY FORM OR BY ANY MEANS FOR ANY PURPOSE, WITHOUT GAINING PRIOR WRITTEN PERMISSION FROM AJH ASSOCIATES