

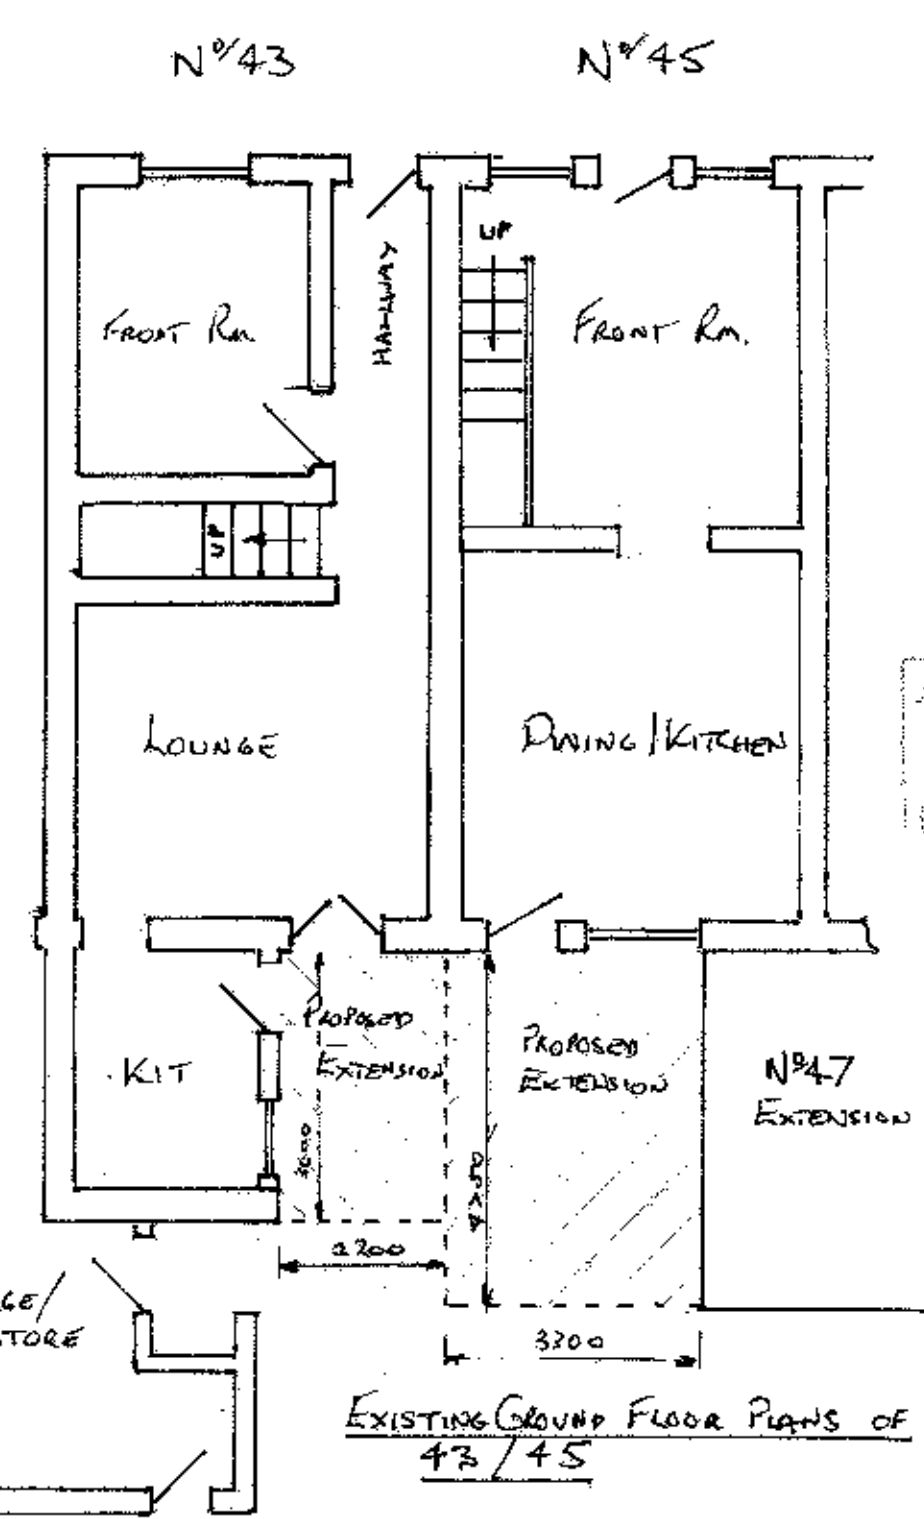
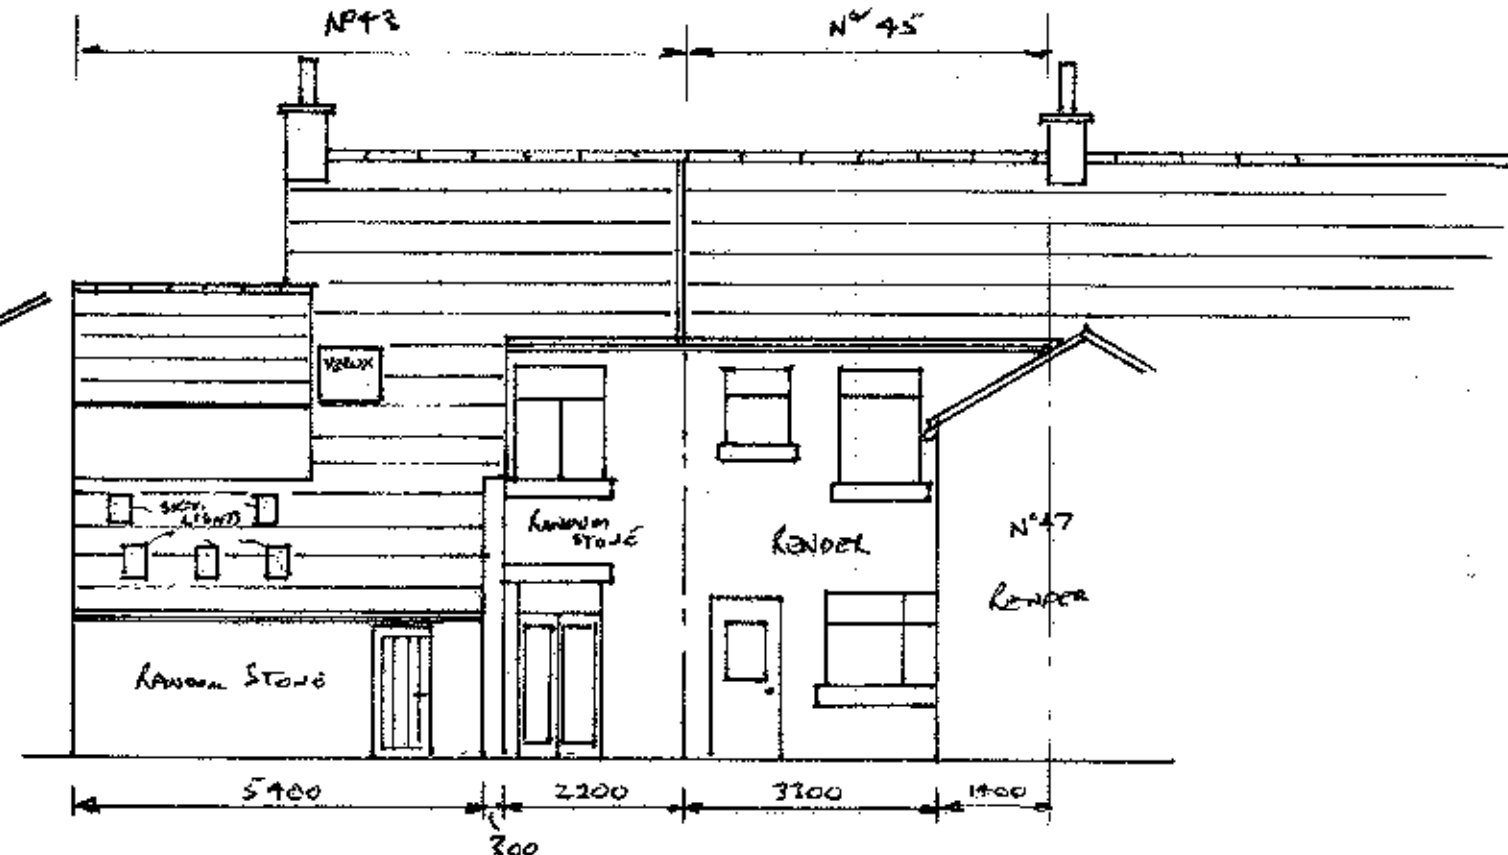


PROPOSED REAR EXTENSIONS
 45 WHALLEY RD. SARDEN
 B37 9DZ
 SCALE 1:50 / 1:100
 A2 29/06/2012 CW

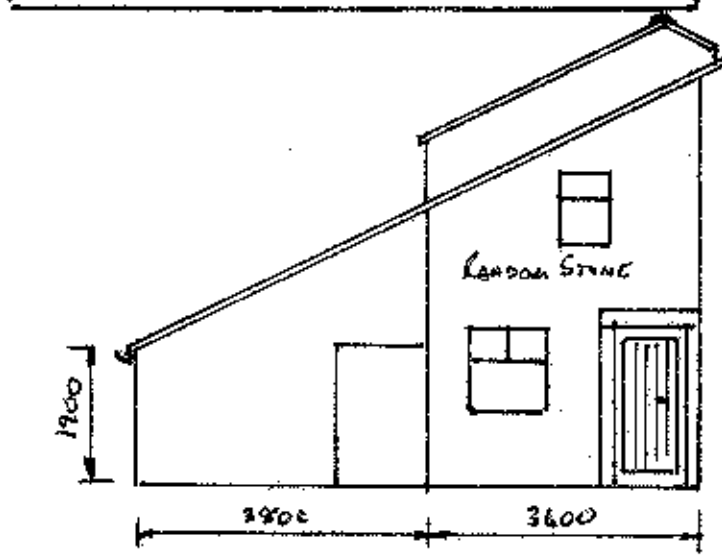




AMENDED PLANS RECEIVED
 DATE 29 June 2012

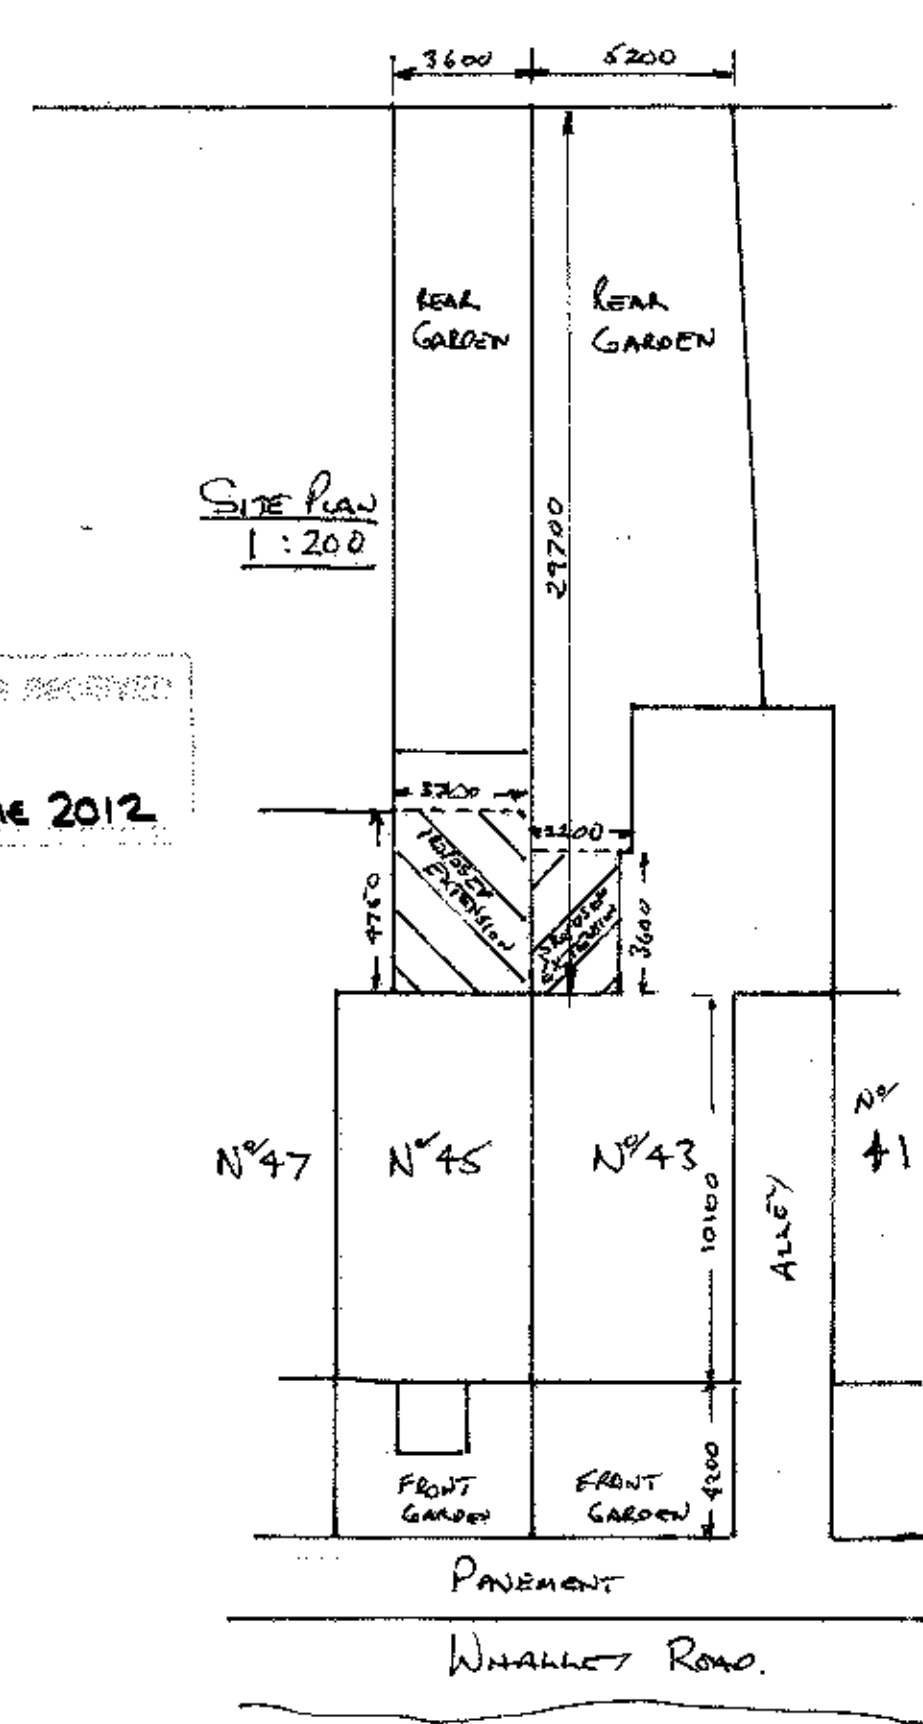

EXISTING REAR ELEVATIONS OF N° 43/45
 SHOWING ALL OPENINGS

320120472P

AMENDED PLANS RECEIVED
 DATE 29 June 2012

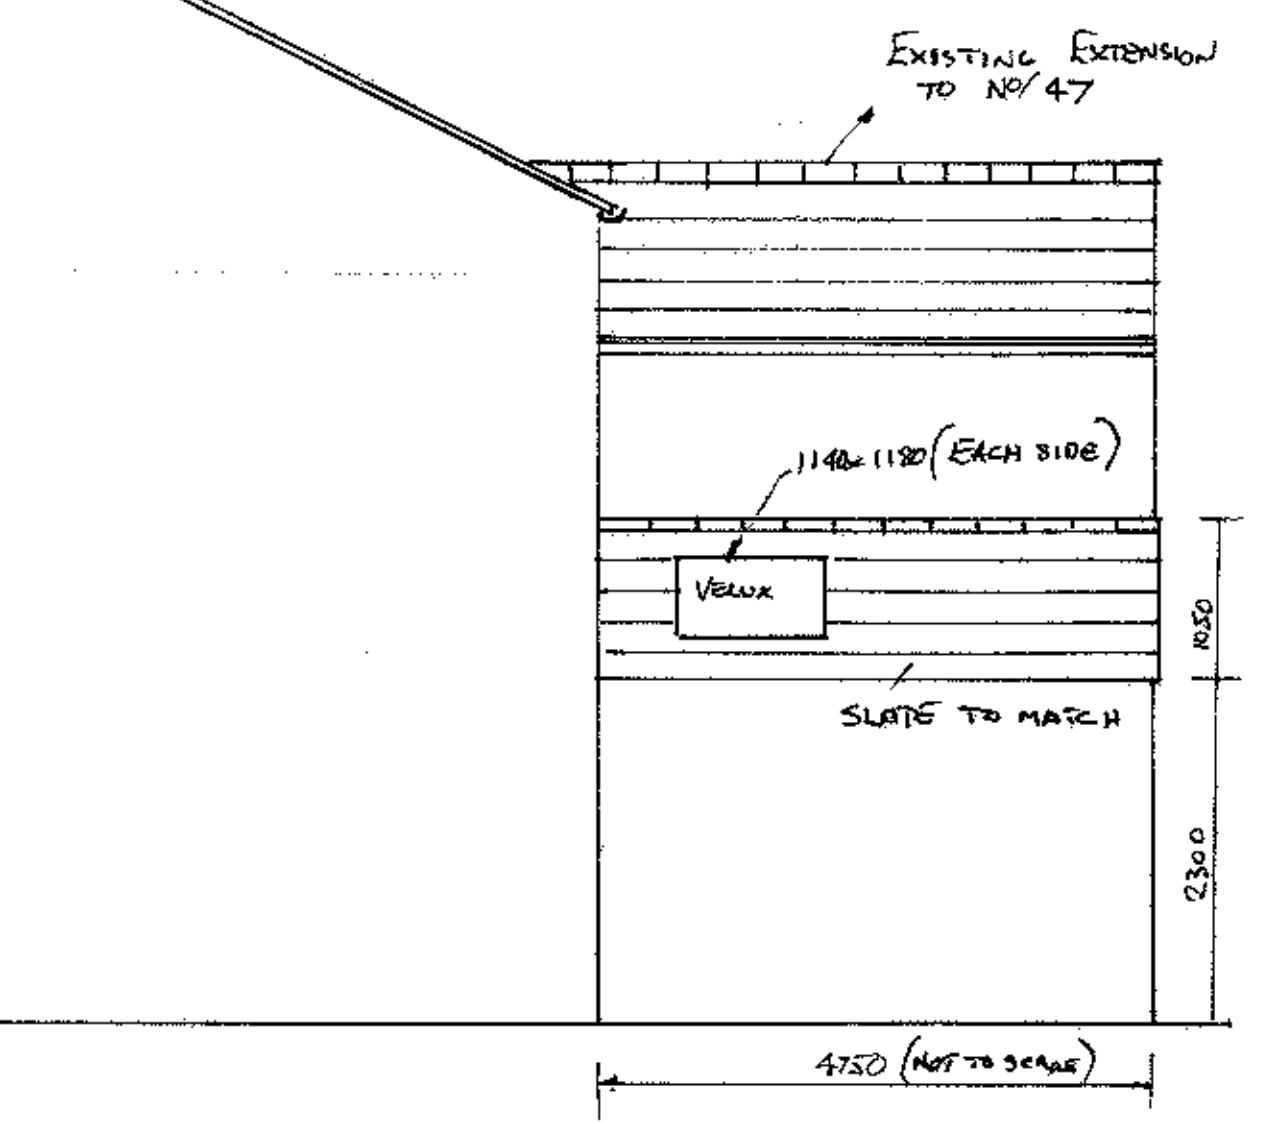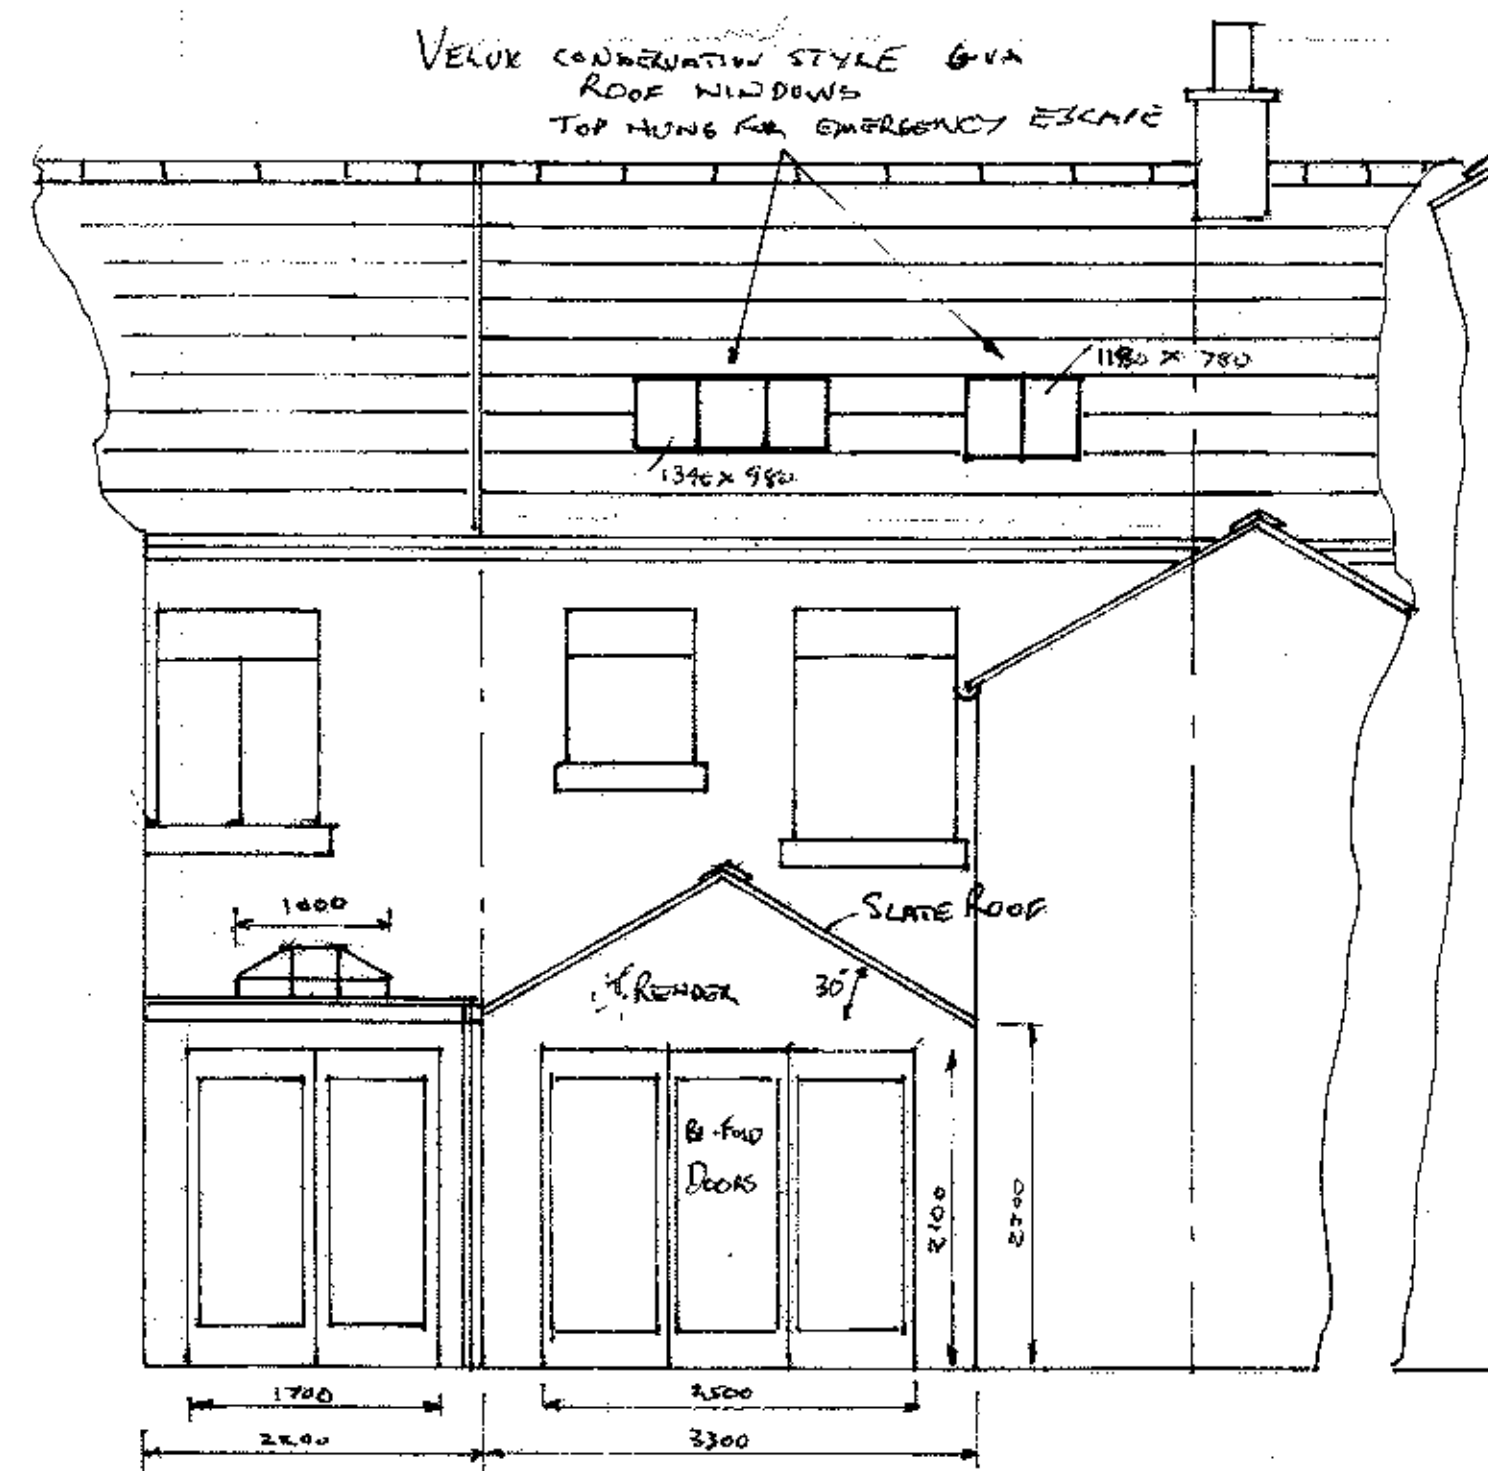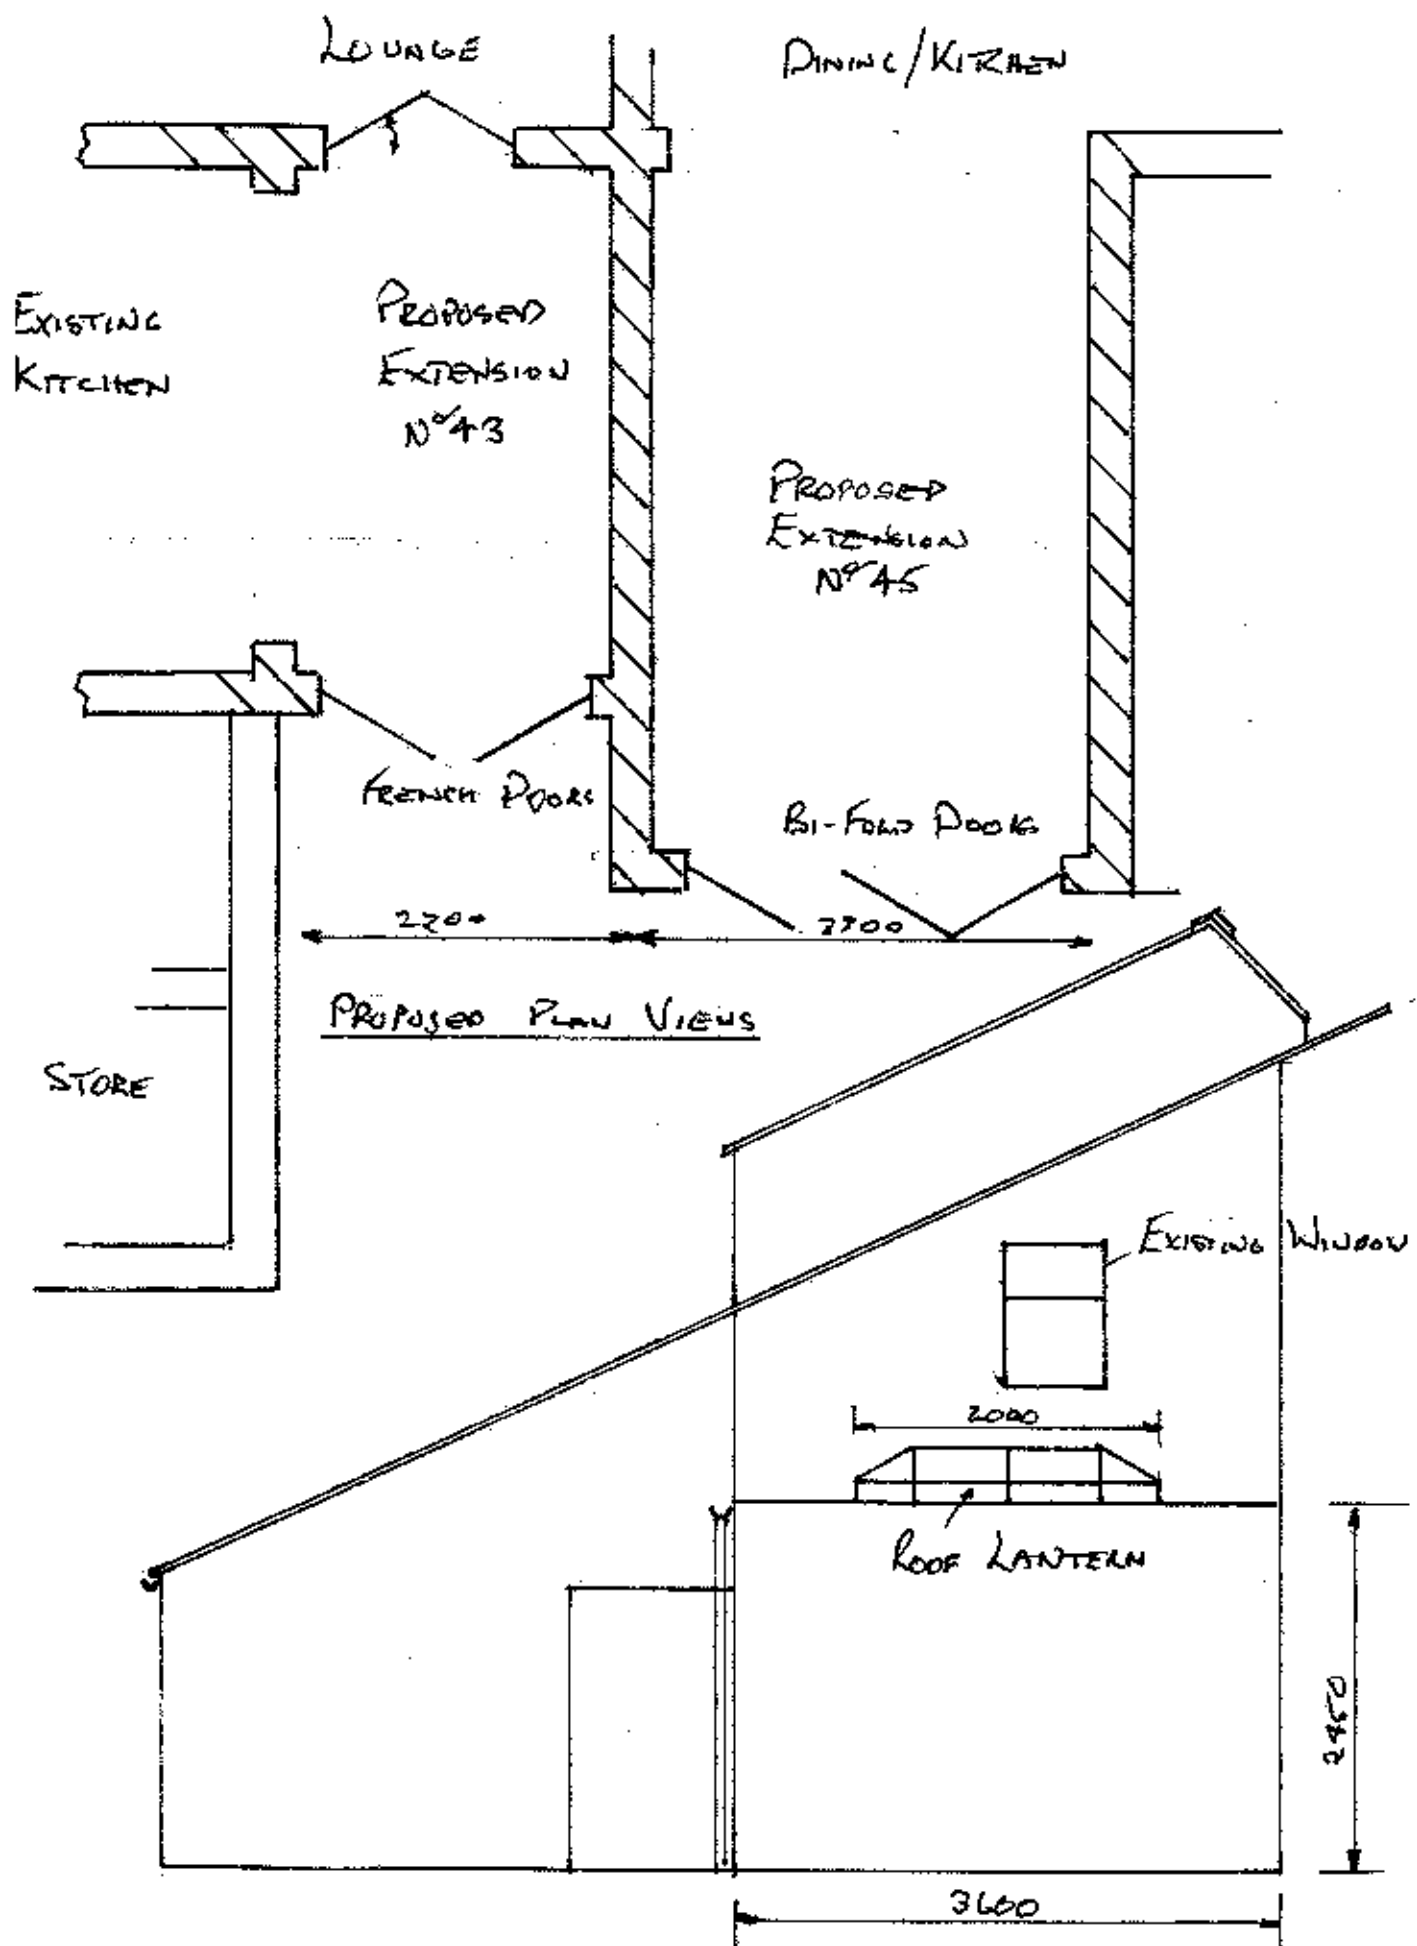

PROPOSED SIDE VIEW TO N°43

PROPOSED REAR ELEVATION

PROPOSED SIDE VIEW TO N°45