






WEST ELEVATION

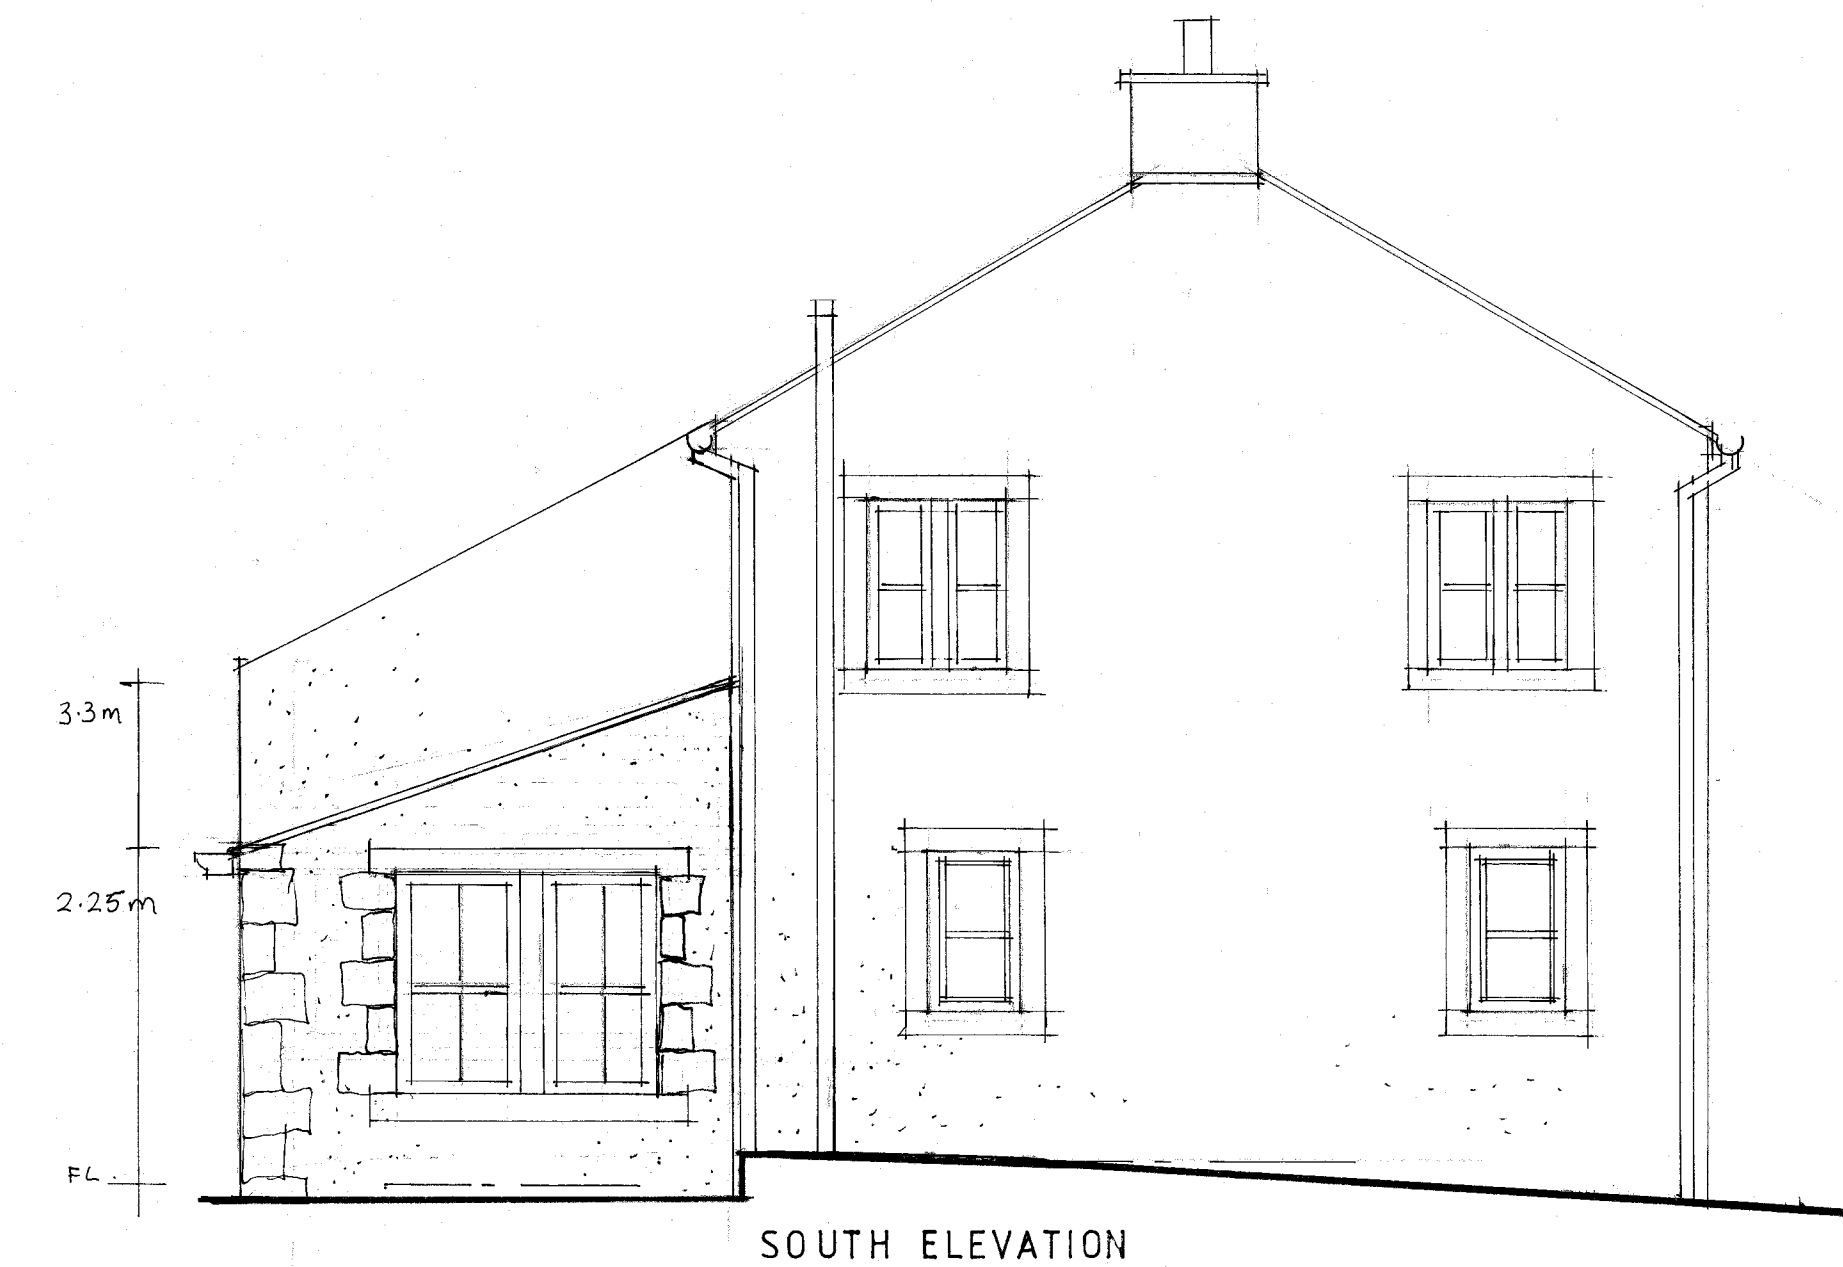

SOUTH ELEVATION

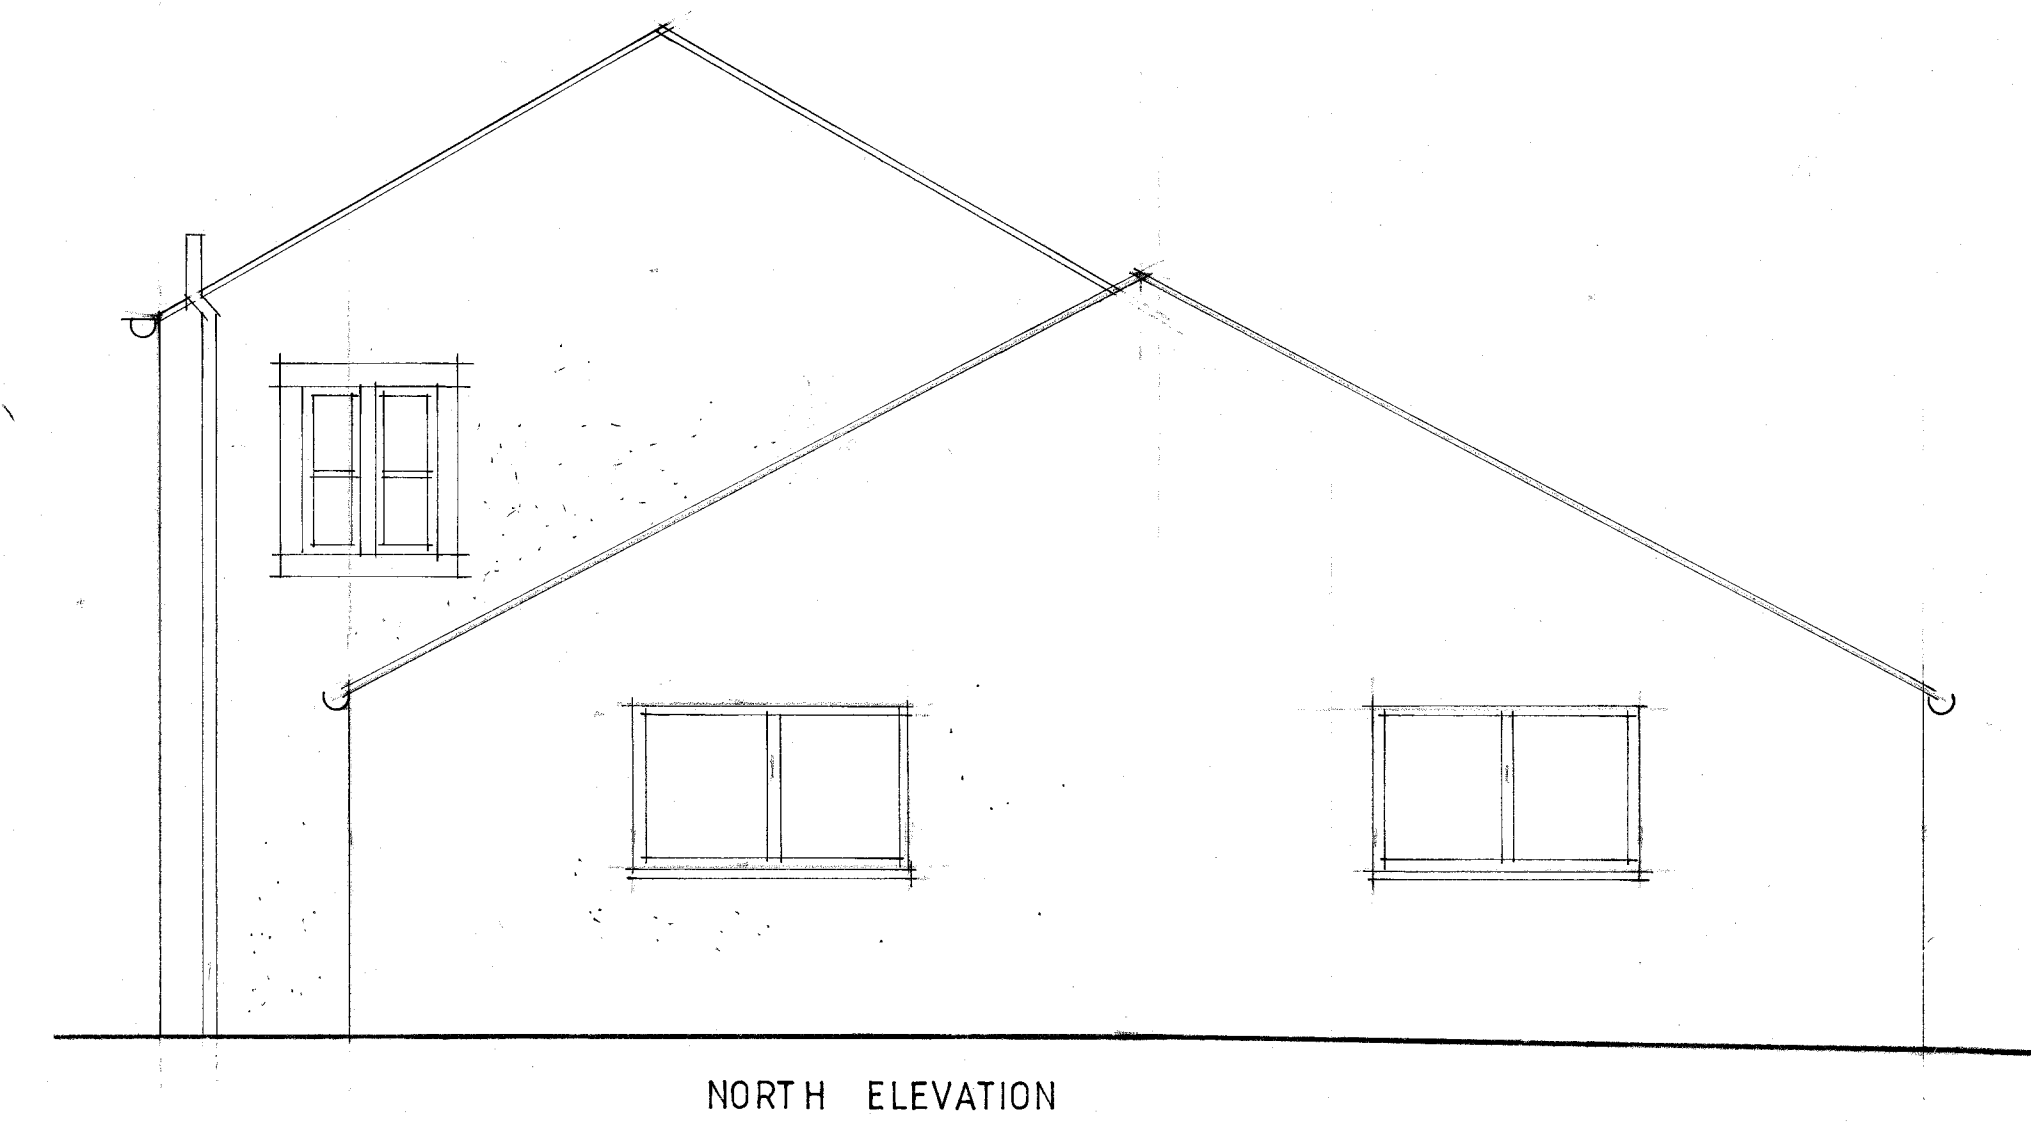

NORTH ELEVATION

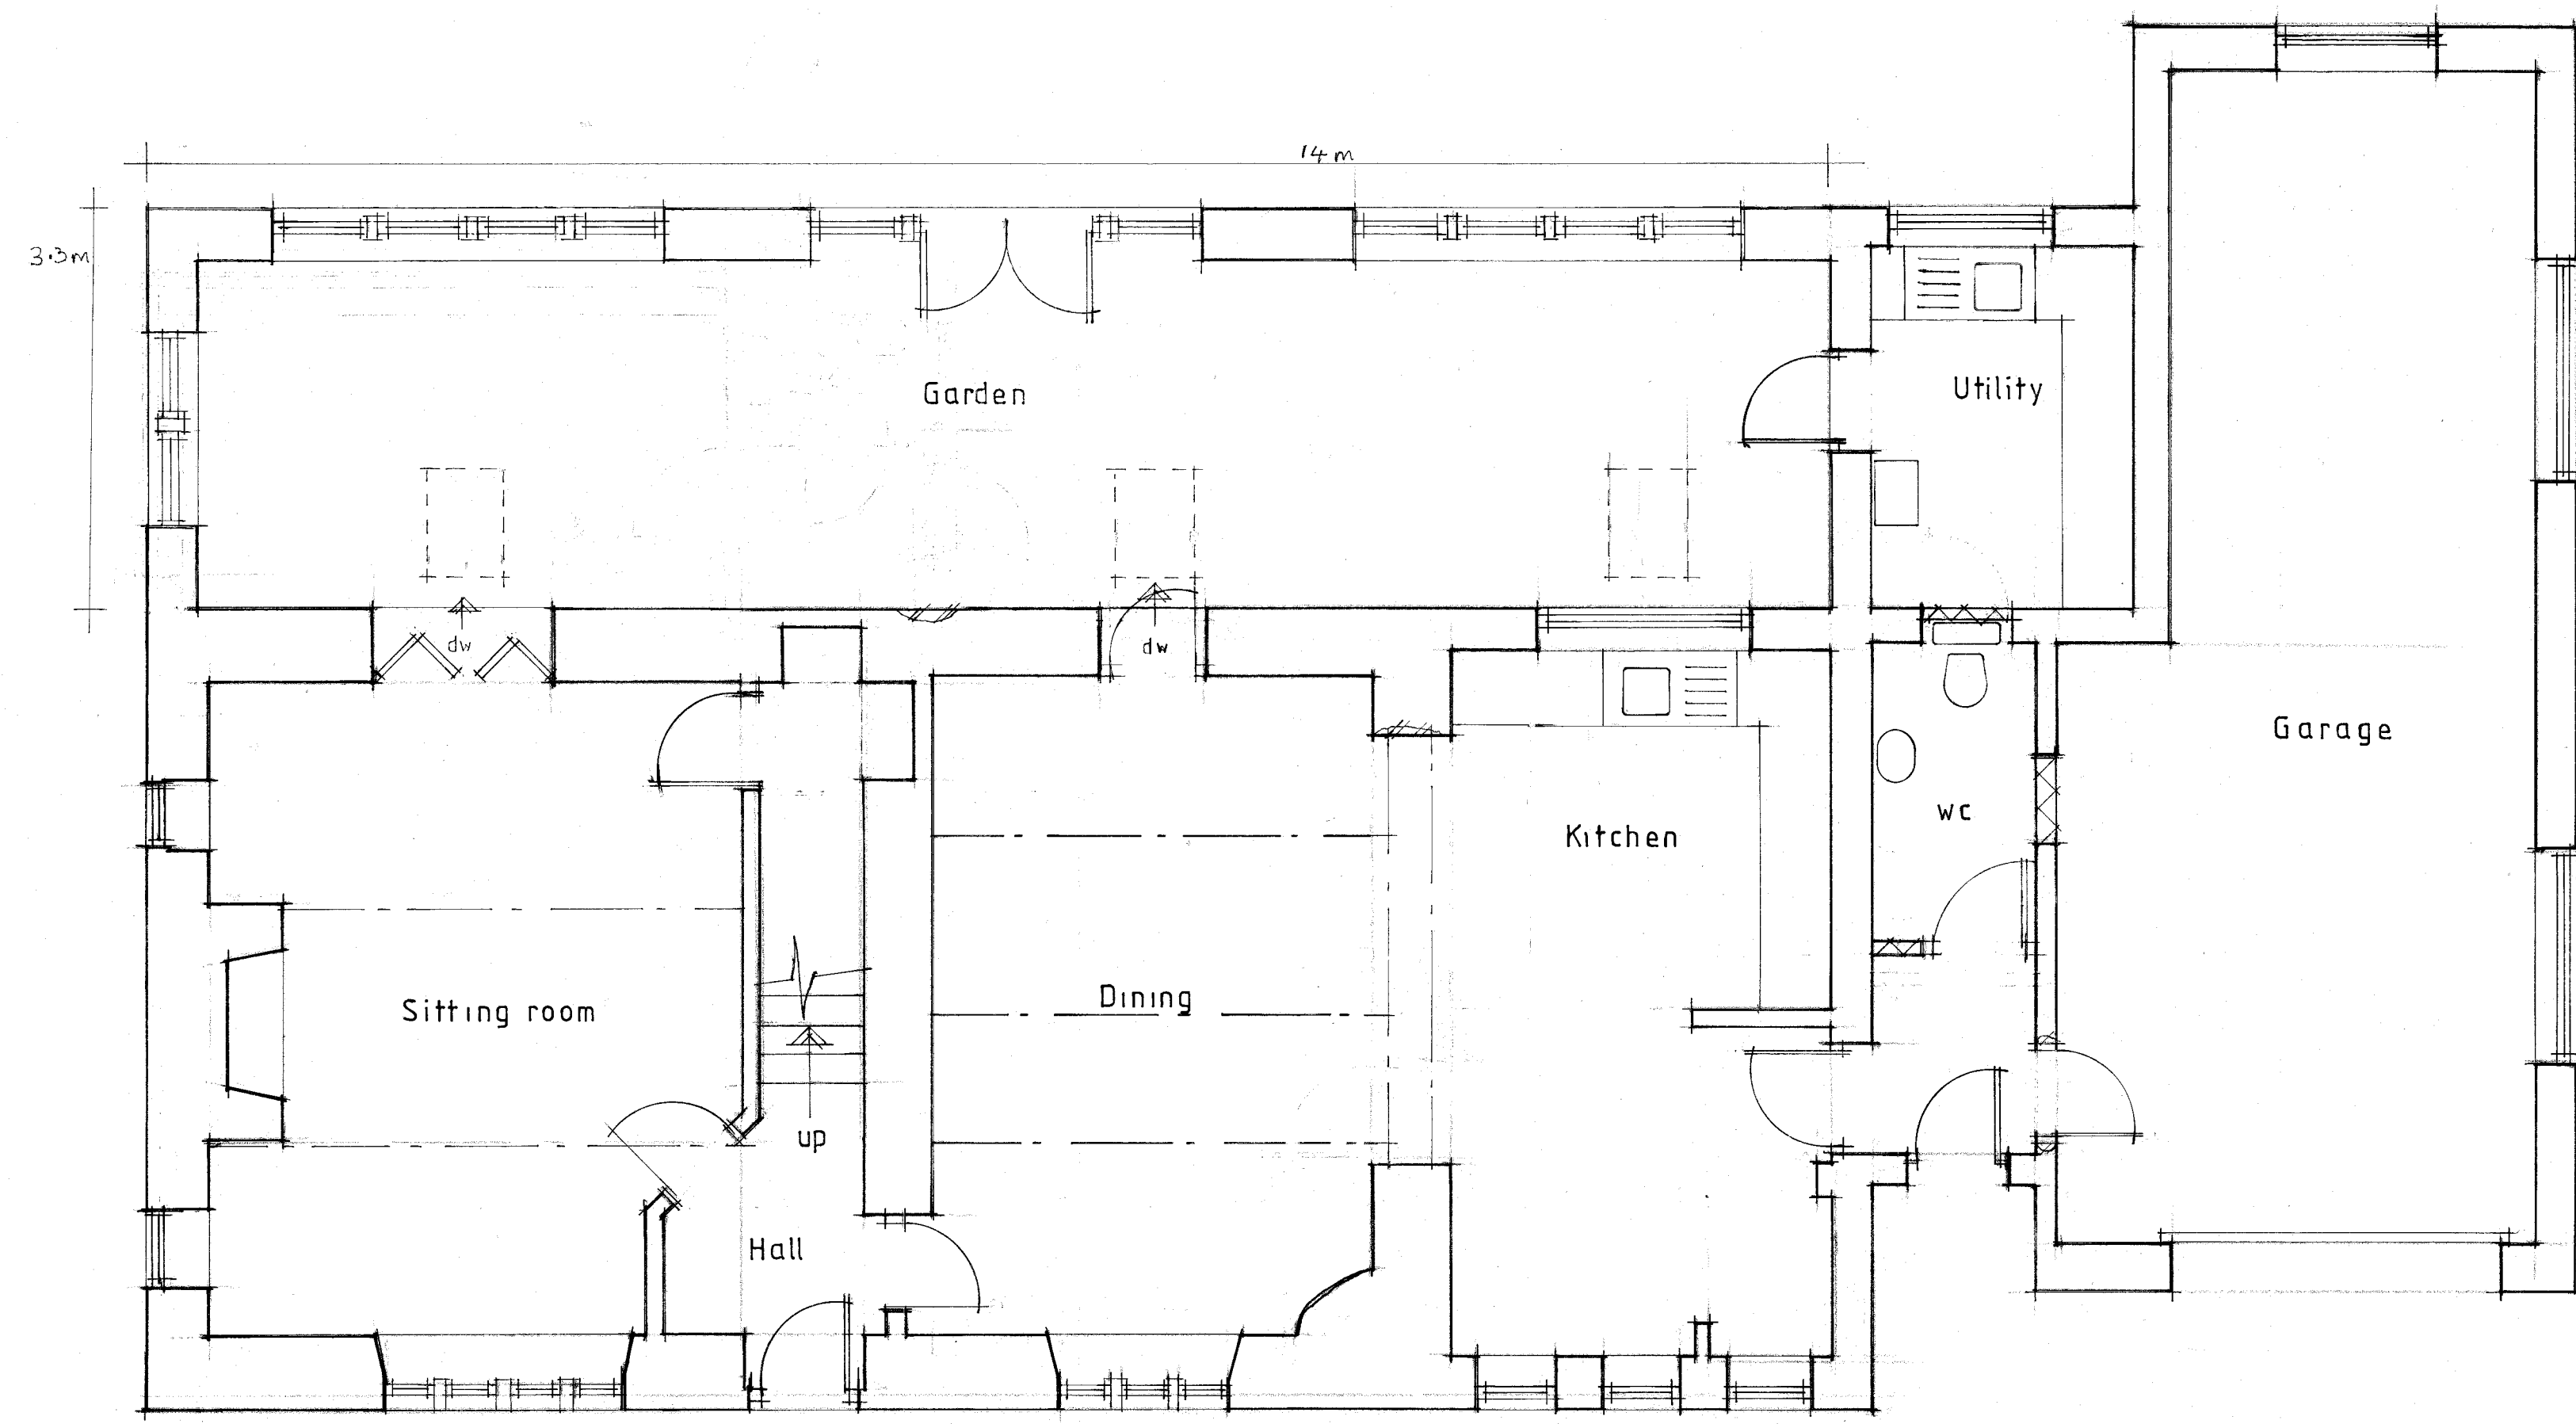

GROUND FLOOR PLAN

A - ROOF AMENDED 23/5/13

Client
Mr D BOVINGDON

Job Title
**PROPOSED ALTERATIONS TO
WILKINSONS FARM
SIMONSTONE LANE
READ**

Drawing Title
PROPOSED PLAN AND ELEVATIONS

Scale 1:50 Date MAR 13 Drawn LKR

spa ARCHITECTS
SUNDERLAND PEACOCK & ASSOCIATES LTD.
HAZEL MERE, PINLCO ROAD, CLITHEROE,
LANCASHIRE, BB7 2AG
T 01200 423178 F 01200 423228
E info@sunderlandpeacock.com
www.sunderlandpeacock.com

4371 - 2A