



This drawing, the works and concepts depicted are copyright and may not be reproduced or made use of, either directly or indirectly, without the express consent of the LINKS Architecture Ltd.

Do not scale this drawing.


All heights, levels, sizes and dimensions to be checked on site before any work is put to hand.

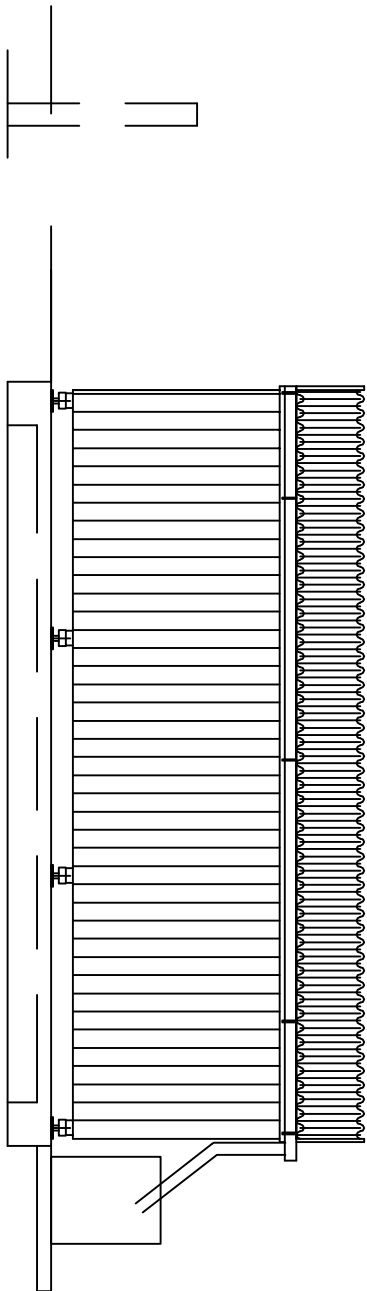


South Elevation

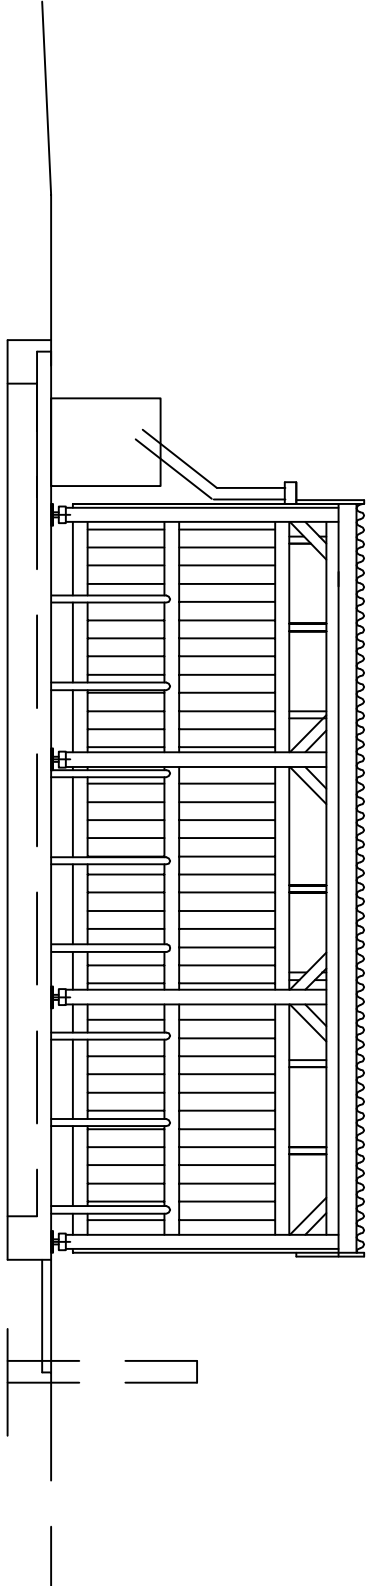


North Elevation

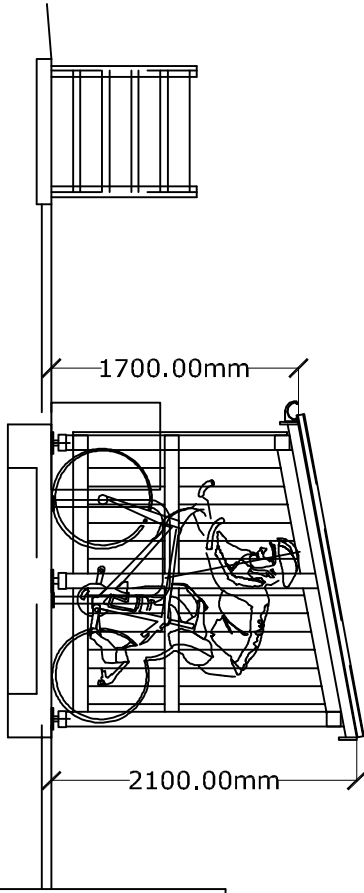

Section A - A

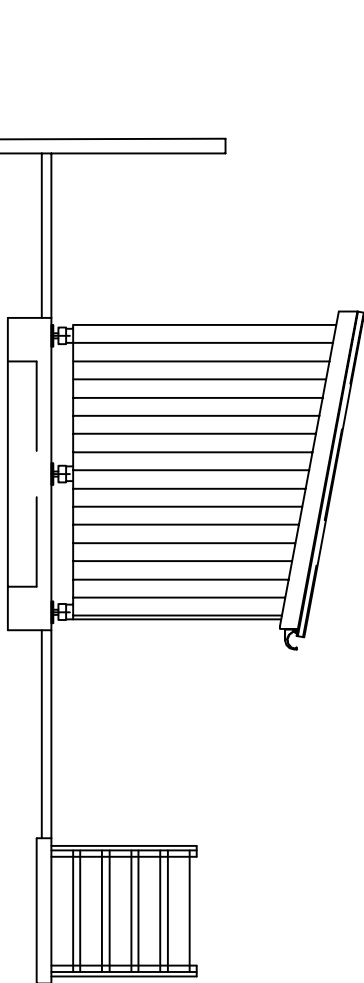

West Elevation

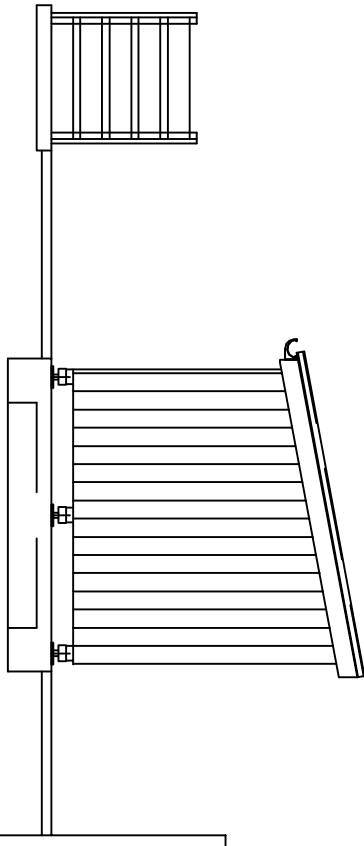

East Elevation

STRUCTURE:

All treated soft wood timber construction being 100 x 100 rails and posts. Posts on galvanised steel shoe and base bolted down to mass concrete base nominally 100mm thick but edges thickened to 300mm x 300mm (or as directed by structural engineer) all on Visqueen DPM returned at edges on compacted hardcore fill minimum 150mm thick. Bike store to be close boarded in 125 x 25 pailings.

Compost cover is to be fully open on all sides.

Roofs are to be polycarbonate corrugated roof sheets on 75 x 50 sw rafters at 600mm crs.

Gutterings on fascia to match the new houses and rainwater collected into plastic butts on concrete bases.

Cycle hoops by Broxap - Sheffield Hoop bolted down to base

COMPOST BINS:

900mm wide x 1000mm high x 2700mm long in three equal compartments = 900 x 900mm

All treated soft wood timber construction being slatted 150 x 25rails with slotted corner posts.

Wood to be white wood, fully planed and slow grown with tight rings for strength and durability and sourced from FSC sustainable forests.

Treated with non-toxic wood preservative which is kind to insects and wildlife, and will not kill worms or bugs in the compost.

All planed wood for no splinter finish.

Hinged lid to match.

8 x CYCLE STORE 5150mm long X 2025mm wide

A 15.4.13 Cycle store repositioned

Revisions:

Proposed Residential
Development at Whalley Road,
Sabden.

Drawing Name:

Cycle Store and Compost Bins

Scale @ A3:	Date:	Drawing Number:	Rev:
1:100&50	13.12.12	8056.34	A

LINKS Architecture Ltd

35 Collinfield Kendal LA9 5LD

Alan Varley
T/F: 01539 741250
M: 07971 507933
E: a.varley333@btinternet.com

Stuart Chambers
T/F: 01524 761155
M: 07581 510670
E: stuartchambers@btccal.co.uk