


PART LOCATION PLAN - SCALE 1:1250

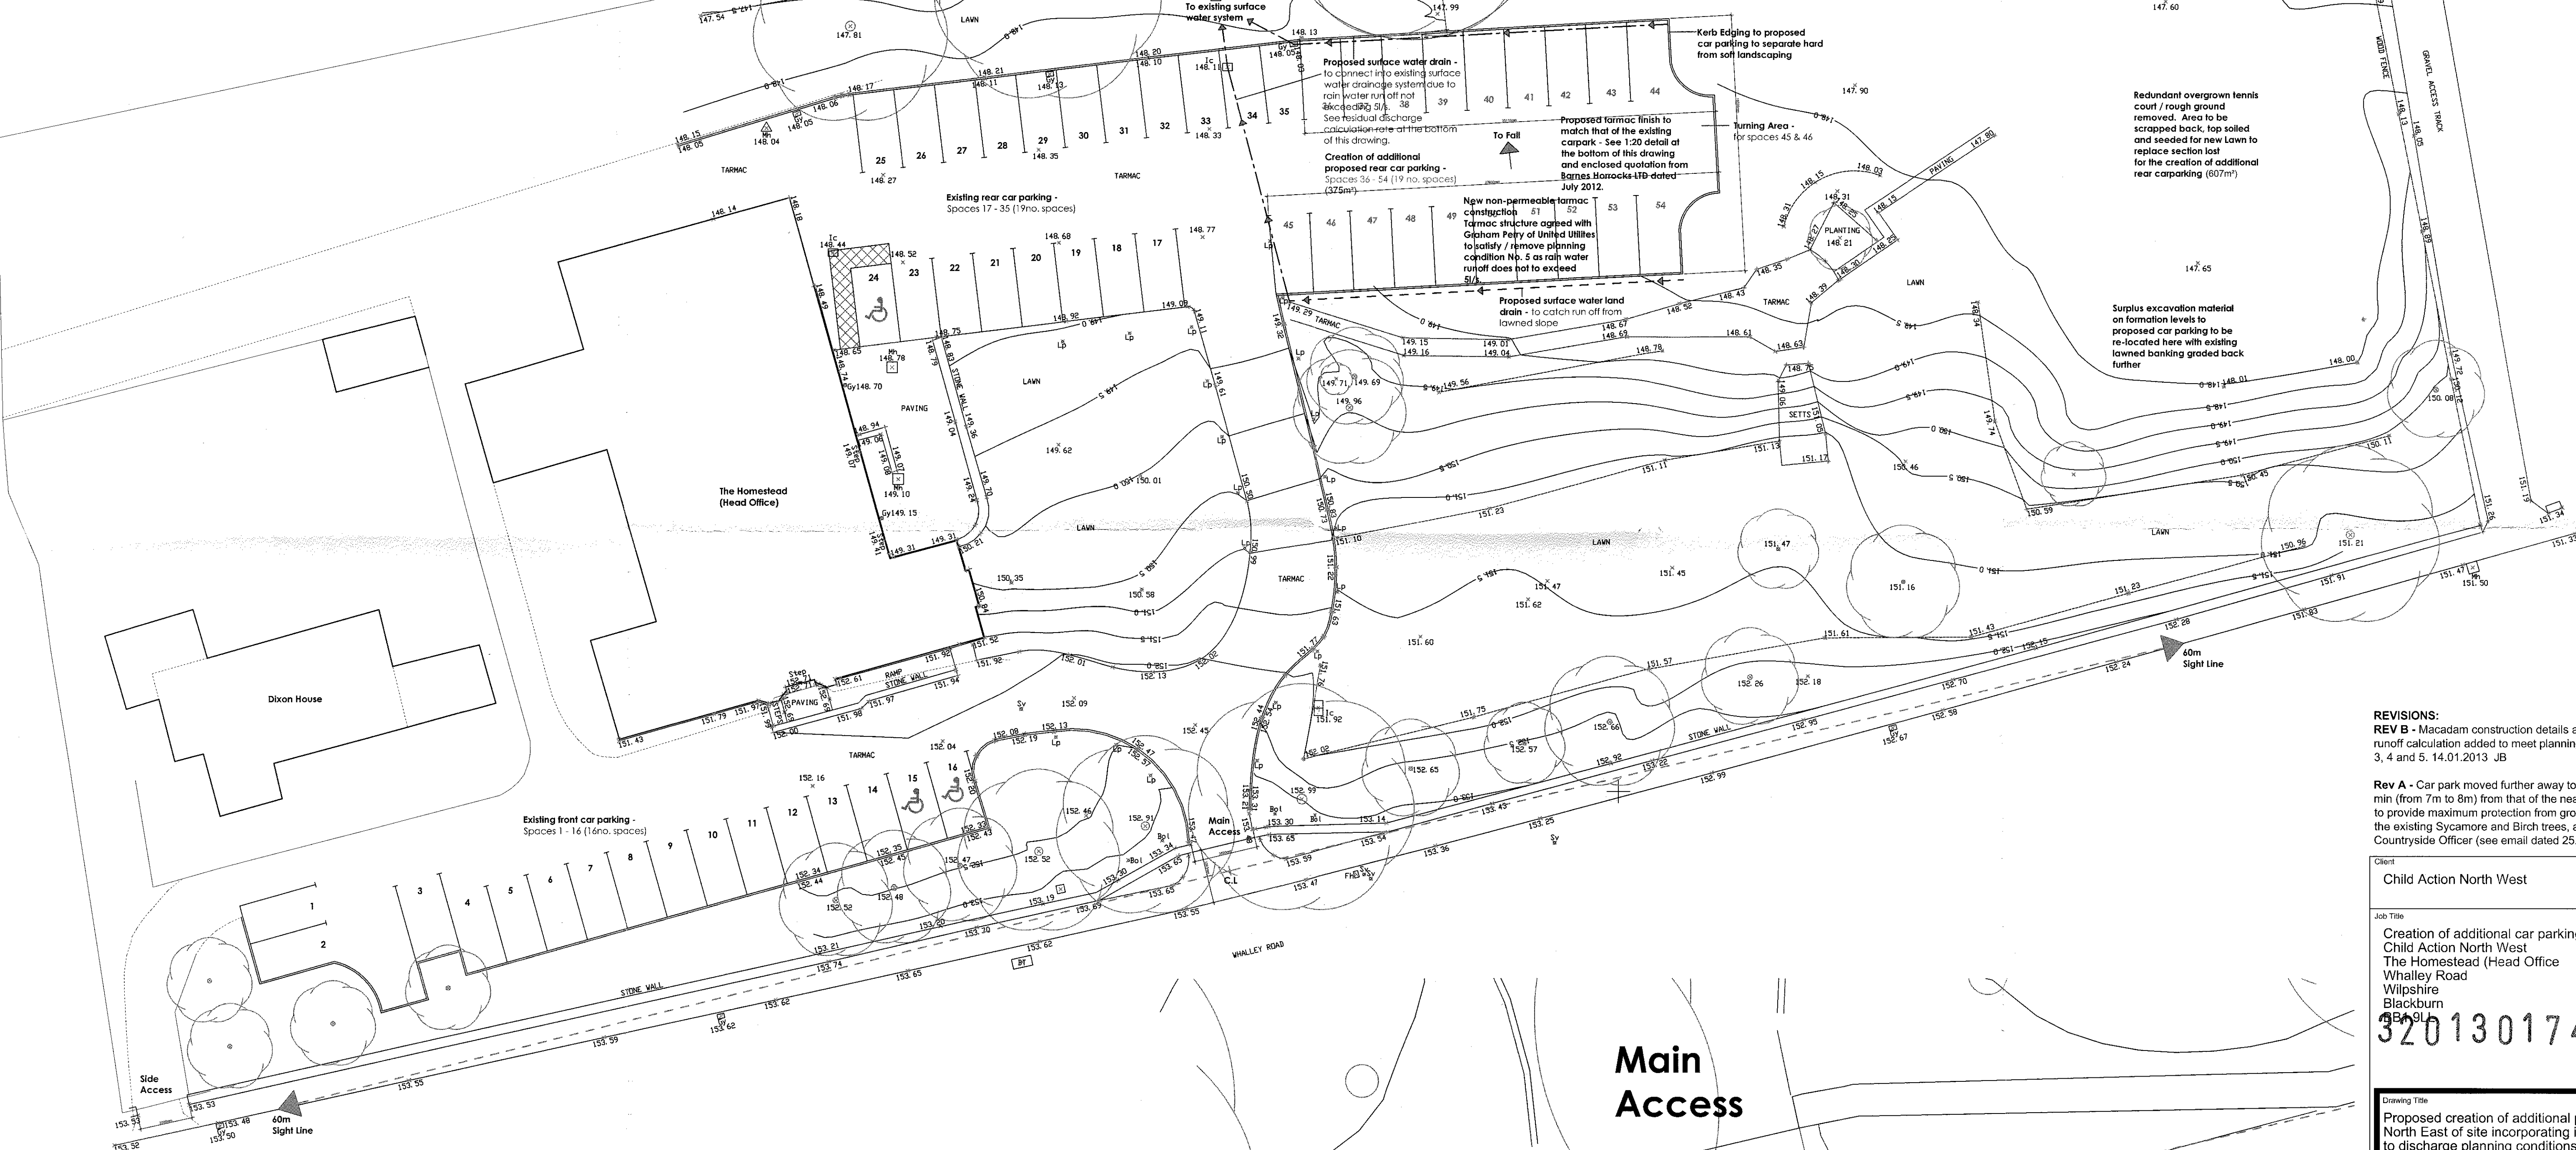

PROPOSED SITE PLAN - SCALE 1:200

Supply and lay on 170mm C7.5 concrete bed and min 150mm haunch, 915x125x25mm half battered HB2 precast concrete kerbs to straight lines and curves. Make good to back of kerb on completion. All kerbs to comply with BS 7263 Part 3: 2001 and laid in accordance with BS7533-6: 1999.

concrete kerb edges to BS 7263: Part 3: 2001 BS7533-6: 1999

half battered HB2 precast concrete kerb

Surface water residual discharge to additional car park hard standing less than 5l/s.
Wallingford Procedure utilised to estimate theoretical run-off from impermeable areas on site.
QP = peak discharge (l/s)
Ap = impermeable area (Ha)
I = rainfall intensity (mm/hr)

QP = $2.78 \times Ap \times I$
QP = $2.78 \times 0.0459 \times 35$
QP = 4.467 L/s

PROPOSED NON-PERMEABLE TARMAC DETAILS PROPOSED TO ADDITIONAL SECTION OF CAR PARK SCALE 1:20

Main Access

C.L

PROPOSED SITE ACCESS DETAILS - SCALE 1:50

REVISIONS:
REV B - Macadam construction details added, rainwater runoff calculation added to meet planning conditions 3, 4 and 5. 14.01.2013 JB

Rev A - Car park moved further away to the South by 1m min (from 7m to 8m) from that of the nearest tree in order to provide maximum protection from ground compaction to the existing Sycamore and Birch trees, as requested by Countryside Officer (see email dated 25.09.12) - PC

Client
Child Action North West

Job Title
Creation of additional car parking at
Child Action North West
The Homestead (Head Office)
Whalley Road
Wilpshire
Blackburn
BB9 9L

320130174P

Drawing Title
Proposed creation of additional parking to North East of site incorporating information to discharge planning conditions No. 3/ No. 4 and No. 5 in full (approved ref: 3/2012/0760)

Scale
1:200/50 @ A1 August 2012

Date
August 2012

Drawn
PC

spa

SUNDERLAND PEACOCK ARCHITECTS
SUNDERLAND PEACOCK & ASSOCIATES LTD.
HAZELBERRY, PINAICO ROAD, CLITHEROE
LANCASHIRE, BB7 2AG
T: 01200 423178 F: 01200 427358
E: info@sunderlandpeacock.com
www.sunderlandpeacock.com

4275-02B