

General Notes

All site dimensions shall be verified by the Contractor on site prior to commencing any works


Do not scale from this drawing

Only work to written dimensions


This drawing is the property of Fletcher-Rae (UK) Limited (the Firm) and is loaned to the Client for their use only. It shall not be reproduced, copied, or used in any way without the prior written consent of Fletcher-Rae (UK) Limited.

LEGEND:

- A - KINGSPAN KS1000 INSULATED COMPOSITE WALL PANELS WITH DOUBLE FIN FEATURE CORNER. COLOUR: SPECTRUM METALLIC SILVER
- B - FEATURE FIN-TO-PANEL JOINTS - OMITTED
- C - TRESPA METEON CLADDING. COLOUR: SILVER/ GREY.
- D - SMOOTH FACING BRICK. COLOUR: RED
- E - TRESPA METEON CLADDING TO PROJECTING WINDOW SURROUND. COLOUR: ANTHRACITE.
- F - POWDER COATED ALUMINUM WINDOWS WITH OPENINGS AS SHOWN. COLOUR TBC.
- G - SPANDREL PANELS. COLOUR TBC.
- H - STEEL AND GLASS ENTRANCE CANOPY.
- I - POWERED SECTIONAL ROLLER SHUTTER LOADING DOOR. COLOUR TBC.
- J - STEEL PERSONNEL DOOR. COLOUR TBC.
- K - HORIZONTAL LOUVRES. COLOUR TBC.
- L - POWDER COATED ALUMINUM LOUVRE COLOUR TO MATCH CLADDING

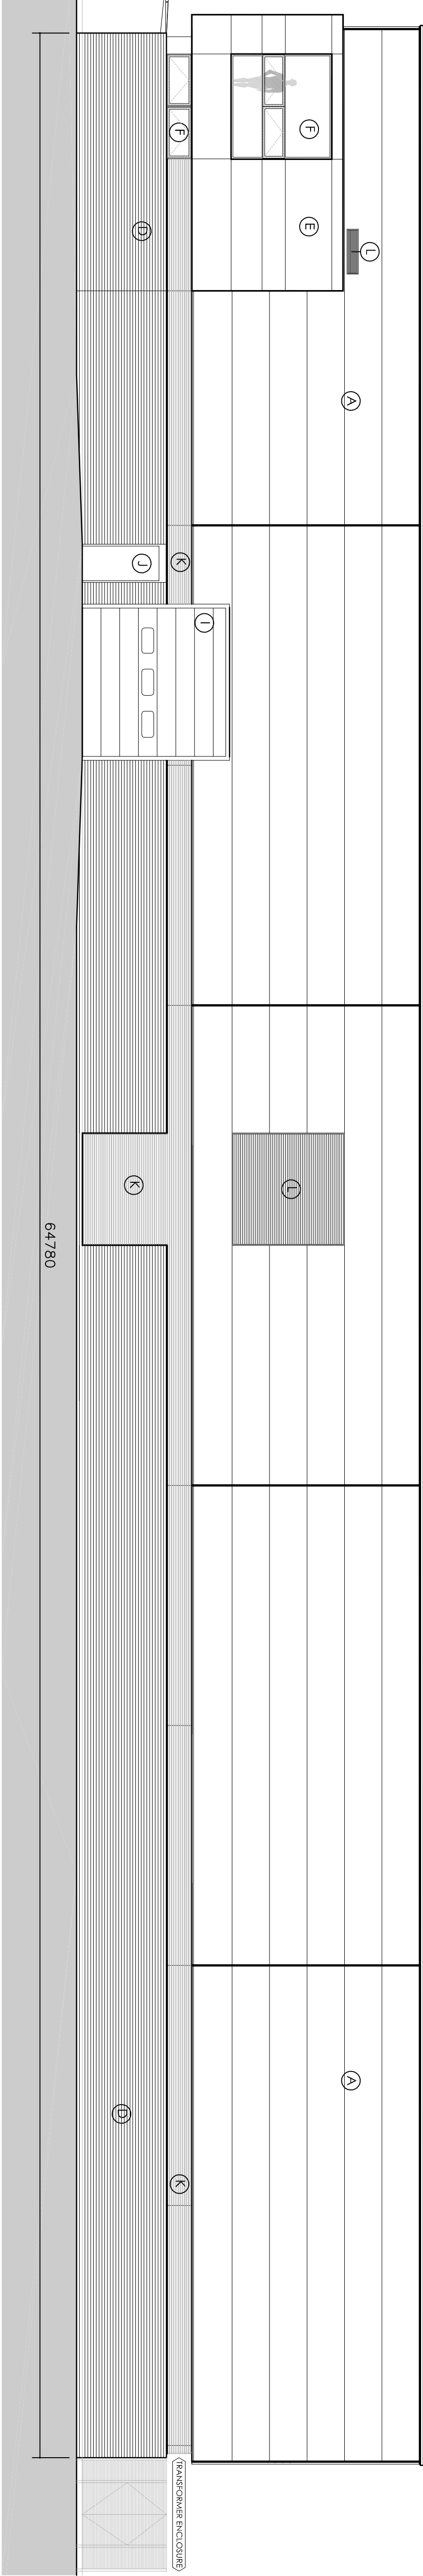

North Elevation

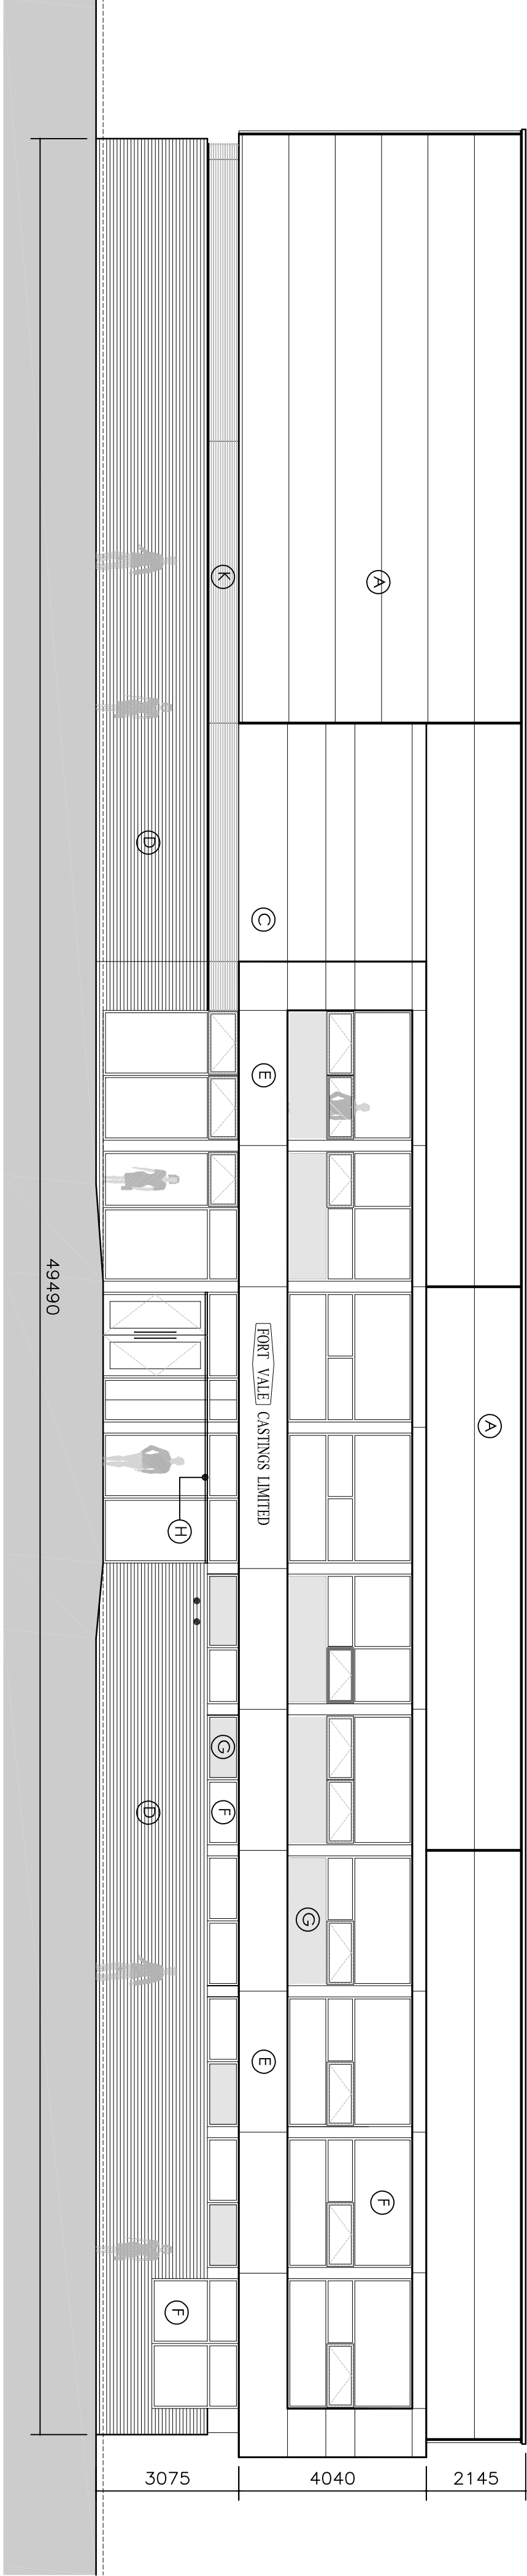

East Elevation

PLANNING ISSUE

Revisions

Status	PLANNING
Date	June 2011
Scale	1:100 @A1
Drawn by	PM

Client
Fort Vale Castings Limited

Project
New Casting Foundry

Drawing No. **40070 / PL05**

General Arrangement Elevations - Sheet 1



Architecture | Master Planning | Project Management

Hill Quay, 5 Jordan Street, Manchester, M15 4PY
t ■ +44 (0)161 242 1140
f ■ +44 (0)161 242 1141
w ■ www.fletcher-rae.com
e ■ info@fletcher-rae.com