



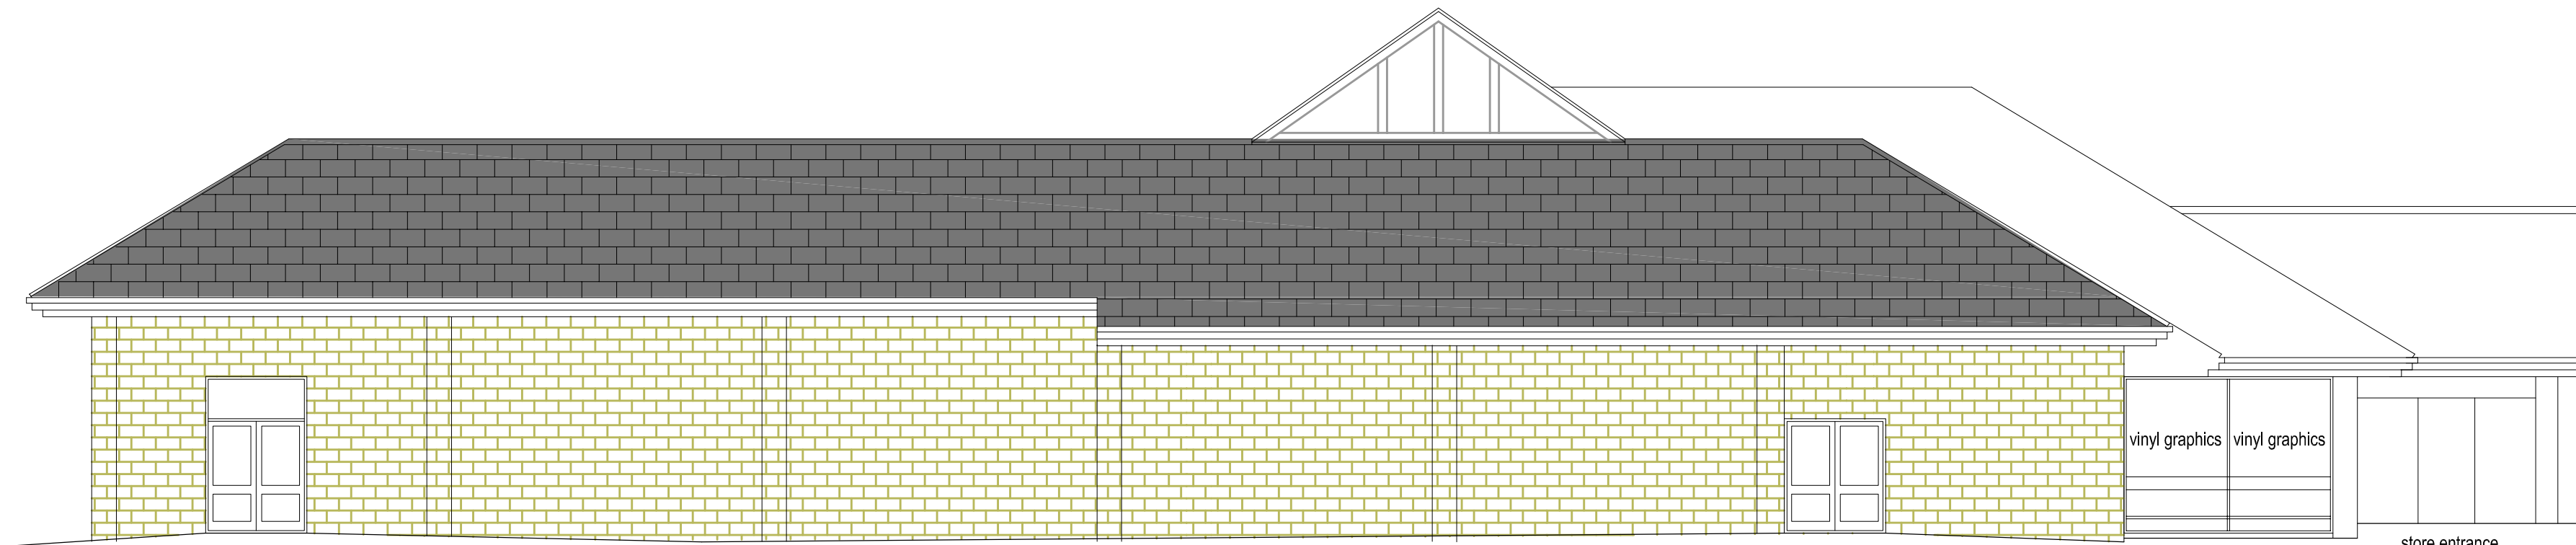


EXISTING SOUTH WEST SIDE ELEVATION

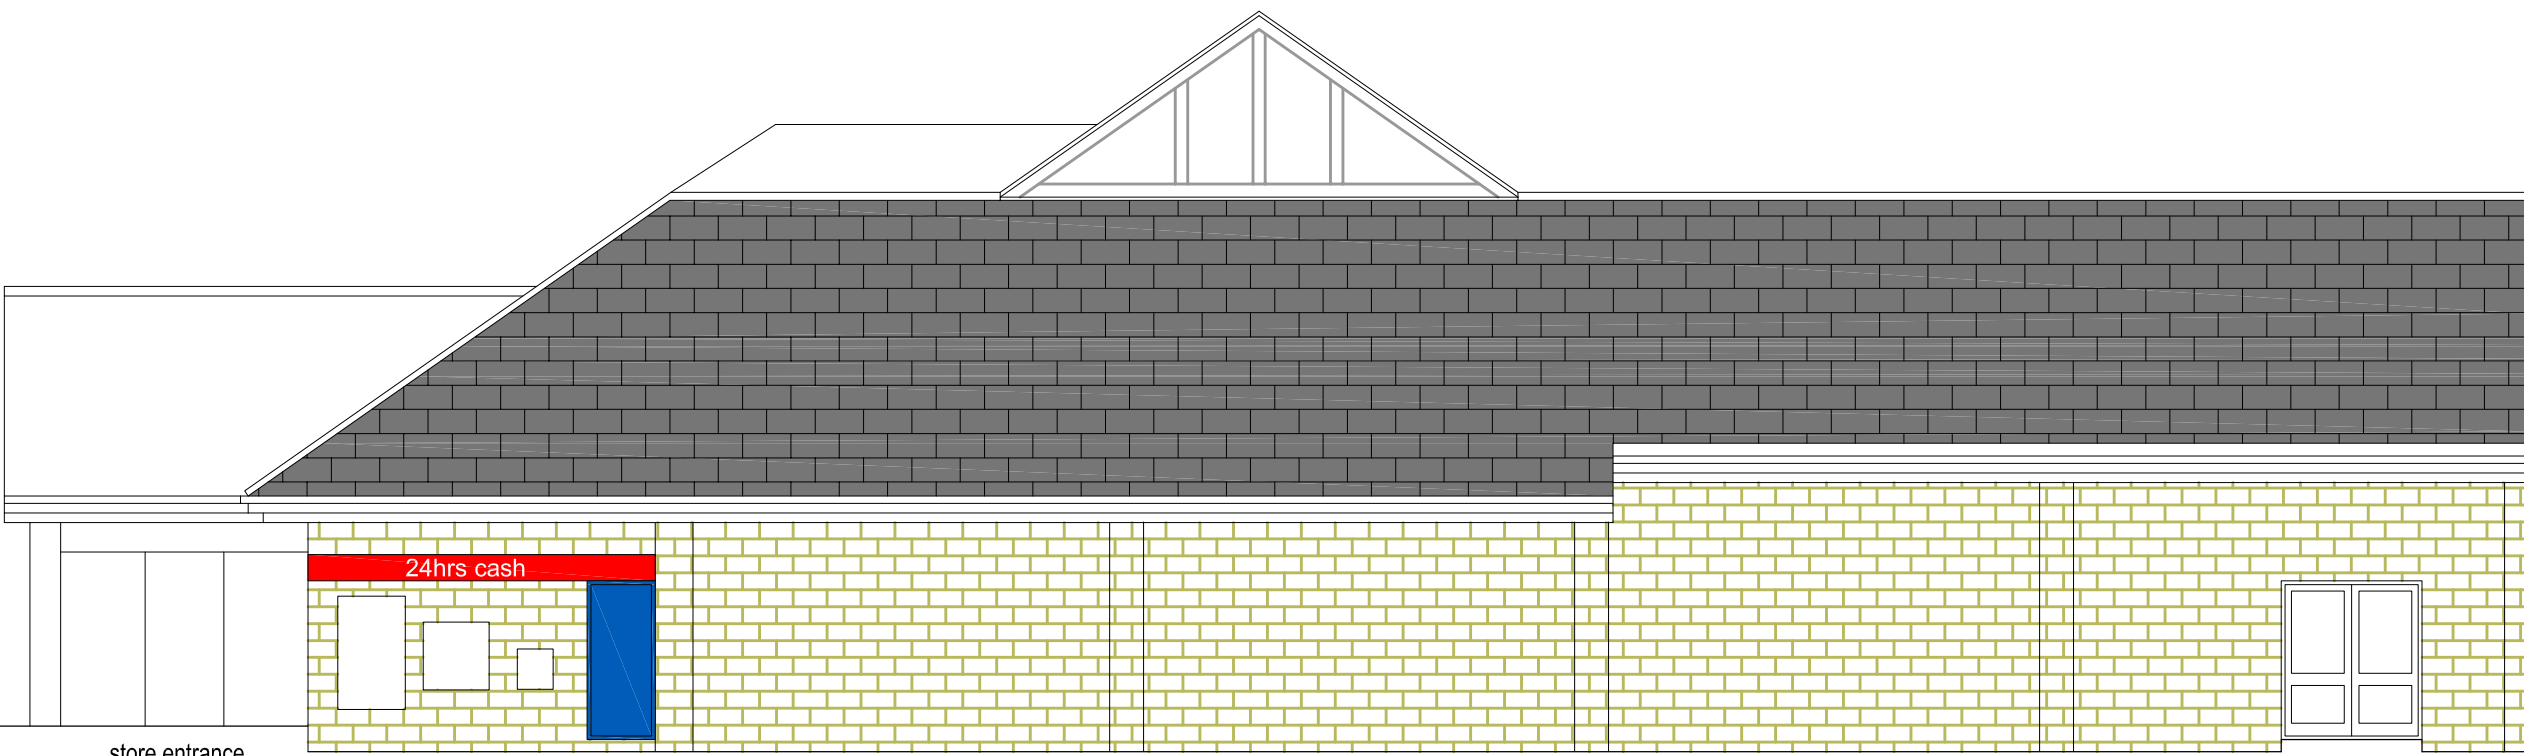


EXISTING NORTH EAST SIDE ELEVATION



EXISTING FRONT ELEVATION

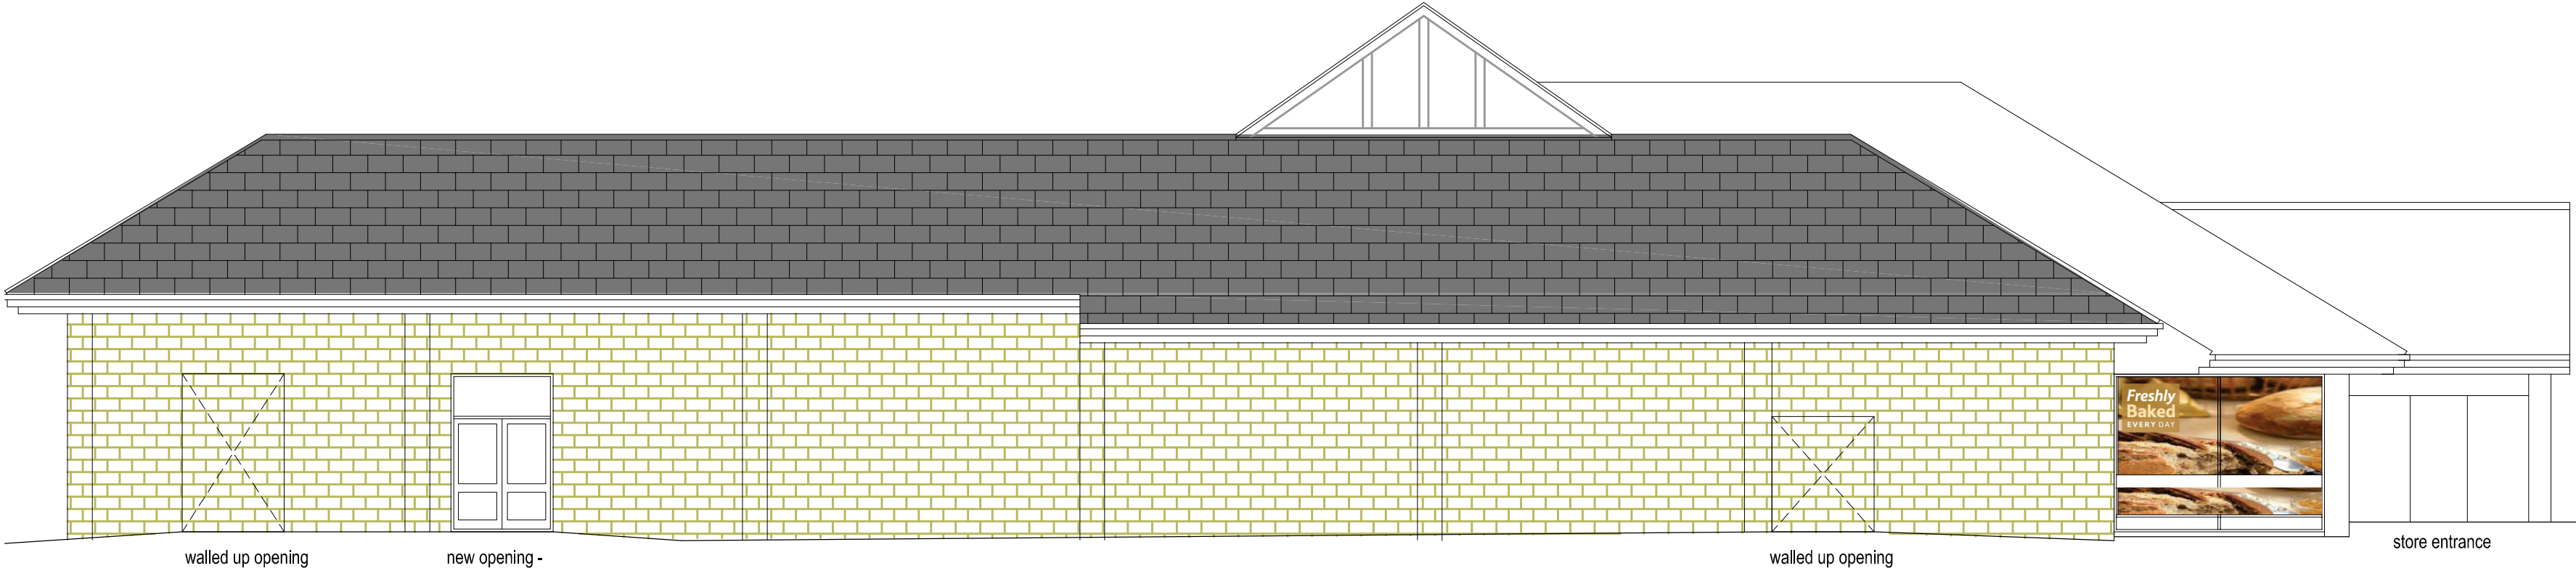

PROPOSED SOUTH WEST SIDE ELEVATION

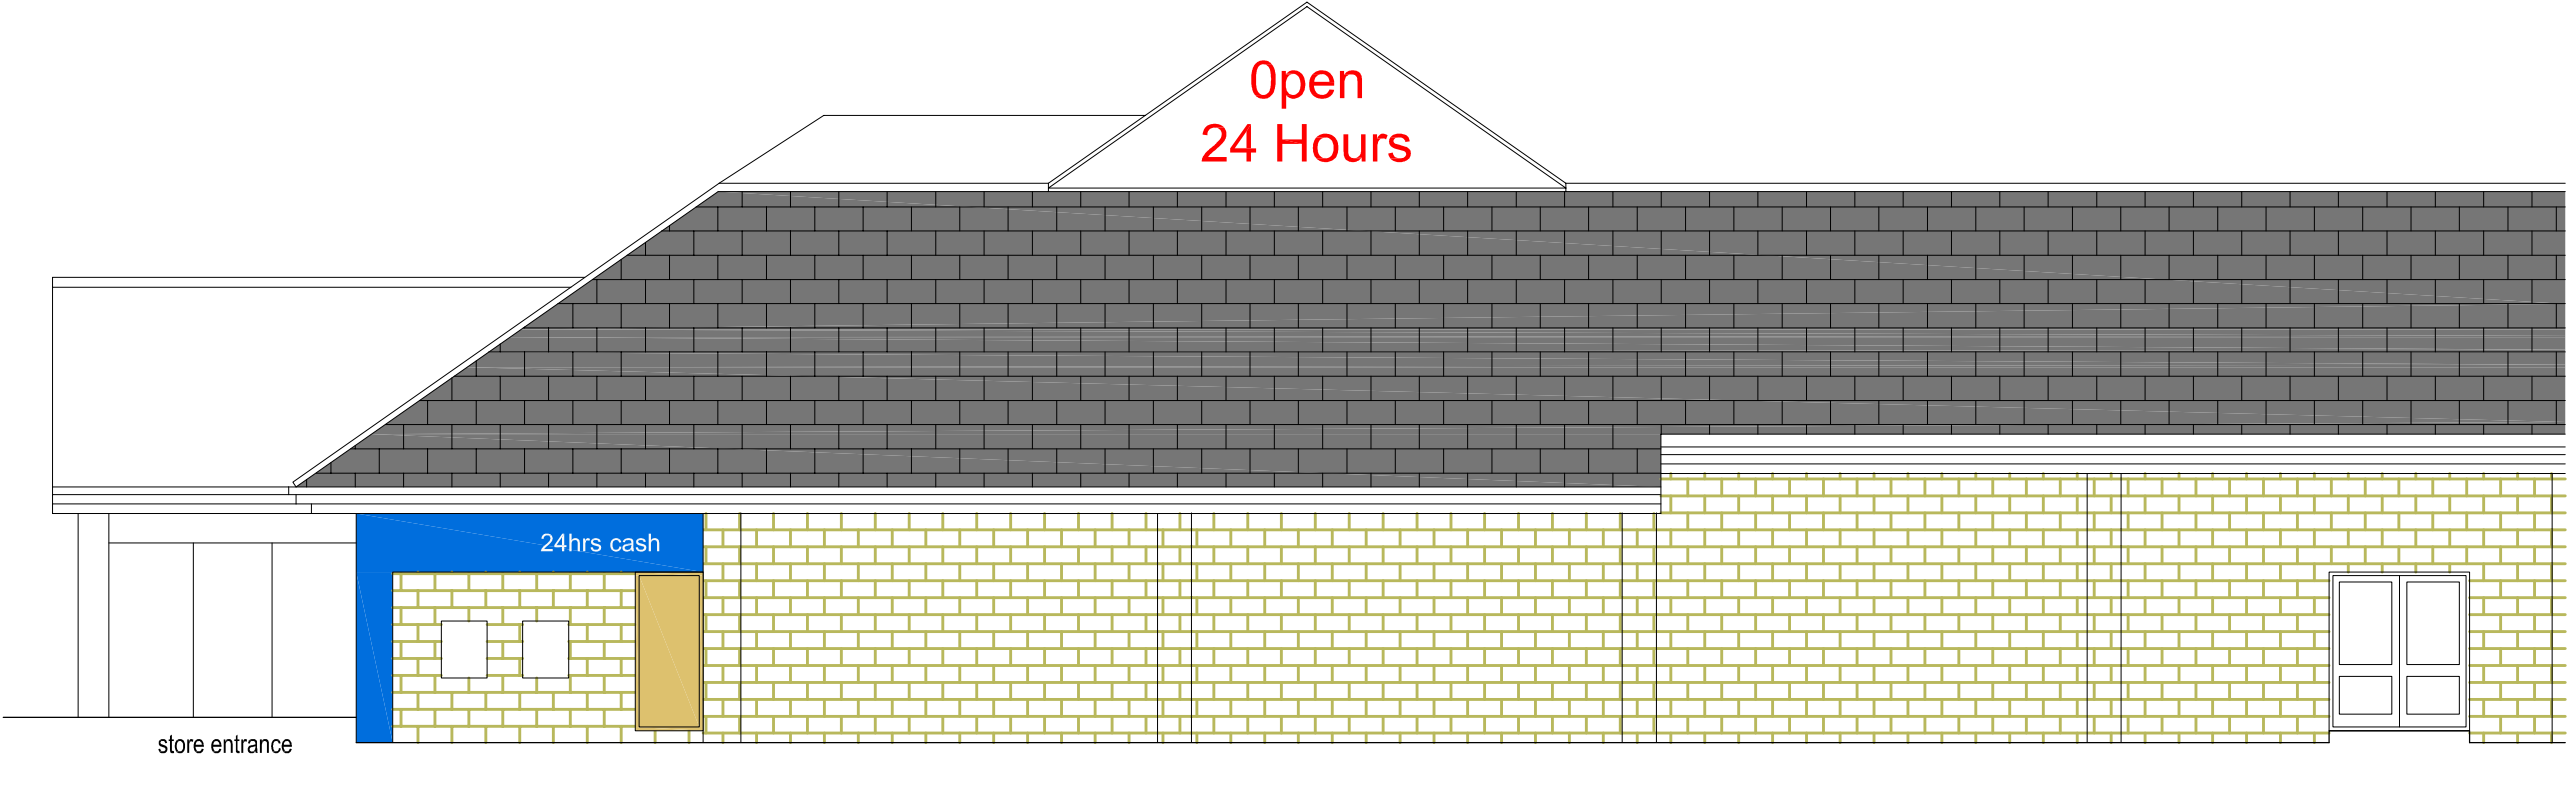

PROPOSED NORTH EAST SIDE ELEVATION



PROPOSED FRONT ELEVATION

REV	NOTE	OR	CH	DATE
DRAWING STATUS				
SKETCH				BUILDING REGS
PRELIMINARY				TENDER
APPROVAL				CONSTRUCTION
PLANNING				AS BUILT

darntonegs
BUILT ENVIRONMENT CONSULTANCY
LEEDS LONDON BRISTOL WARWICK

Leeds Office:
The Coach House, Monk Fryshton Hall, Monk Fryshton, Leeds, LS25 5DU
T: 01977 681001 F: 01977 681006 www.darntonegs.com

CLIENT Tesco Stores Ltd		
PROJECT CLITHEROE		
DRAWING ELEVATIONS		
SCALE @ A1 1:100		
DATE FEB 2013	DRAWN BJ	CHECKED -
8630 (20) 02		
© COPYRIGHT: ALL RIGHTS RESERVED. THIS DRAWING MUST NOT BE REPRODUCED WITHOUT PERMISSION. CONSULTANT SPECIALIST DRAWING GUARANTEE. THIS DRAWING MUST NOT BE USED FOR CONSTRUCTION UNLESS ISSUED FOR CONSTRUCTION. ALL DIMENSIONS ON THIS DRAWING ARE IN MILLIMETRES UNLESS OTHERWISE STATED. DO NOT SCALE FROM THIS DRAWING.		

