


UNIT 2


UNIT 1

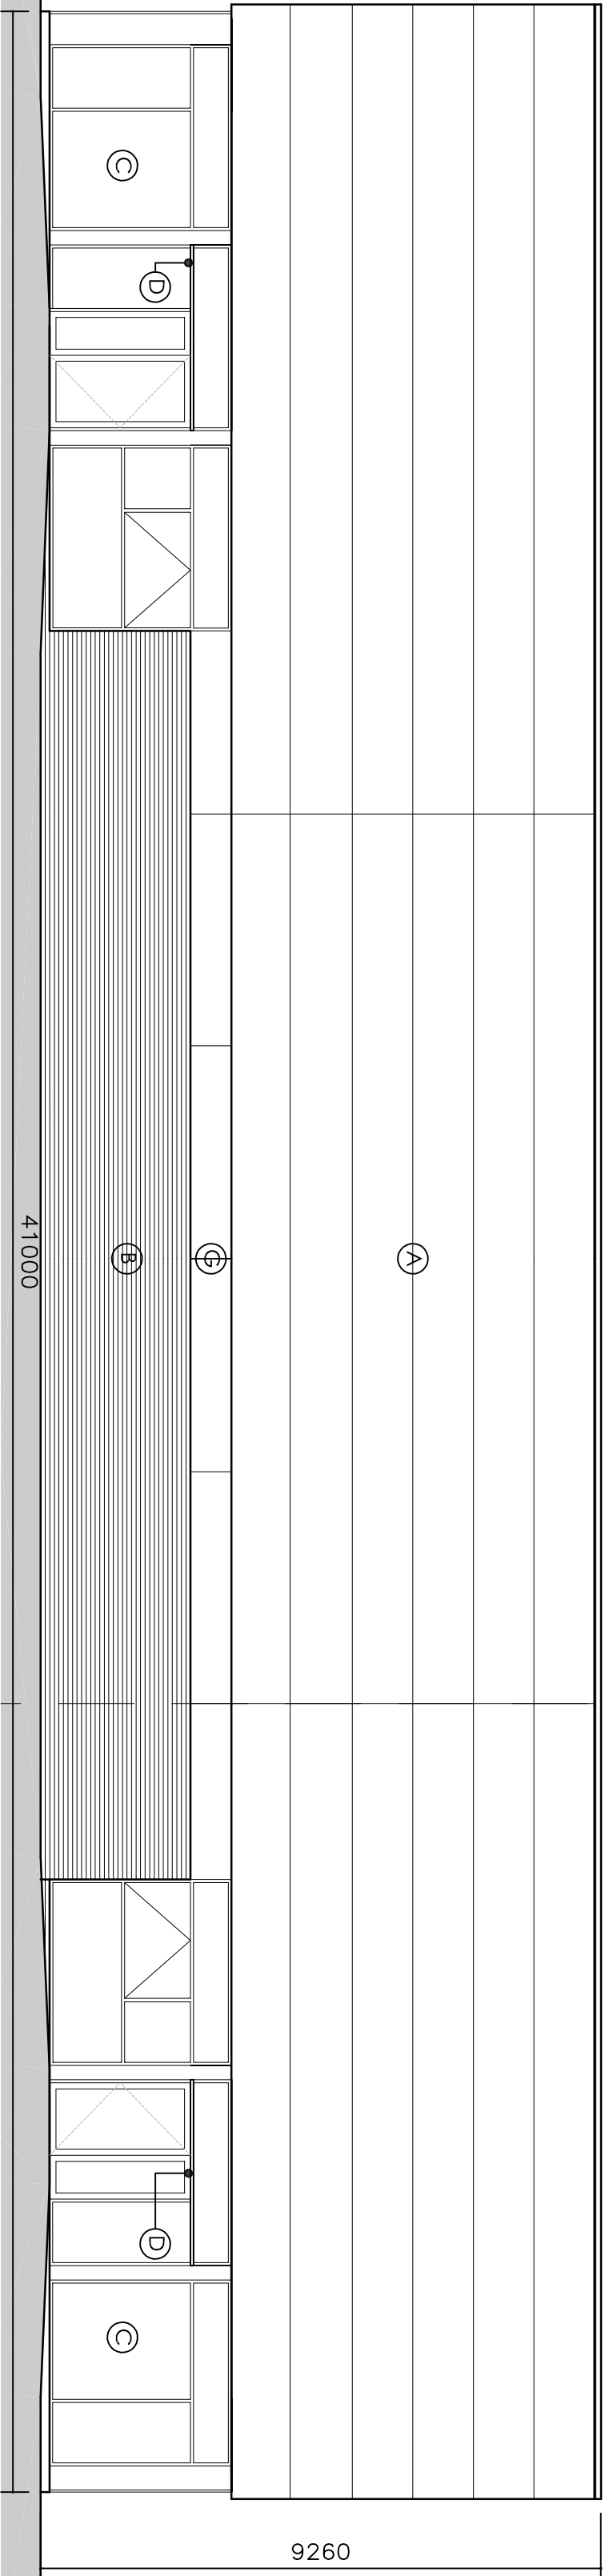


East Elevation

UNIT 1


UNIT 2

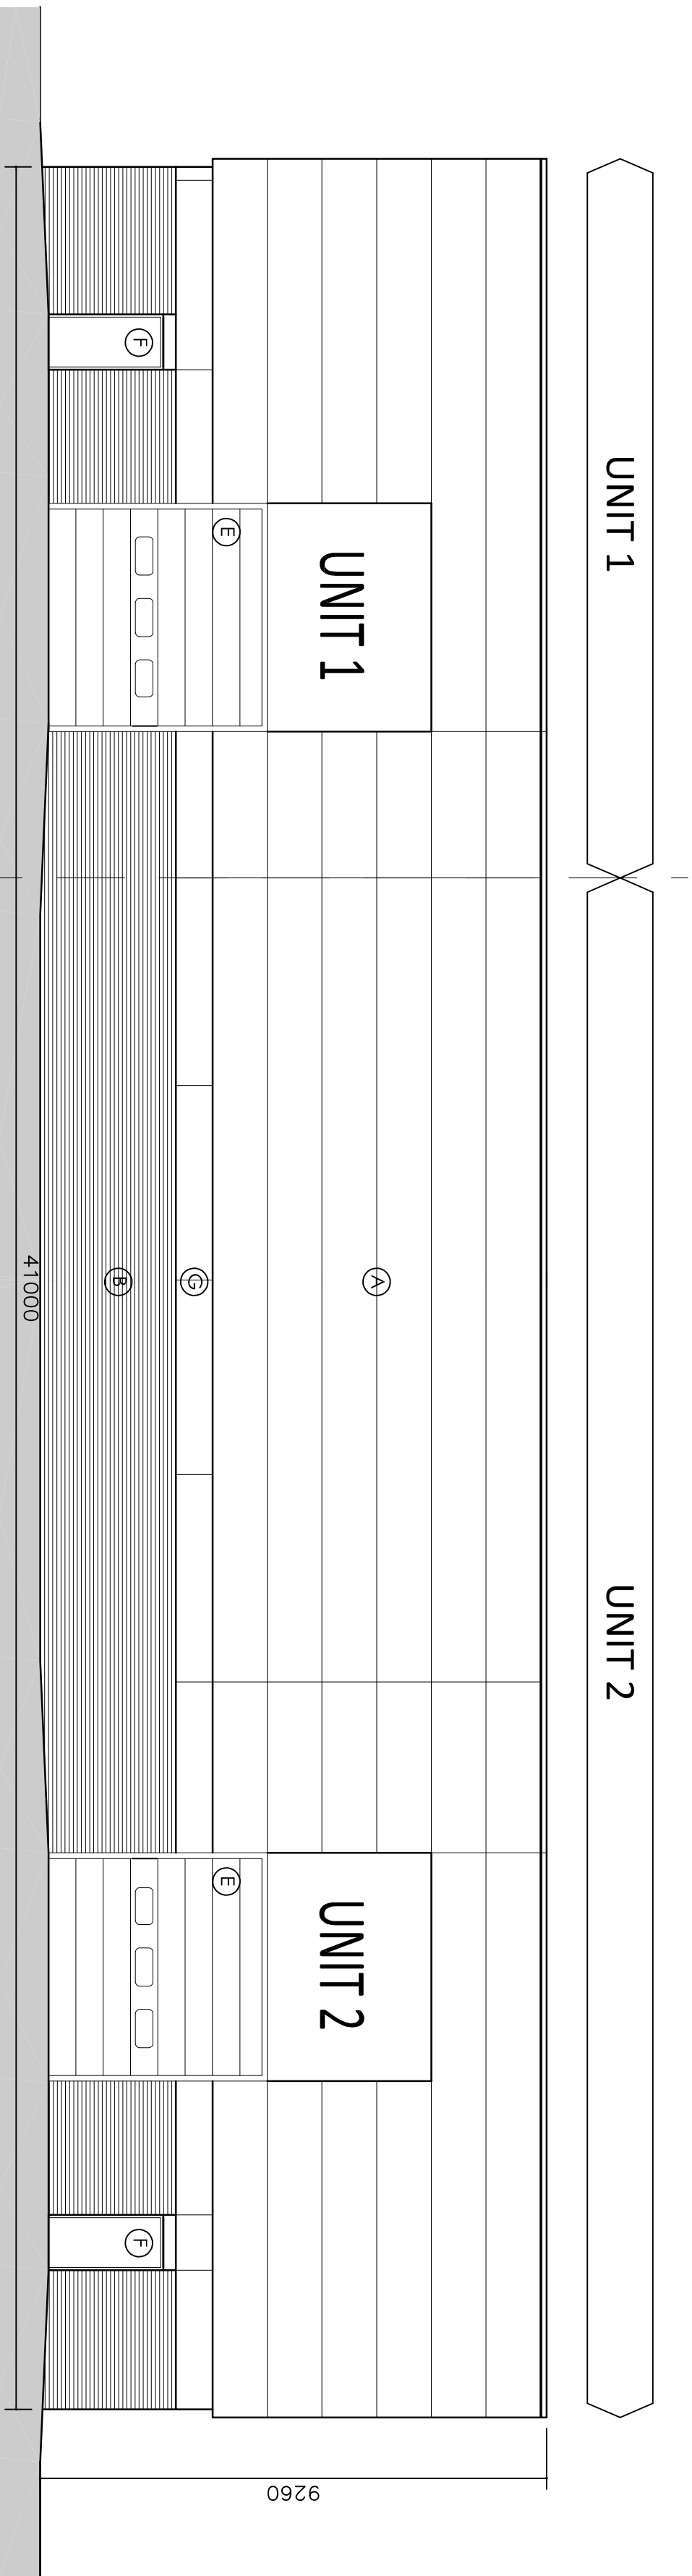

West Elevation

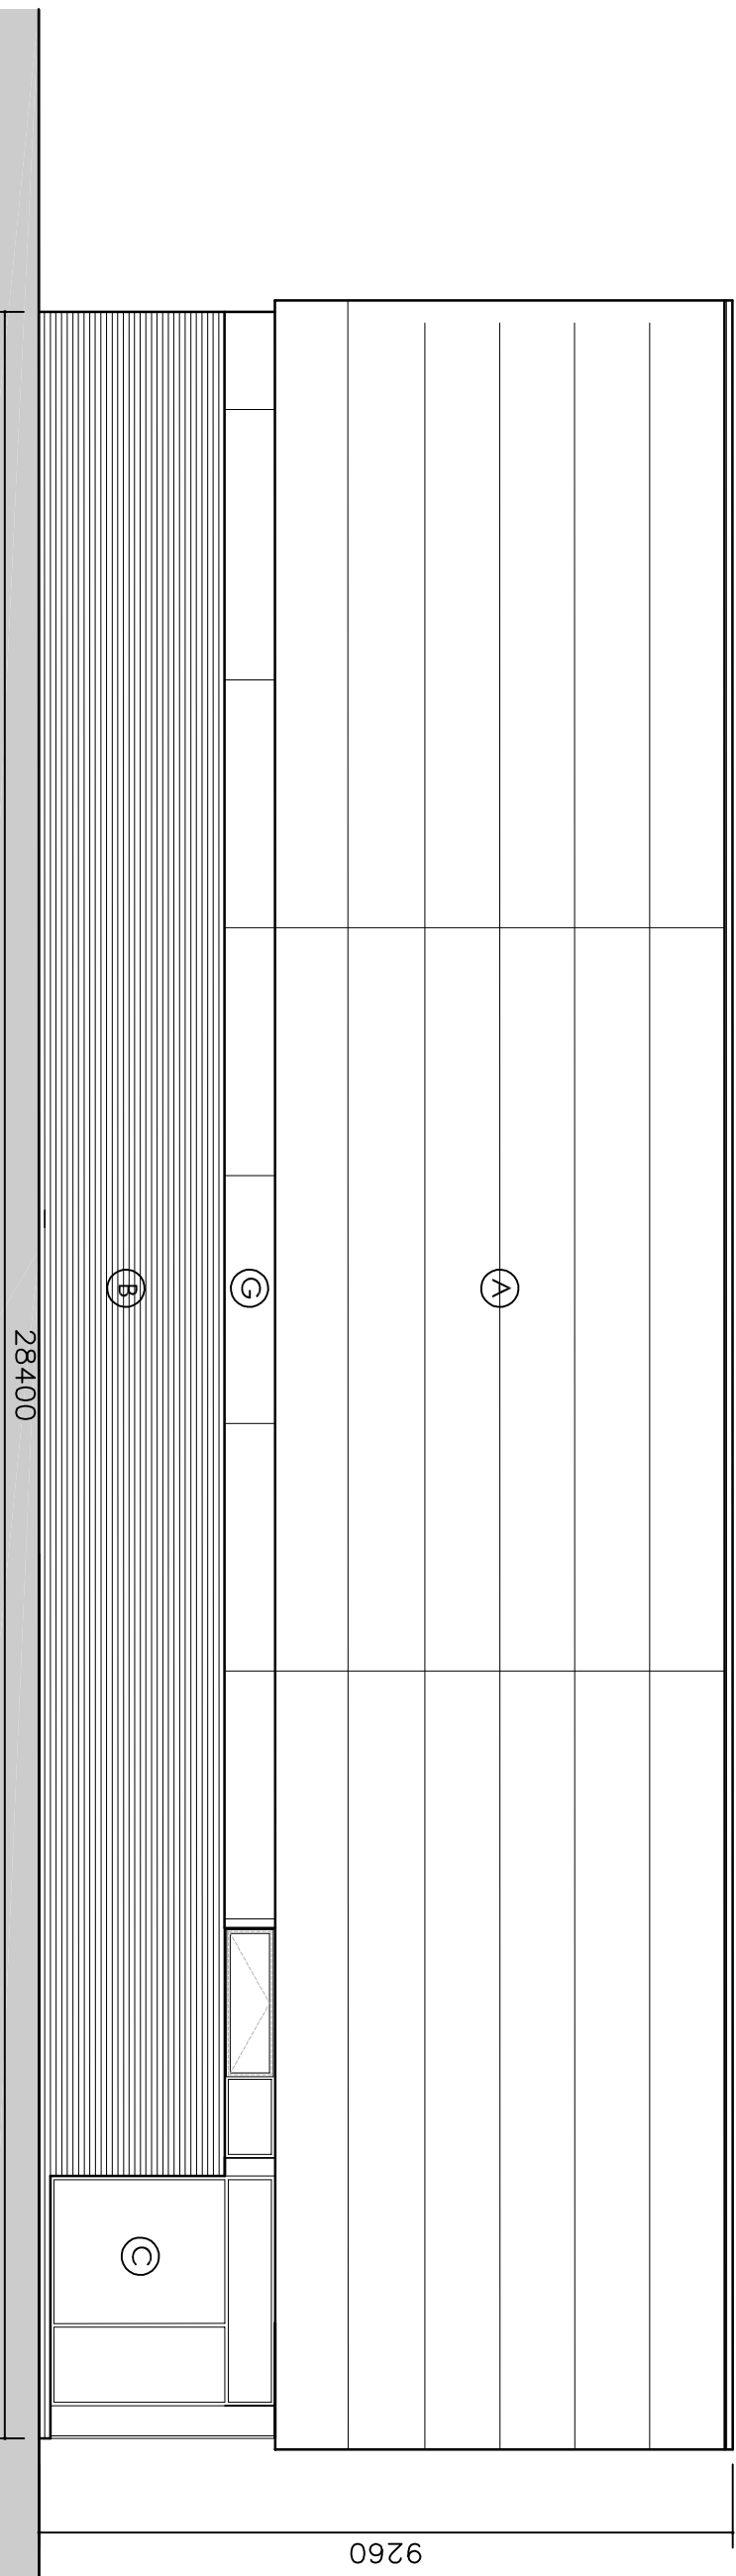

North Elevation

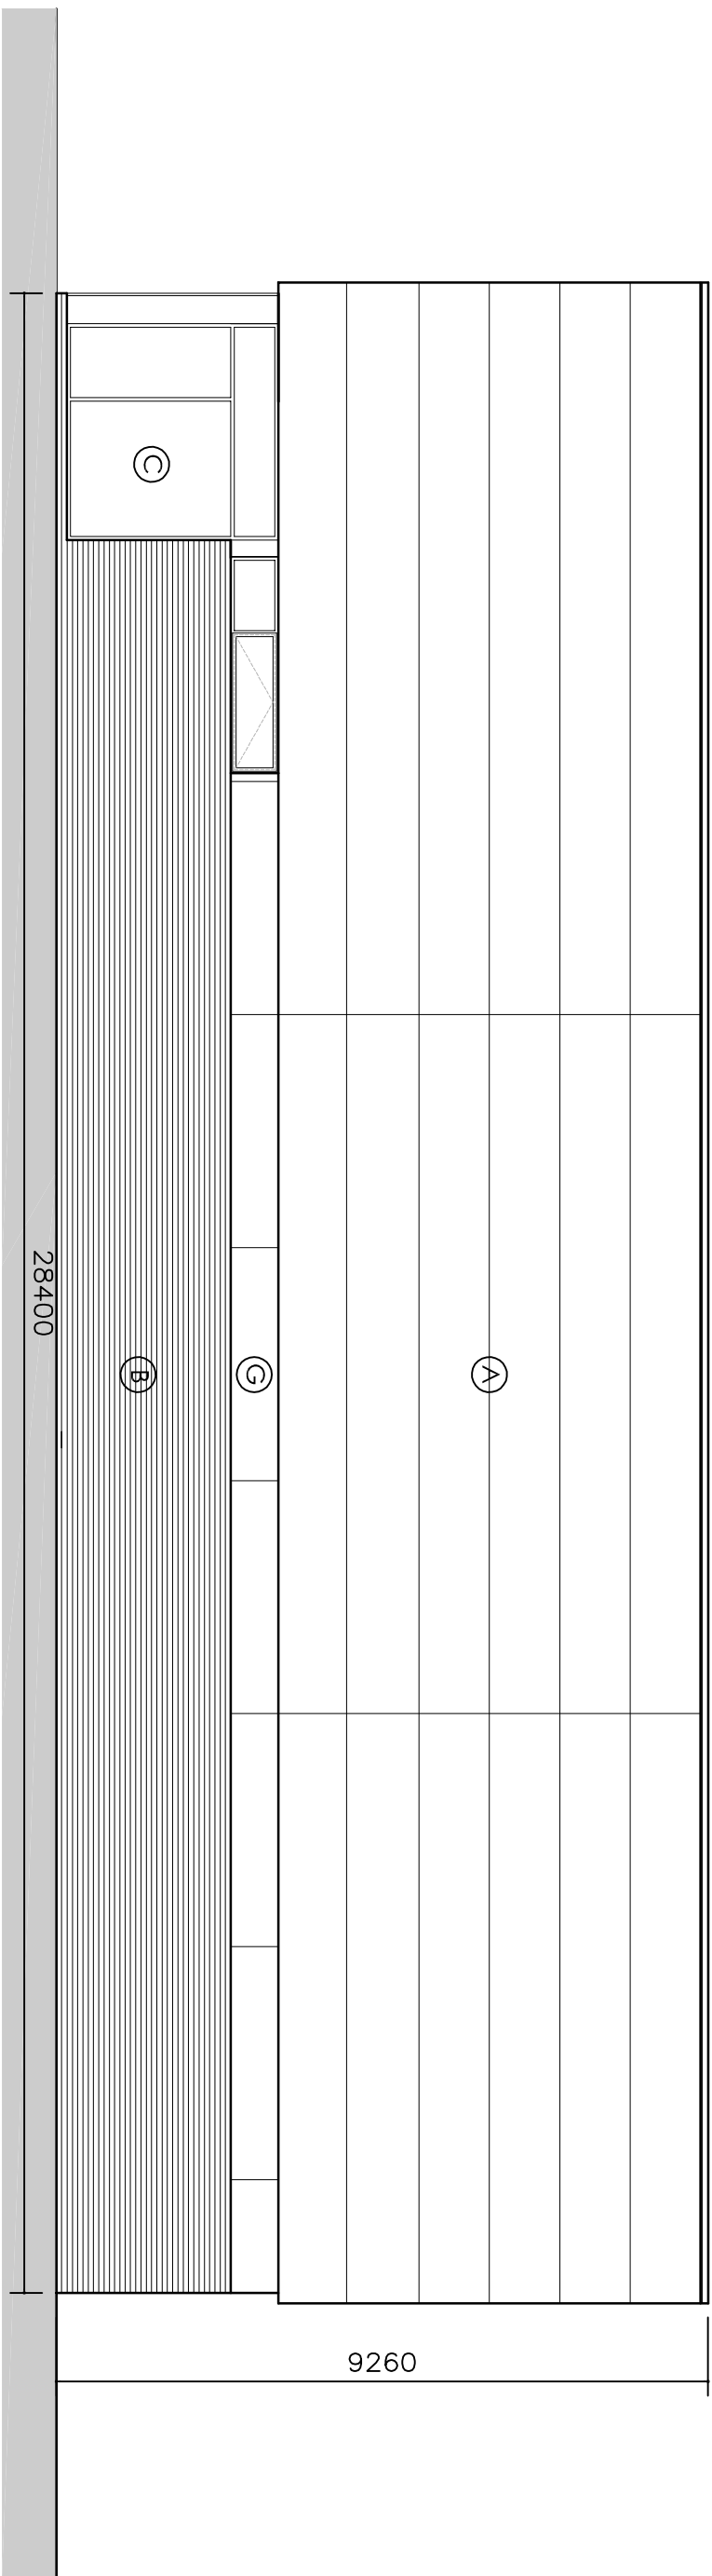

South Elevation

General Notes

All site dimensions shall be verified by the Contractor on site prior to commencing any works

Do not scale from this drawing

Only work to written dimensions

This drawing is the property of Fletcher-Rae (UK) Limited (the Employer) and shall remain the property of the Employer. It is not to be copied, reproduced, or used in any way without the prior written consent of Fletcher-Rae (UK) Limited.

LEGEND:

- A - KINGSPAN KS1000MR INSULATED COMPOSITE WALL PANELS
COLOUR: SPECTRUM METALLIC SILVER RAL 9006.
- B - SMOOTH FACING BRICK,
COLOUR: RED BRICK TBC.
- C - POWDER COATED ALUMINIUM WINDOWS WITH OPENINGS AS SHOWN.
COLOUR TBC.
- D - STEEL AND GLASS ENTRANCE CANOPY.
- E - POWERED SECTIONAL ROLLER SHUTTER LOADING DOOR.
COLOUR: TBC.
- F - STEEL PERSONNEL DOOR.
COLOUR: TBC.
- G - FEATURE CLADDING BAND.
COLOUR: TBC

PLANNING ISSUE

Status PLANNING

Date July 2011

Scale 1:100 @A1

Drawn by PM

Client

Fort Wilson Properties

Project

Units 1 - 4
Plot One_Calder Vale Business Park

Drawing No. 40130 / PL05

General Arrangement Elevations
Units 1 & 2



Architecture | Master Planning | Project Management

Hill Quays, 5 Jordan Street, Manchester, M15 4PY
t +44 (0)161 242 1140
f +44 (0)161 242 1141
w www.fletcher-rae.com
e info@fletcher-rae.com