



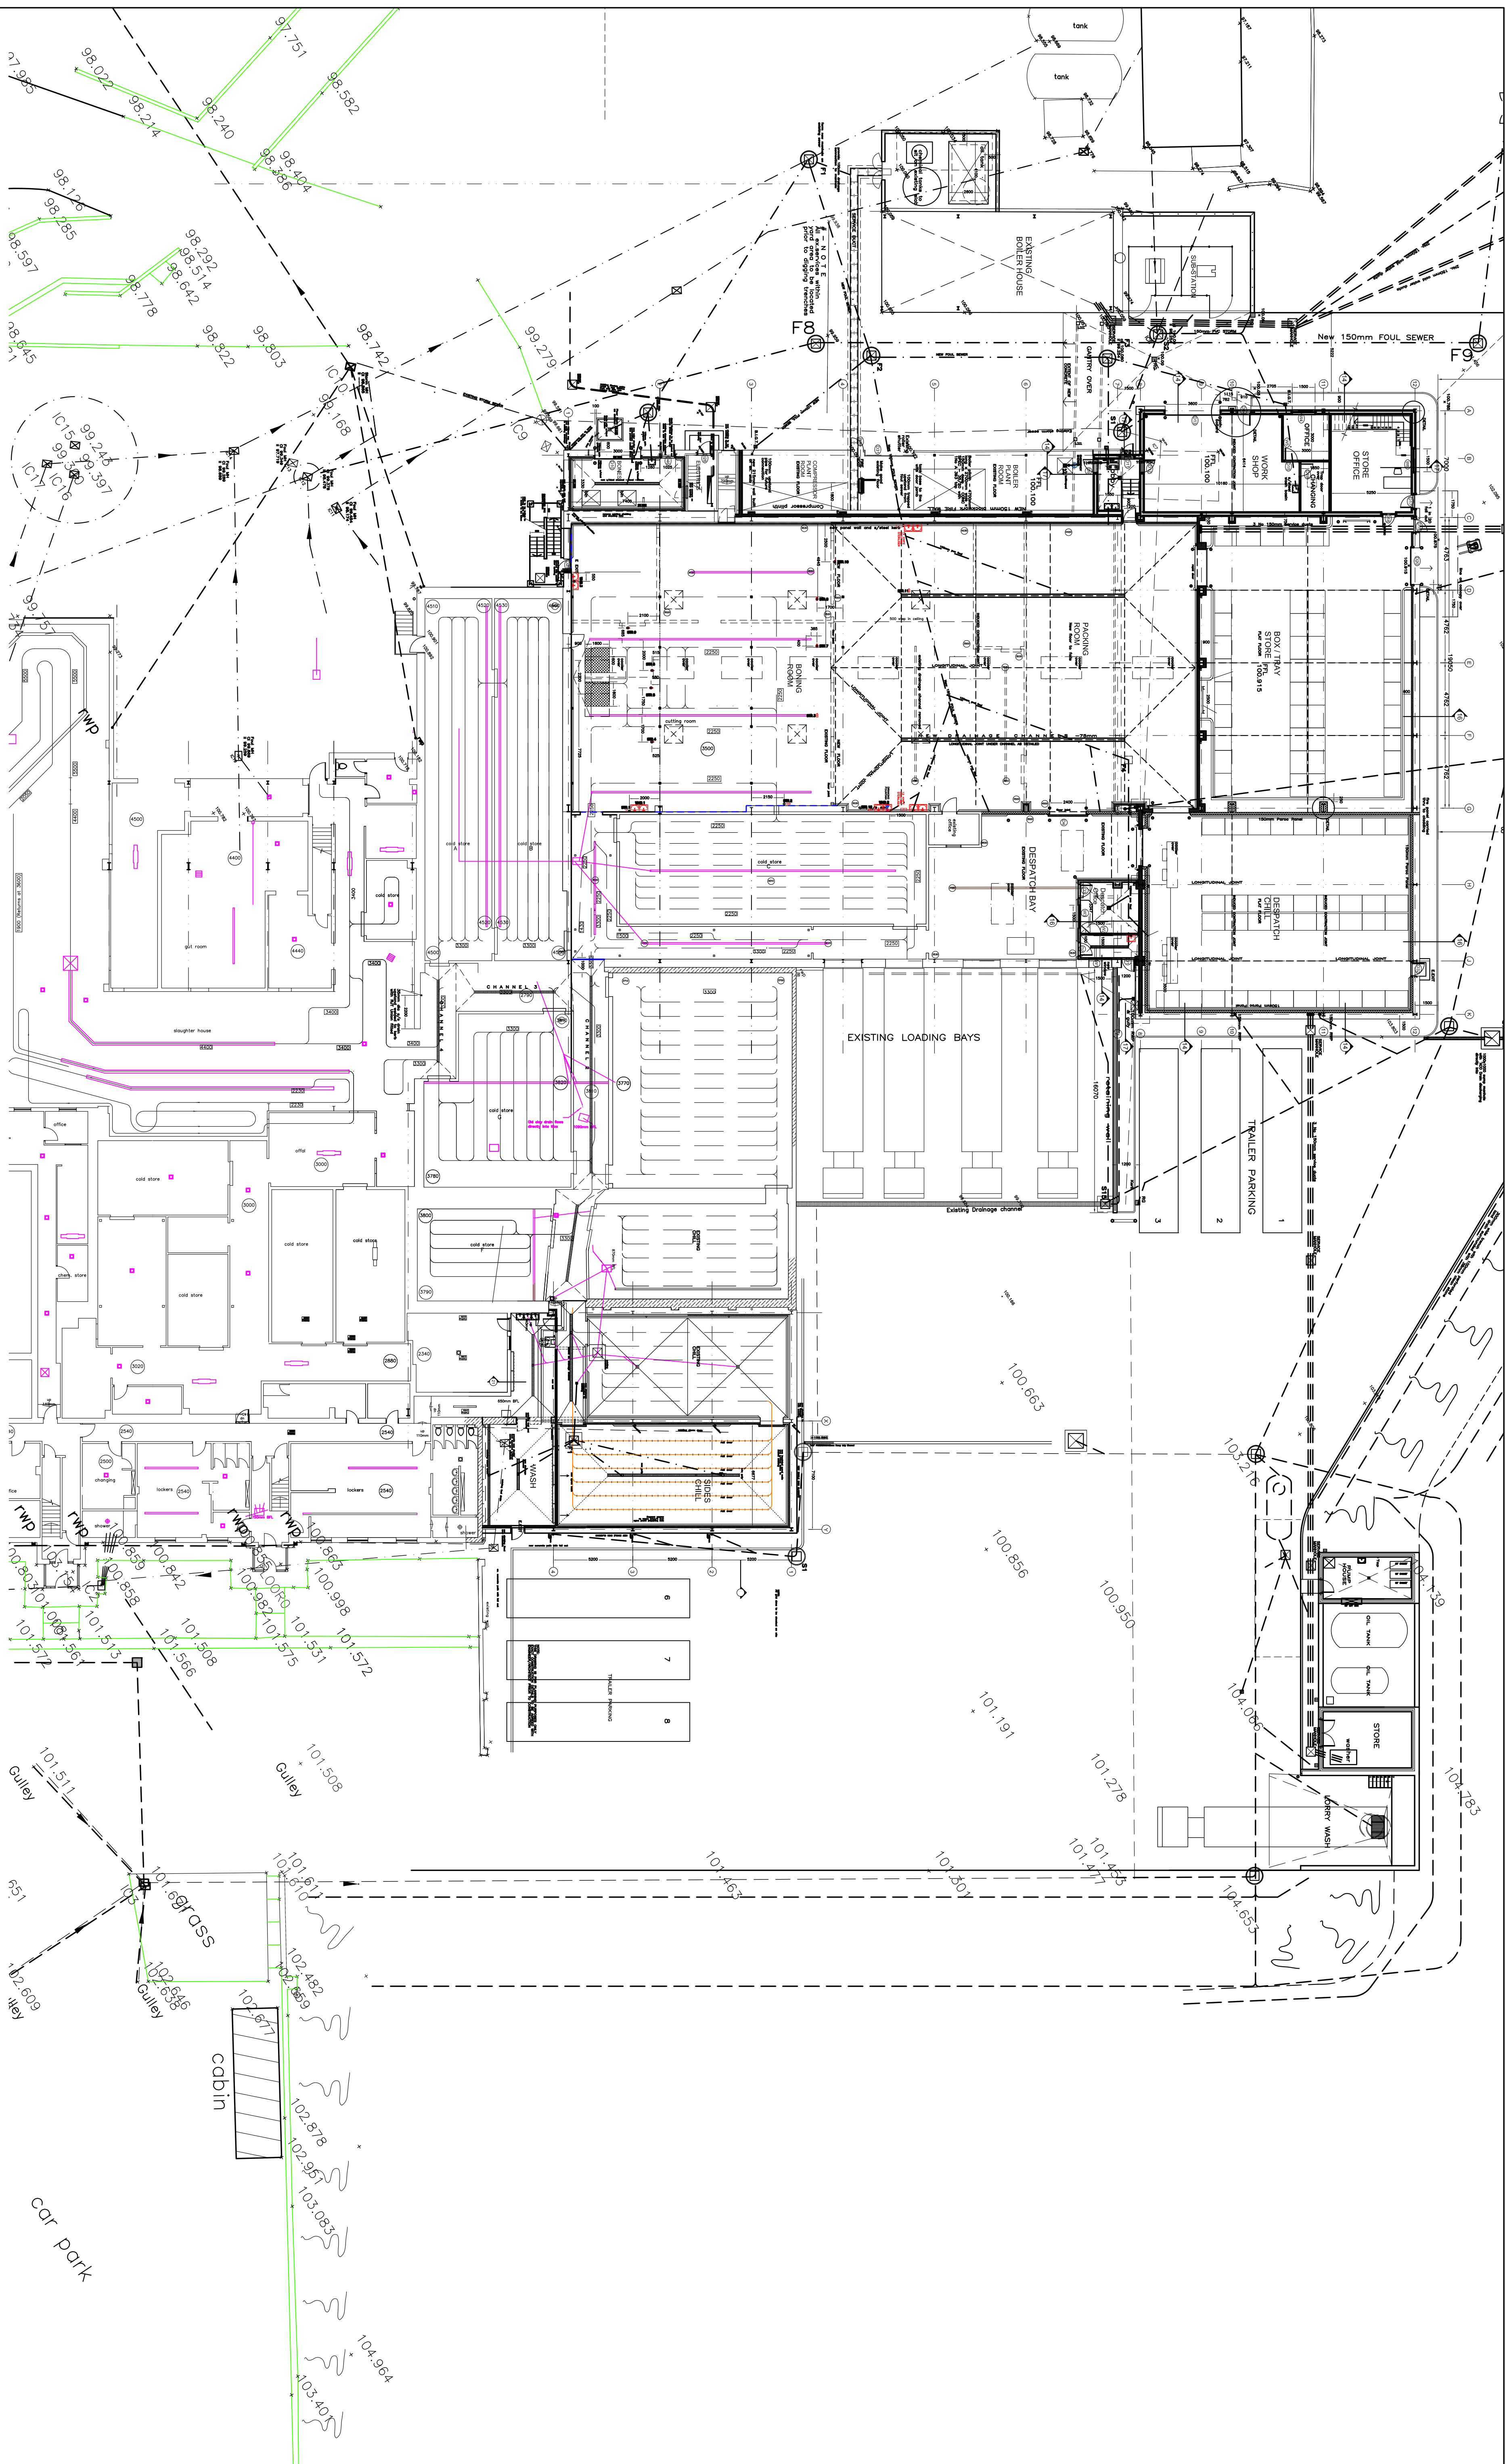

Node	Date
 University of Dundee School of Architecture 100 King's College Dundee DD1 1TA Scotland 44 Circular Road Duncannon Co. Tyrone BT77 6BE T: 028 8772250 F: 028 8772310 E: info@mcarterhamill.co.uk W: www.mcarterhamill.co.uk	
Scheme Proposed Extension & Alterations to Meat Processing Plant, Sawley for Dundee Drawing Proposed Ground Floor Plan	
Scale 1:100 Date Feb 2013 Created By NH Check By JMc Drawn No 1309-100	

 

mcarter hamill architects
 100 King's College
 Dundee DD1 1TA
 Scotland