




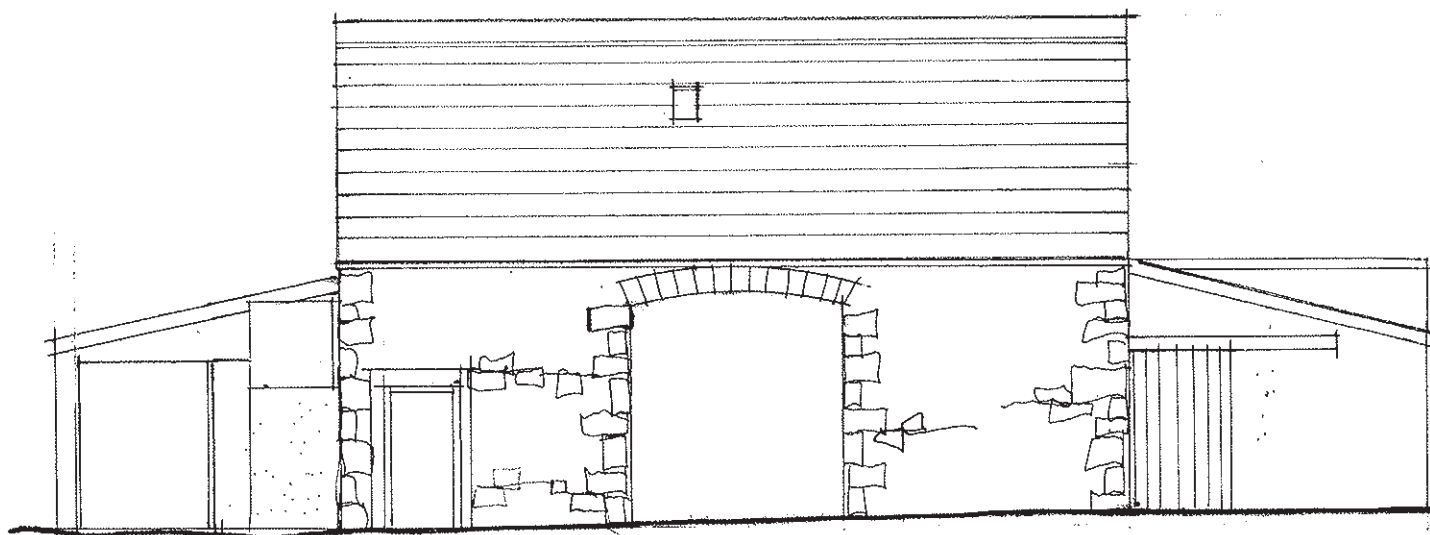


EAST ELEVATION

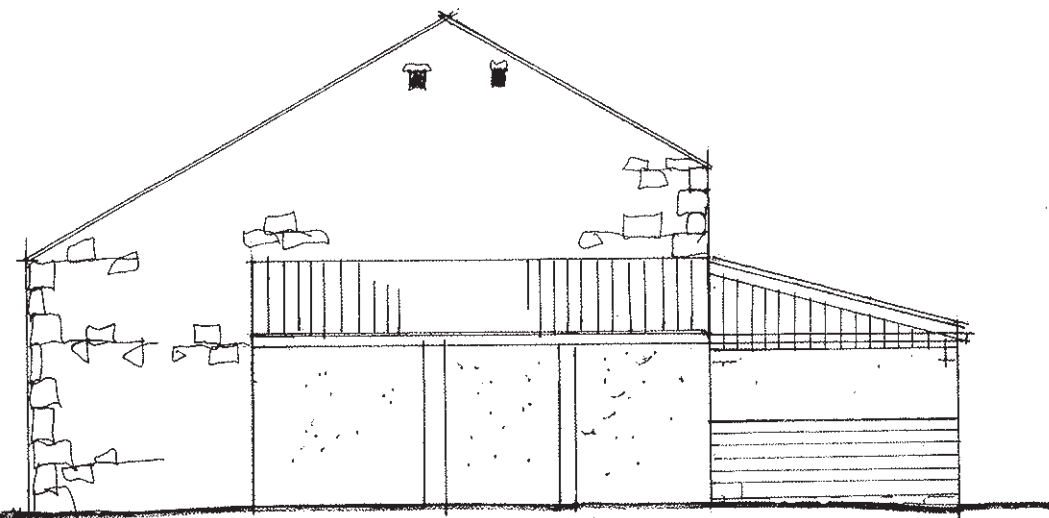

NORTH ELEVATION

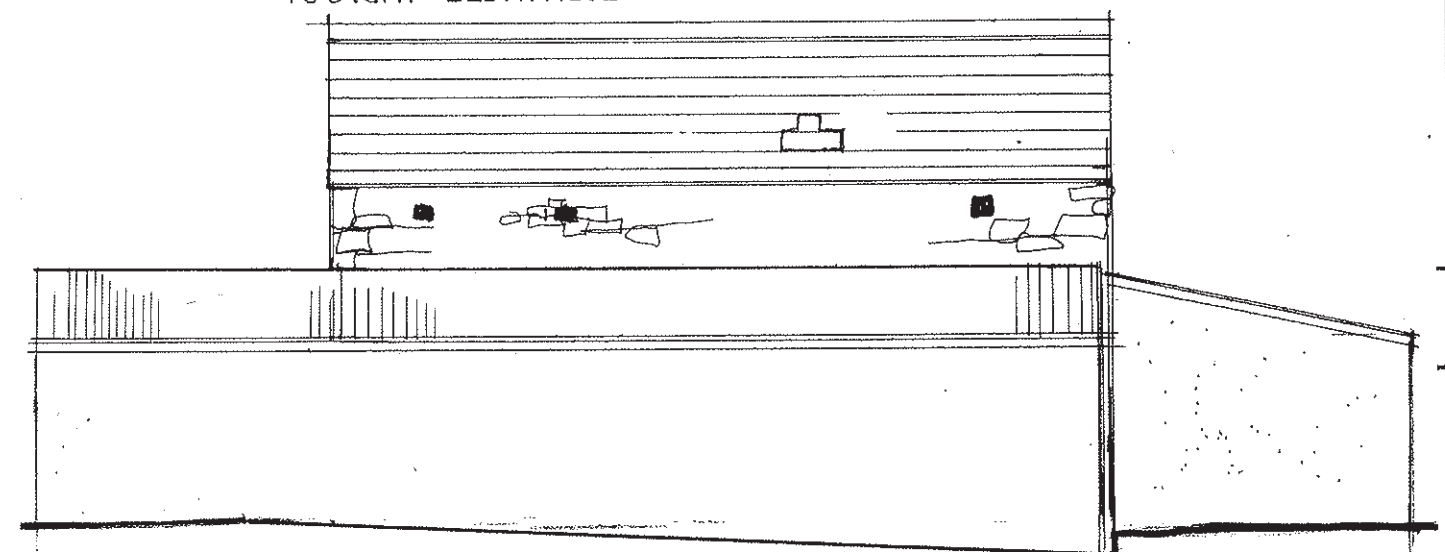


WEST ELEVATION

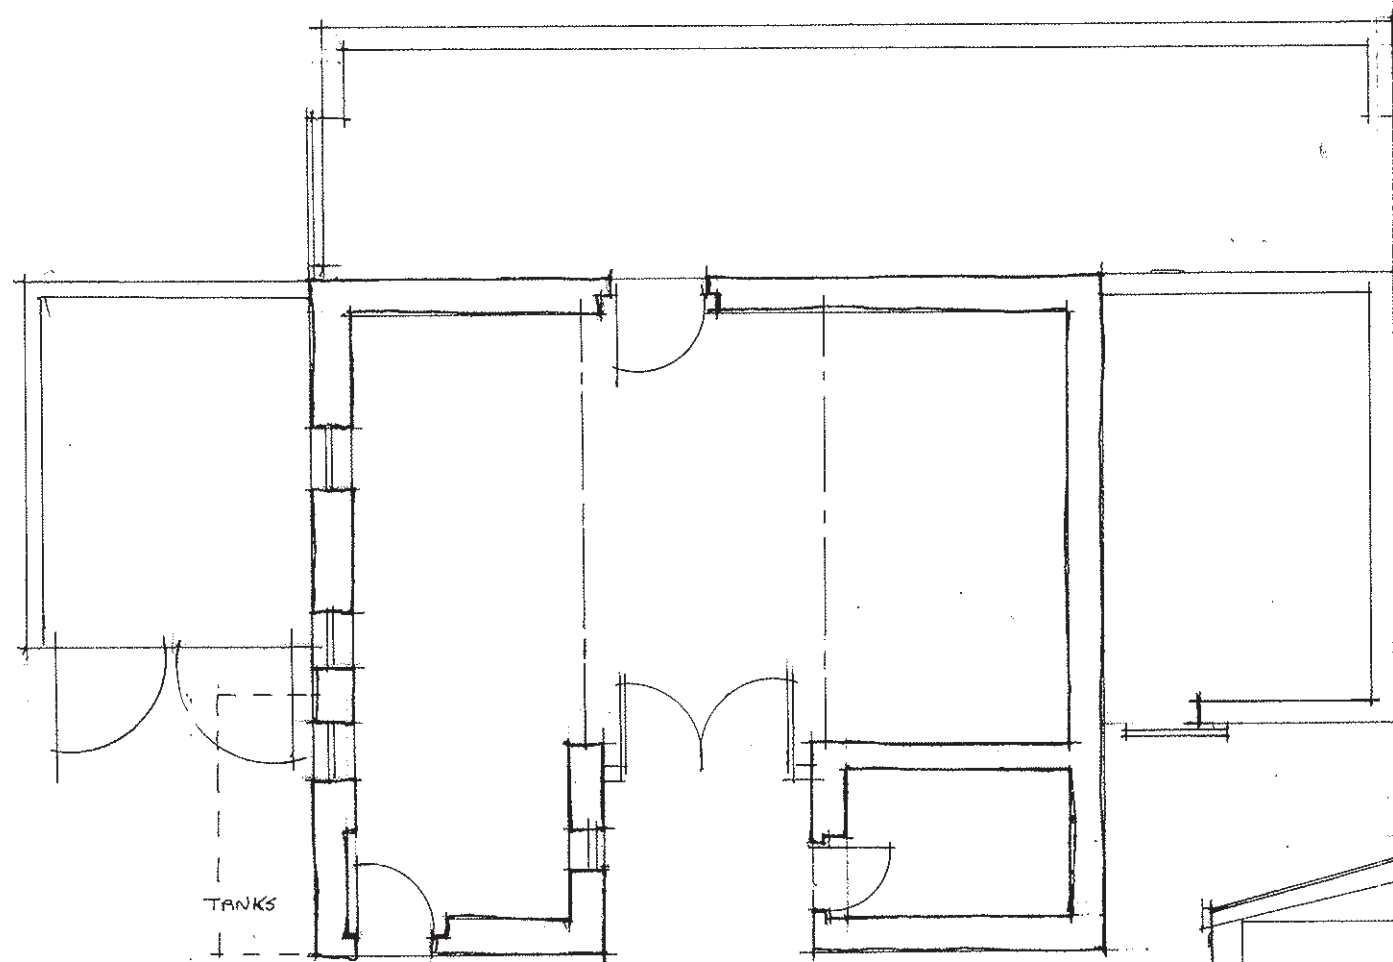

TANKS

PLAN

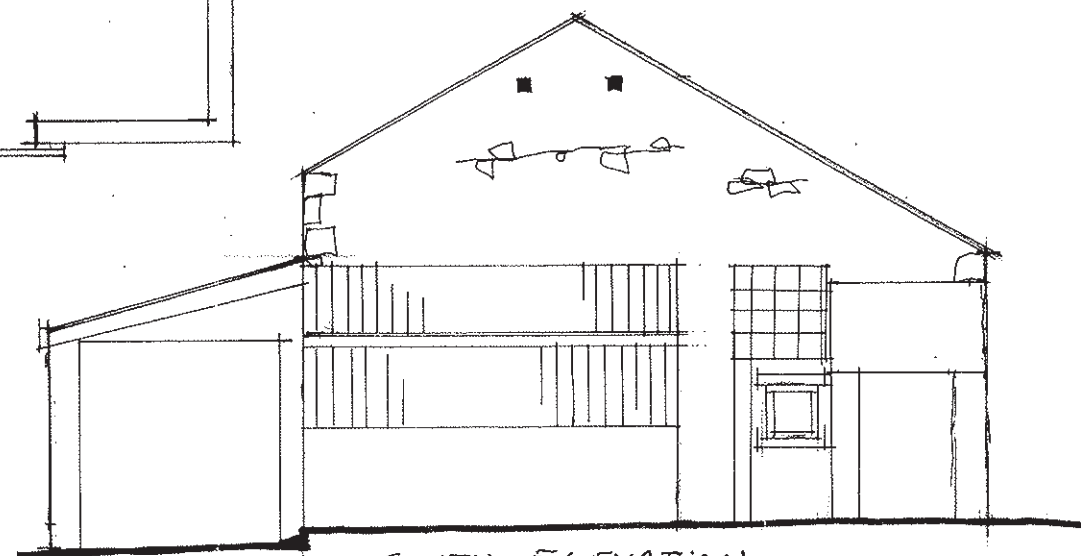

SOUTH ELEVATION

MR & MRS MARSDEN

Drawing Title
EXISTING PLANS AND ELEVATIONS
HIGHER CLASS BARN

Scale
1:100

Date
MAY 2012

Drawn
LKR

125 - 01