






front elevation

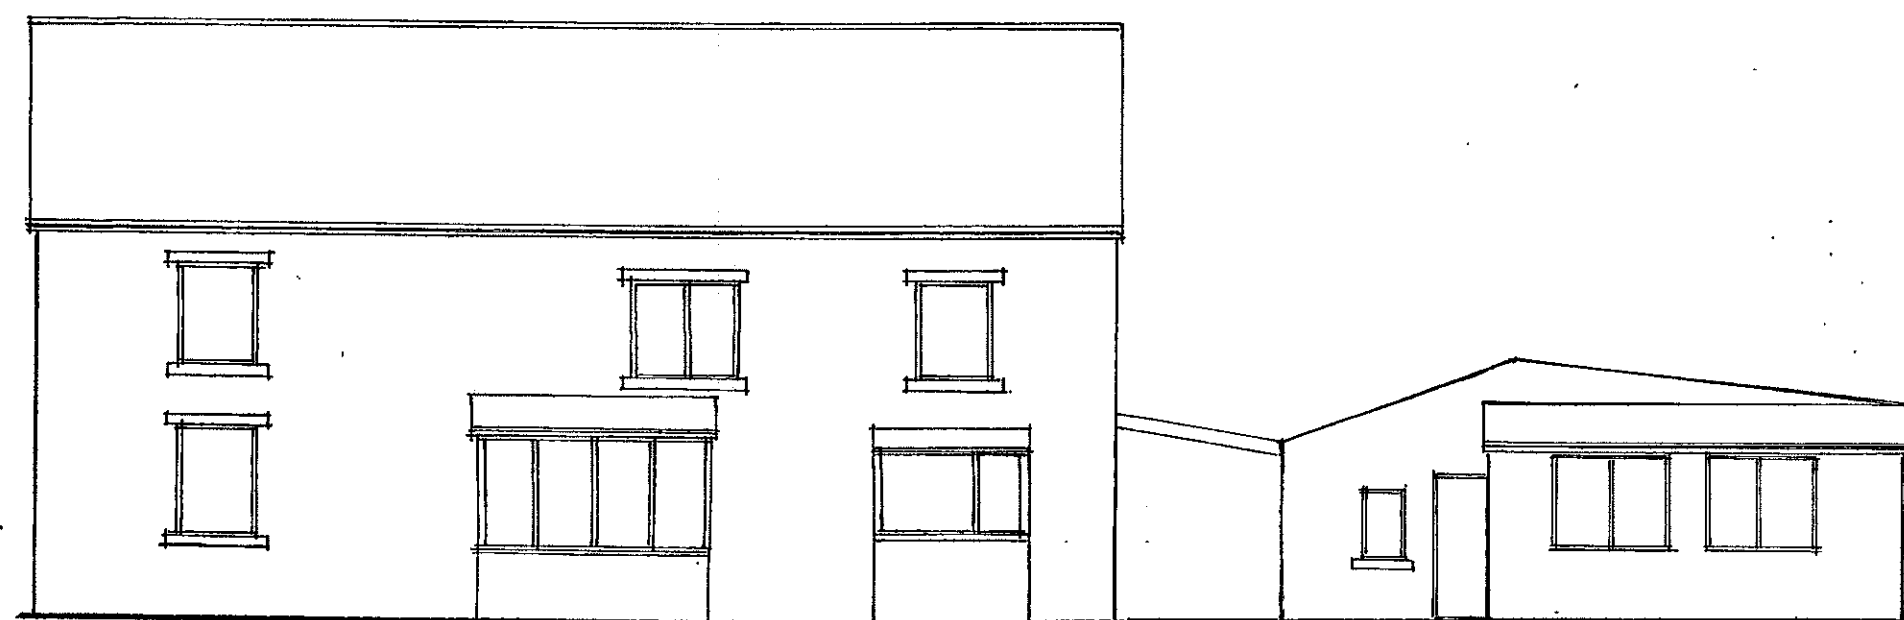


rear elevation

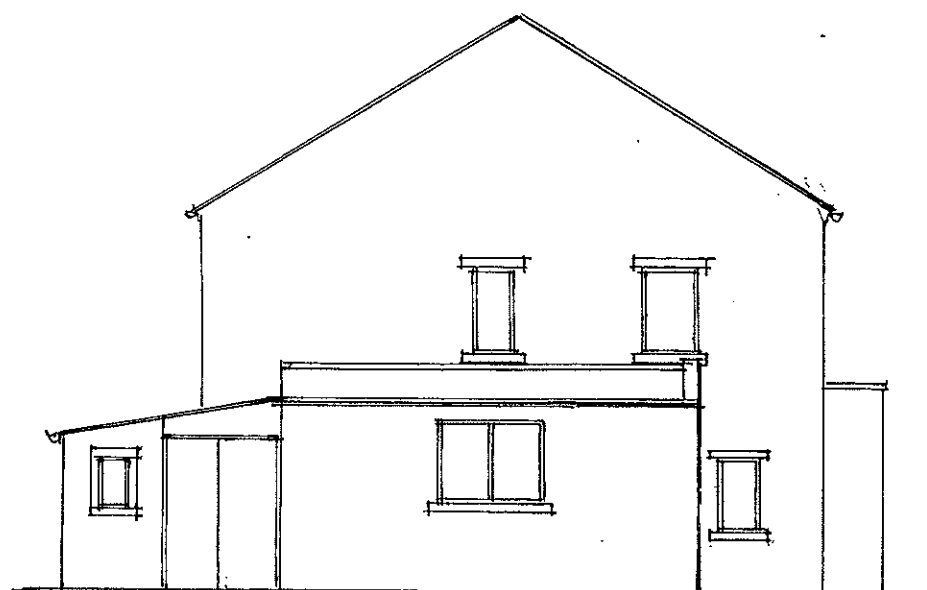


side elevation

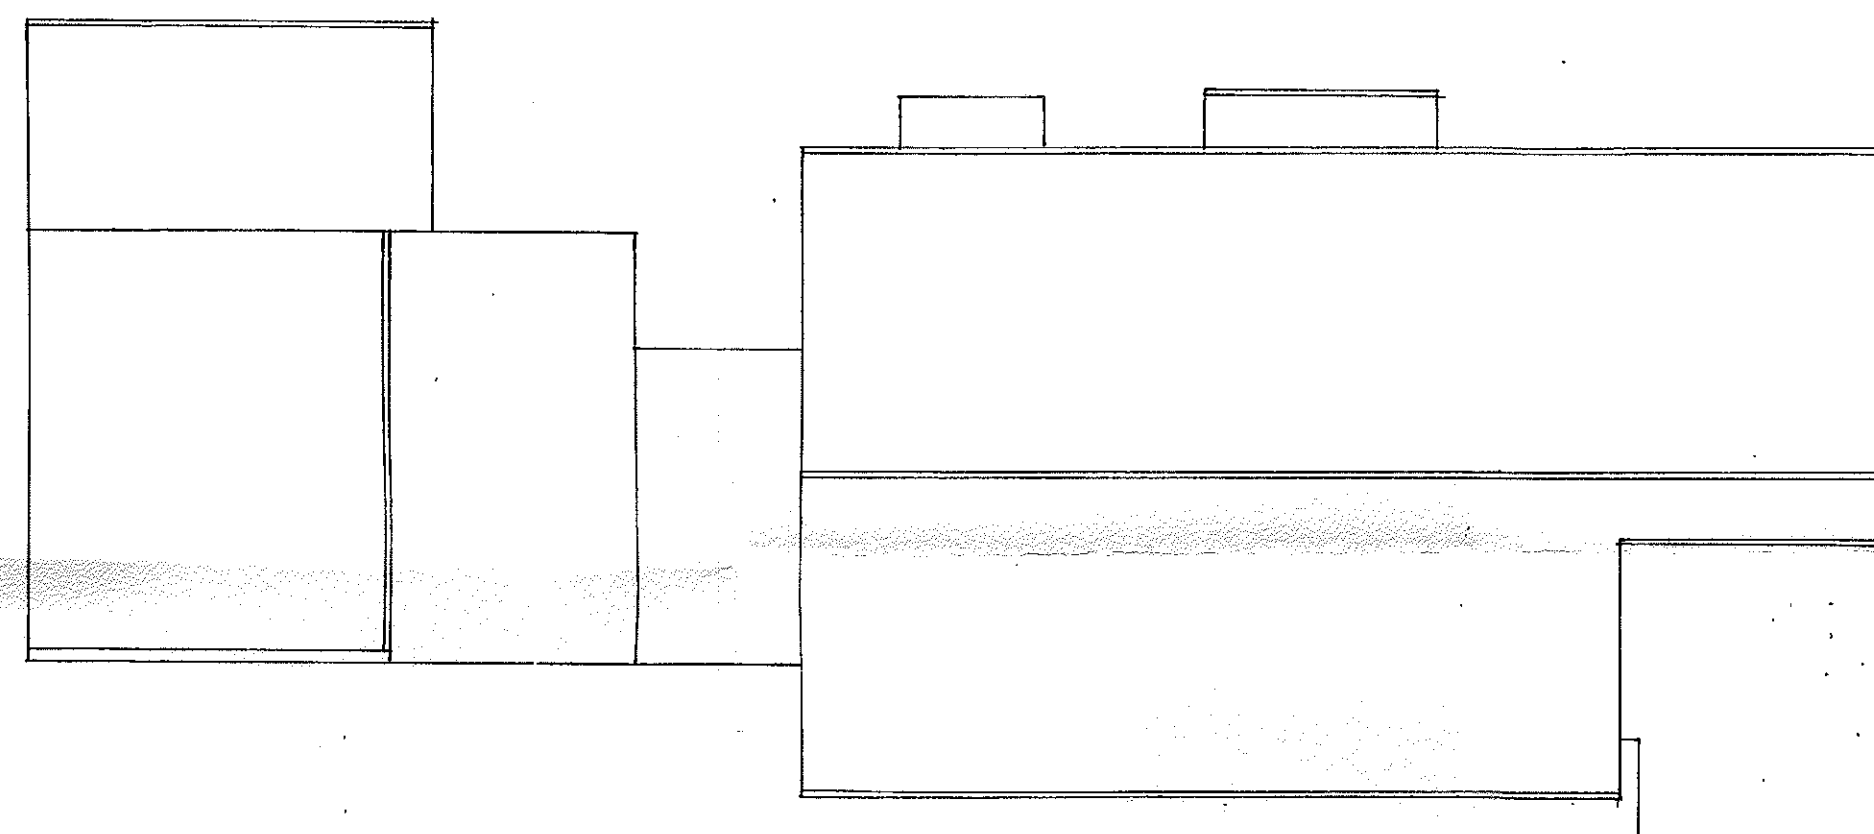

ROOF PLAN

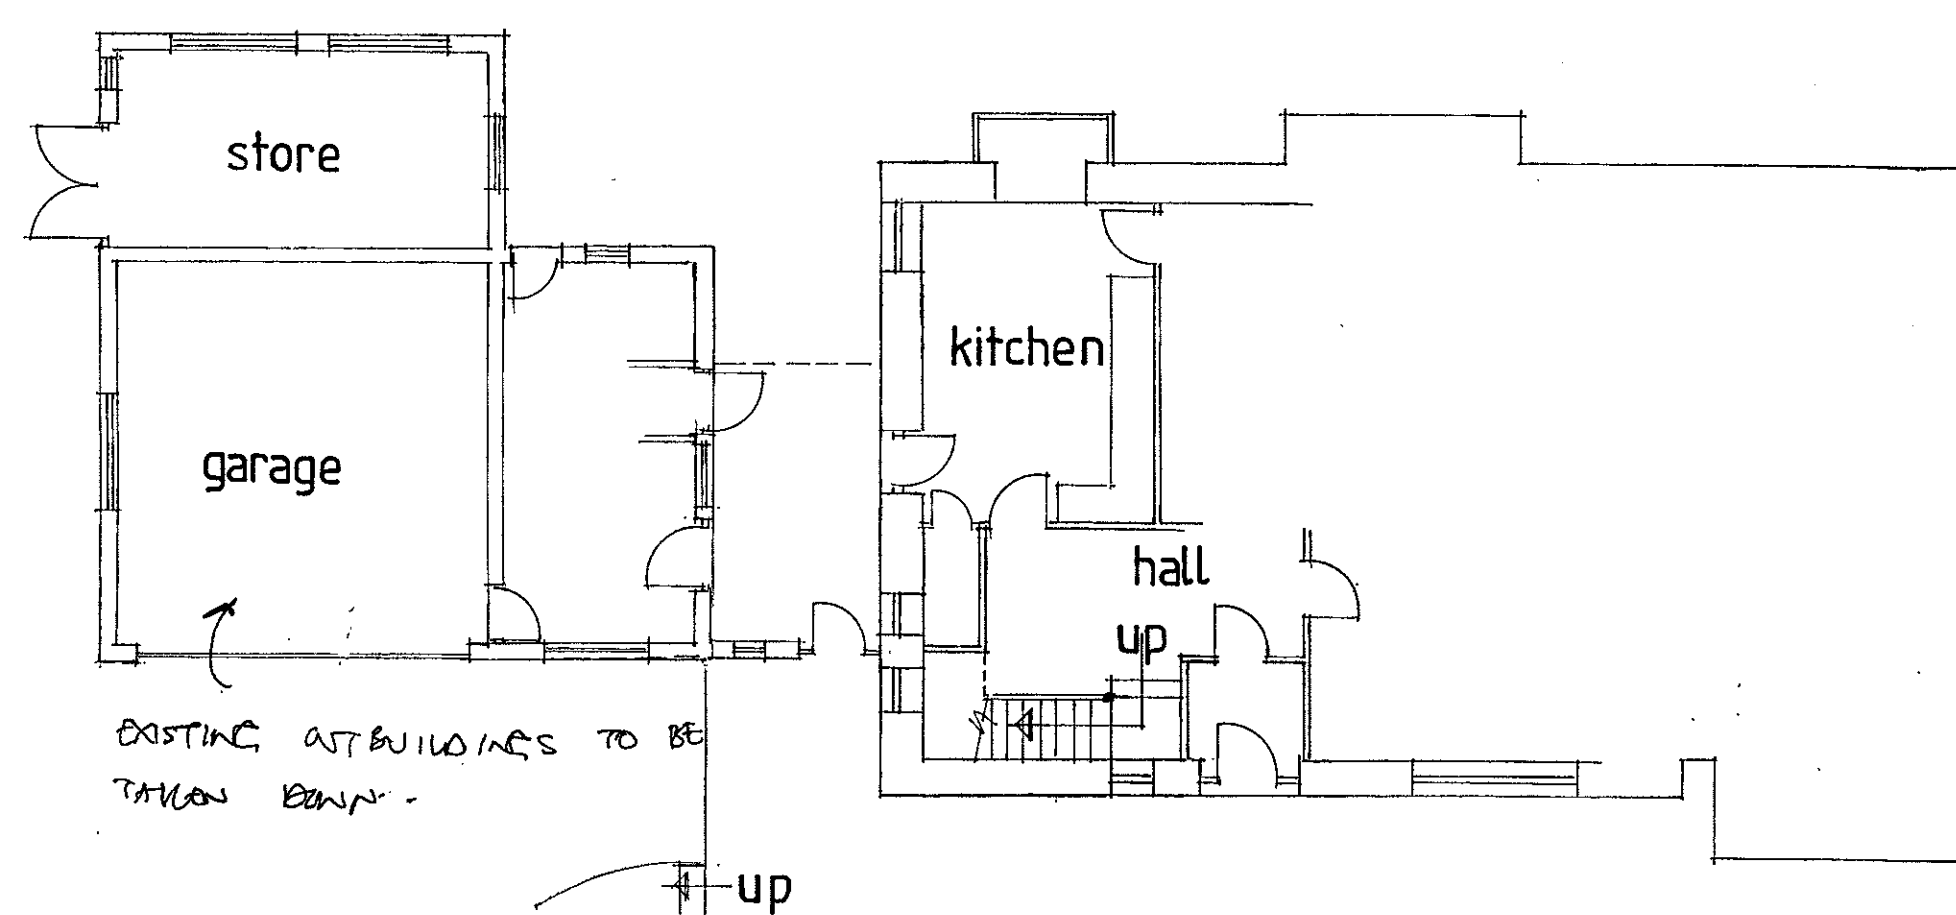


GROUND FLOOR PLAN

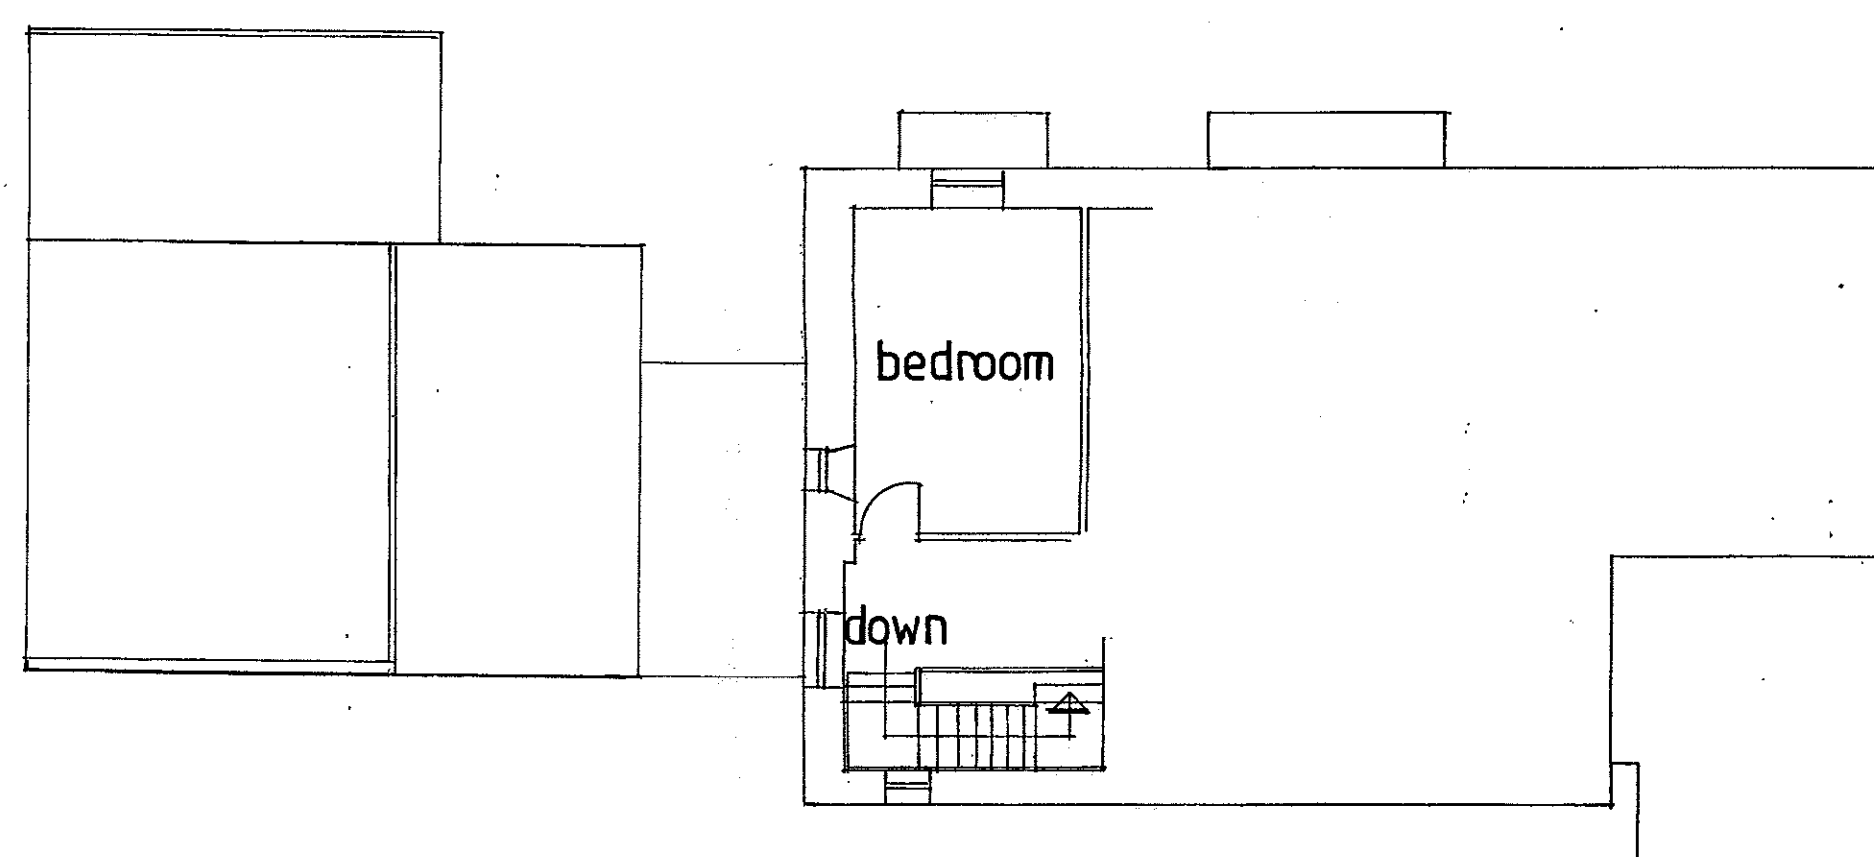

FIRST FLOOR PLAN

0 1 2 3 4 5 6 7 8 9 10 11 12
SCALE IN METRES @ 1:100

NOTES

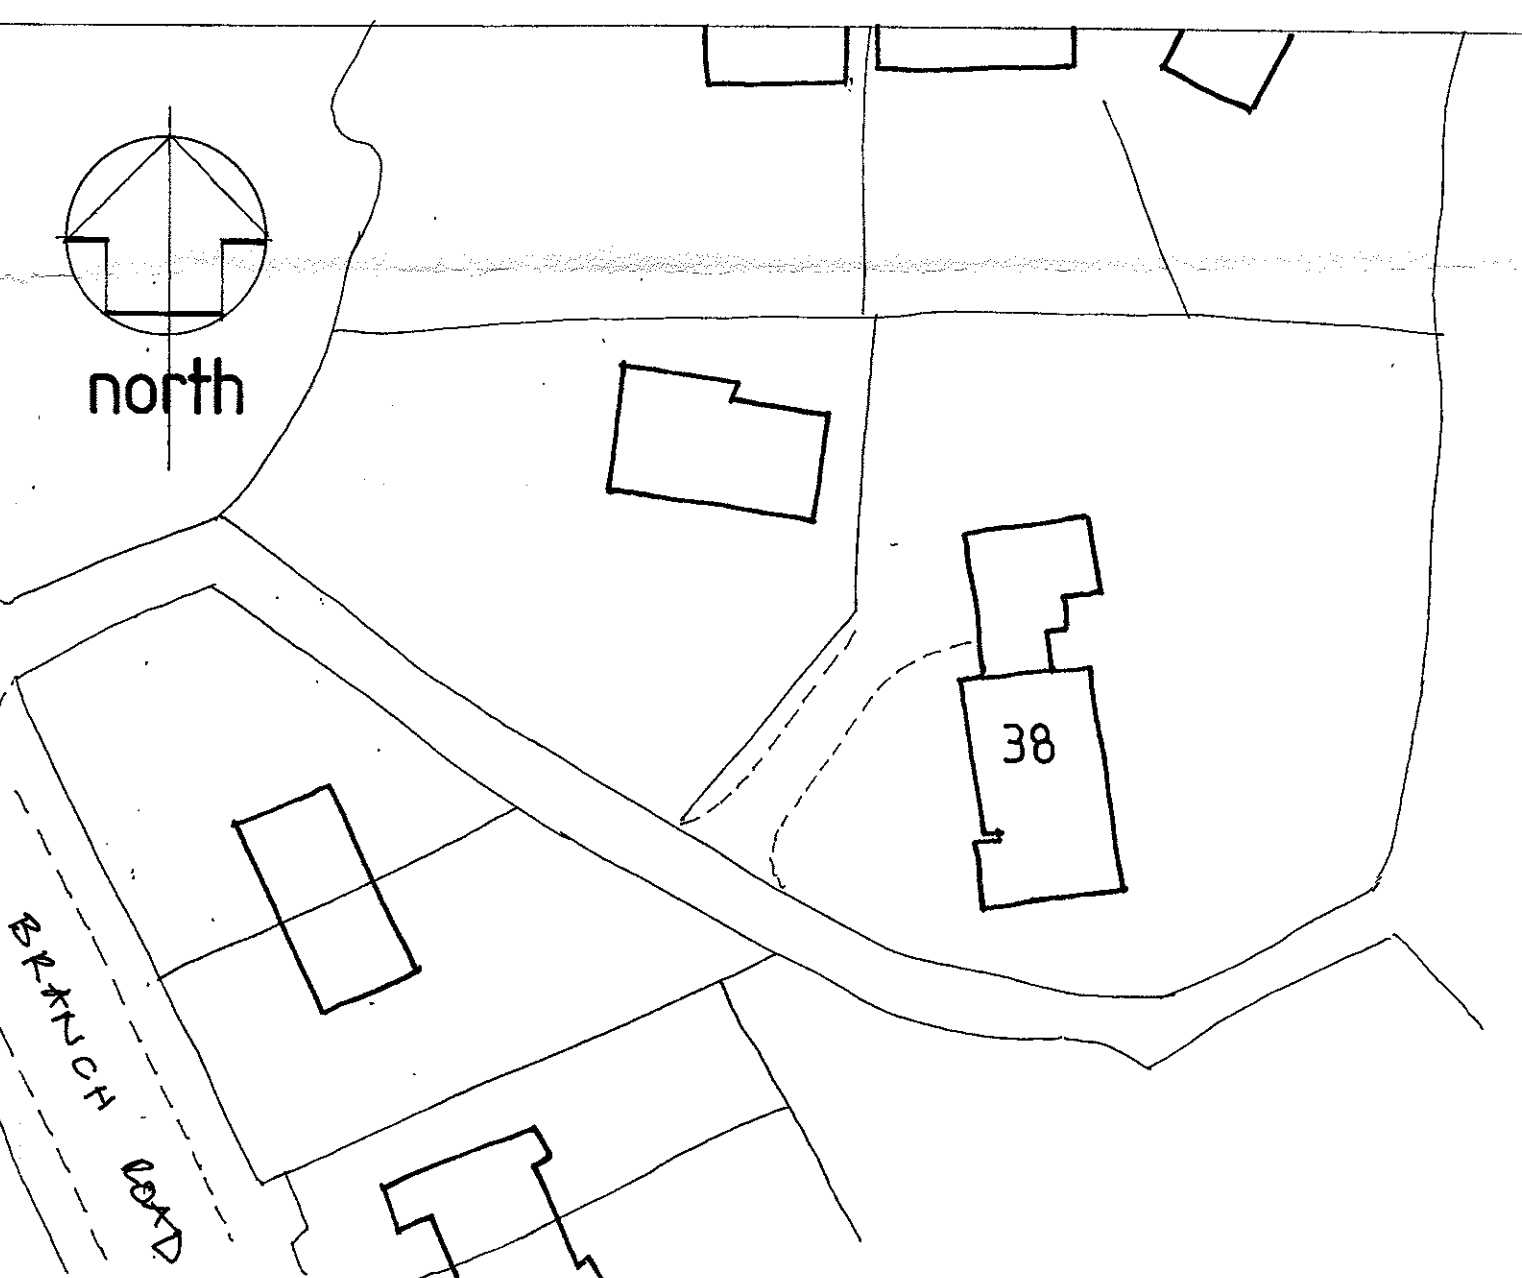

SITE PLAN
scale 1:500

0 10 20 30 40 50
SCALE IN METRES @ 1:500

320130292P

EXISTING PLANS

drawn by ~ P. HOLGATE

Beardwood Design Ltd
14 Wycollar Road Blackburn Lancs BB2 7AZ
Telephone 01254 676778

date	february 2013
scale	1:100
ref. no.	13/2061/1(S)

PROPOSED EXTENSION and ALTERATIONS at ~ MANOR HOUSE · 38 BRANCH ROAD · MELLOR BROOK · Nr. BLACKBURN

(A1)