
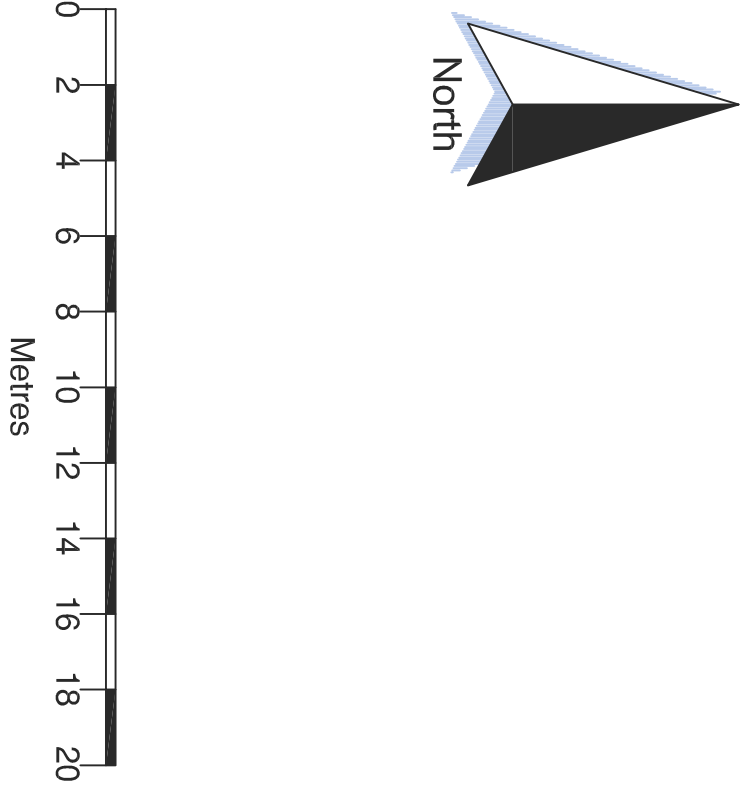


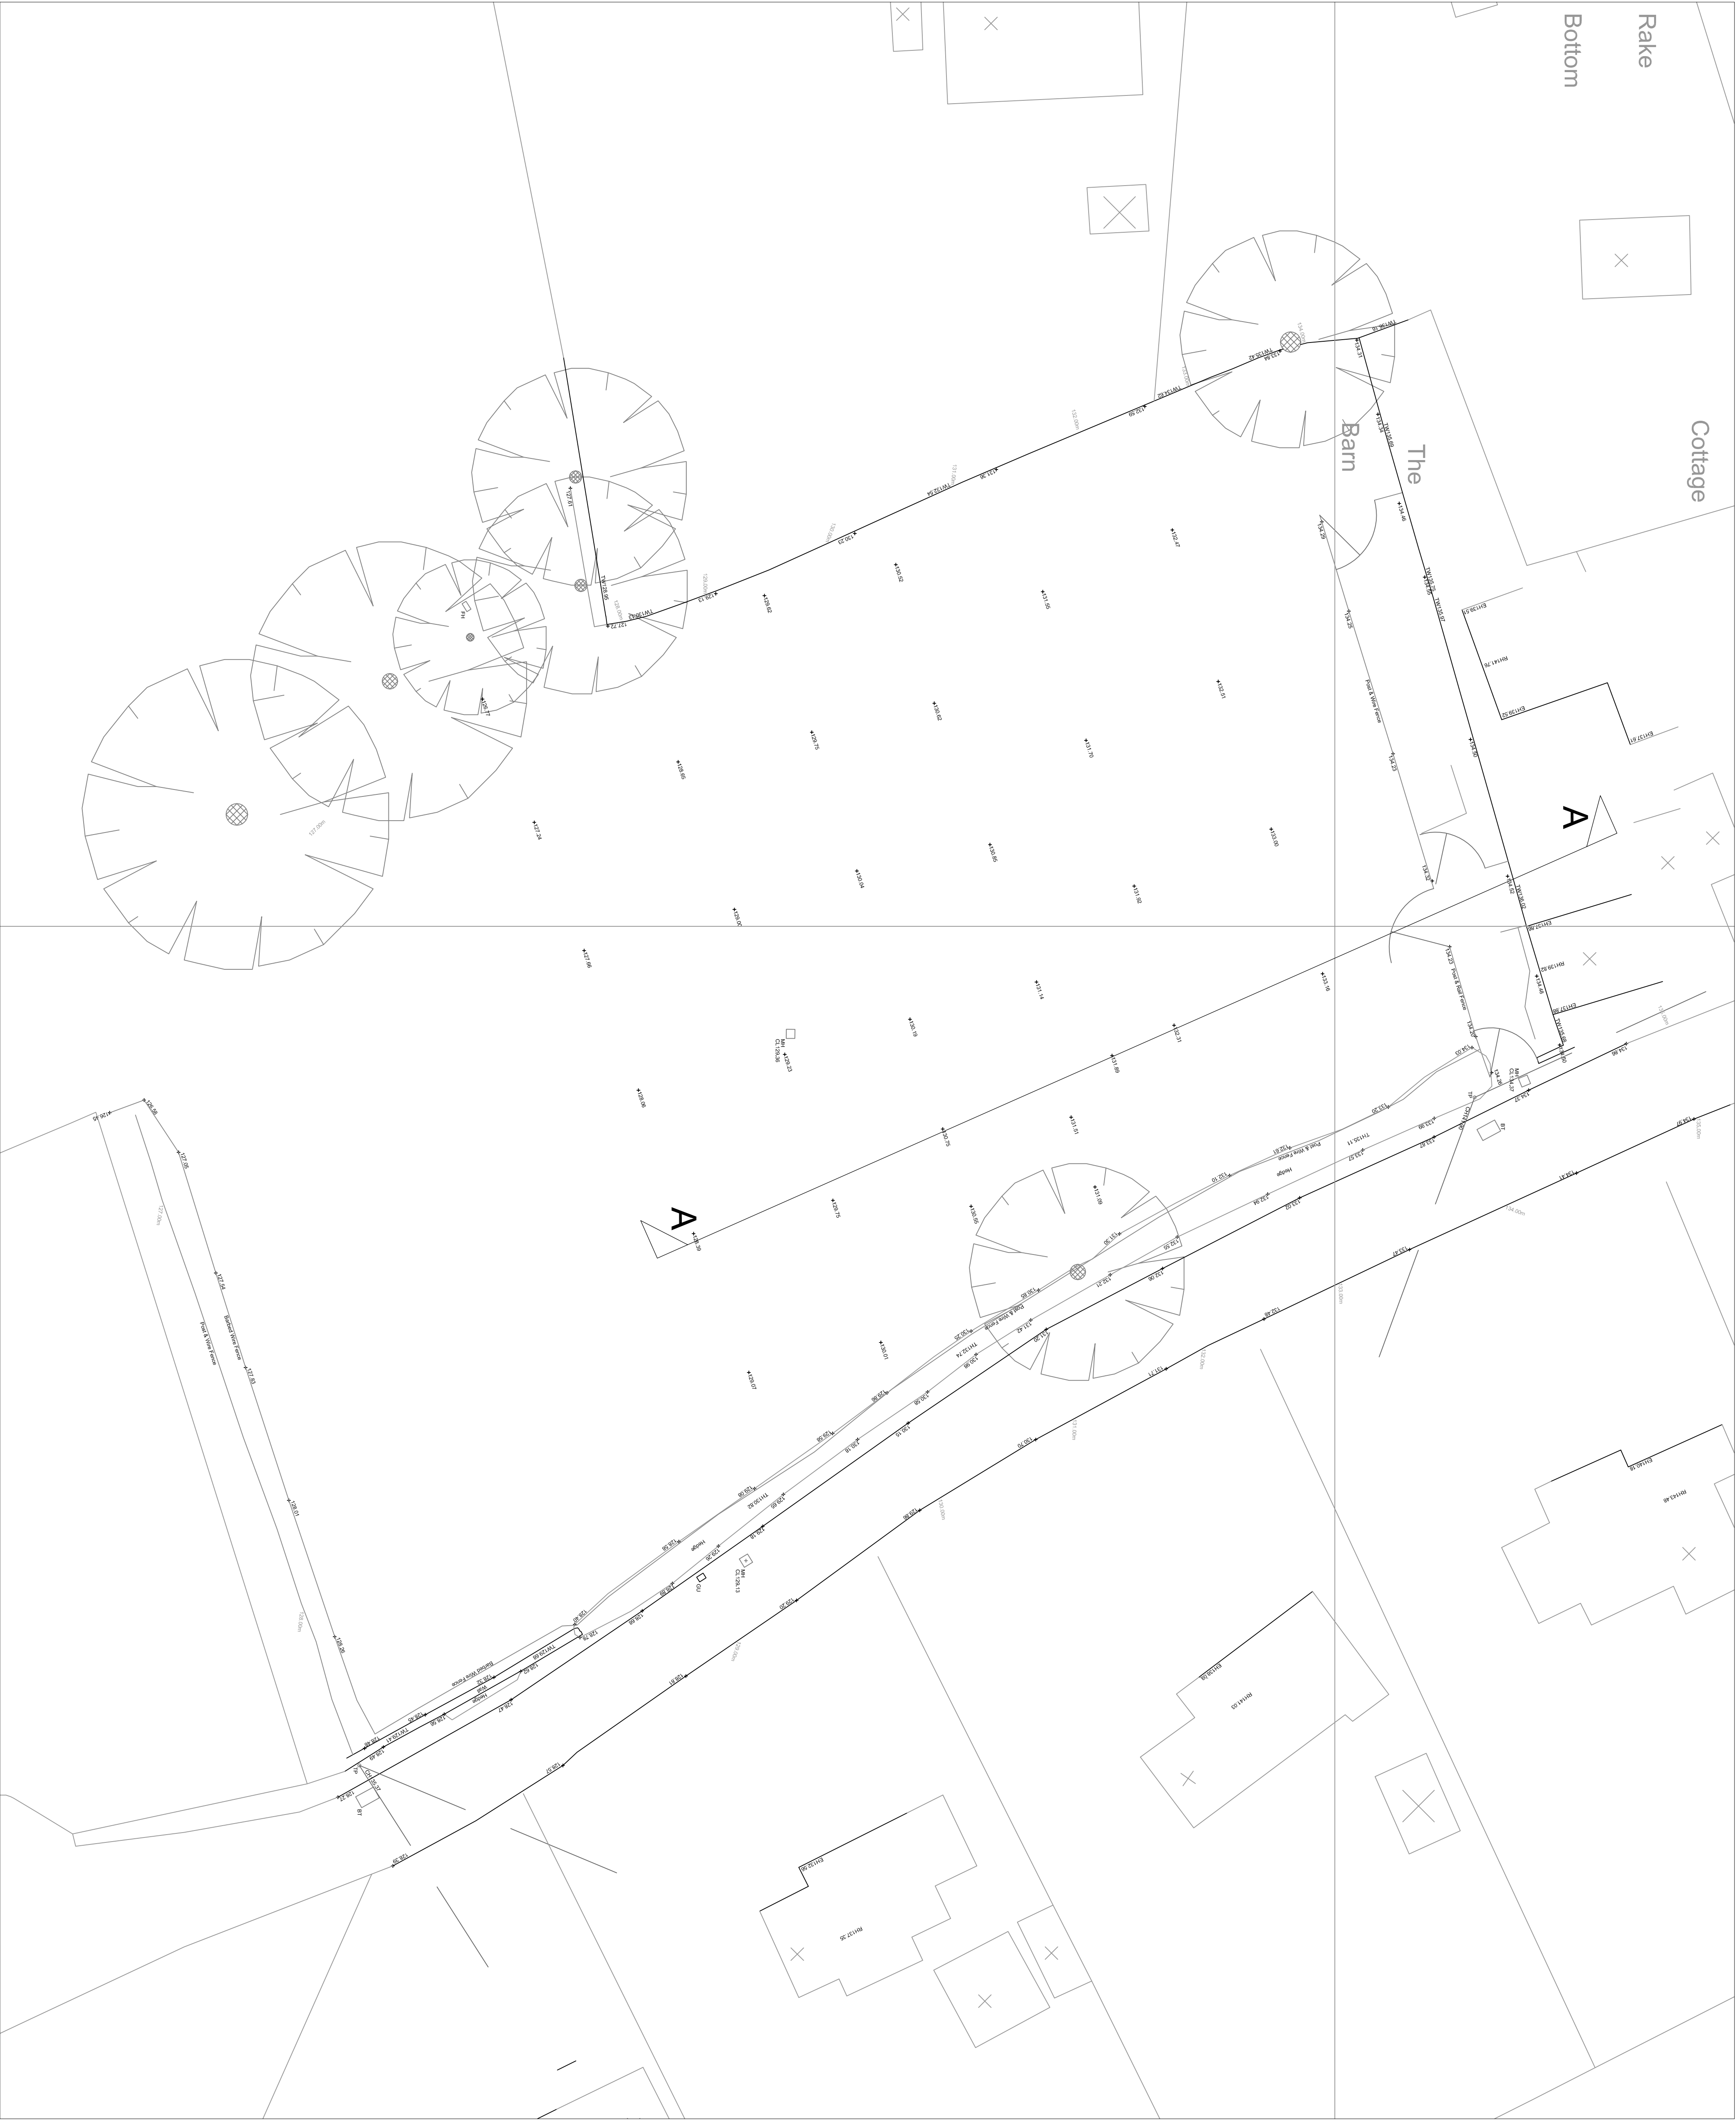

- ABBREVIATIONS
- BT BT Cover
 - CH Cable Height
 - CL Contour Line
 - EH Eaves Height
 - FH Fire Hydrant
 - GU Gully
 - MH Man Hole
 - RH Ridge/Roof Height
 - TH Top of Hedge
 - TW Top of Wall

NOTE

All levels relate to OS datum (Ordnance Survey Mean Sea Level).

Unmarked building edges or boundaries are shown as at current location.

Client
JWPC

Job Title
Proposed development to Land at
George Street
Read

Drawing Title
Existing Site Plan

Scale
1:200@A1

Date
Dec 2012

Drawn
J Bowden

SUNDERLAND PEACOCK
ARCHITECTS

12-13 THE FARMHOUSE
HARTLEPOOL, CLIFTON ROAD, HARTLEPOOL, TS24 7JG
LANSHIRE, BR 7 2AS
T: 01947 831731
E: info@sunderlandpeacock.com
www.sunderlandpeacock.com



4322-01