


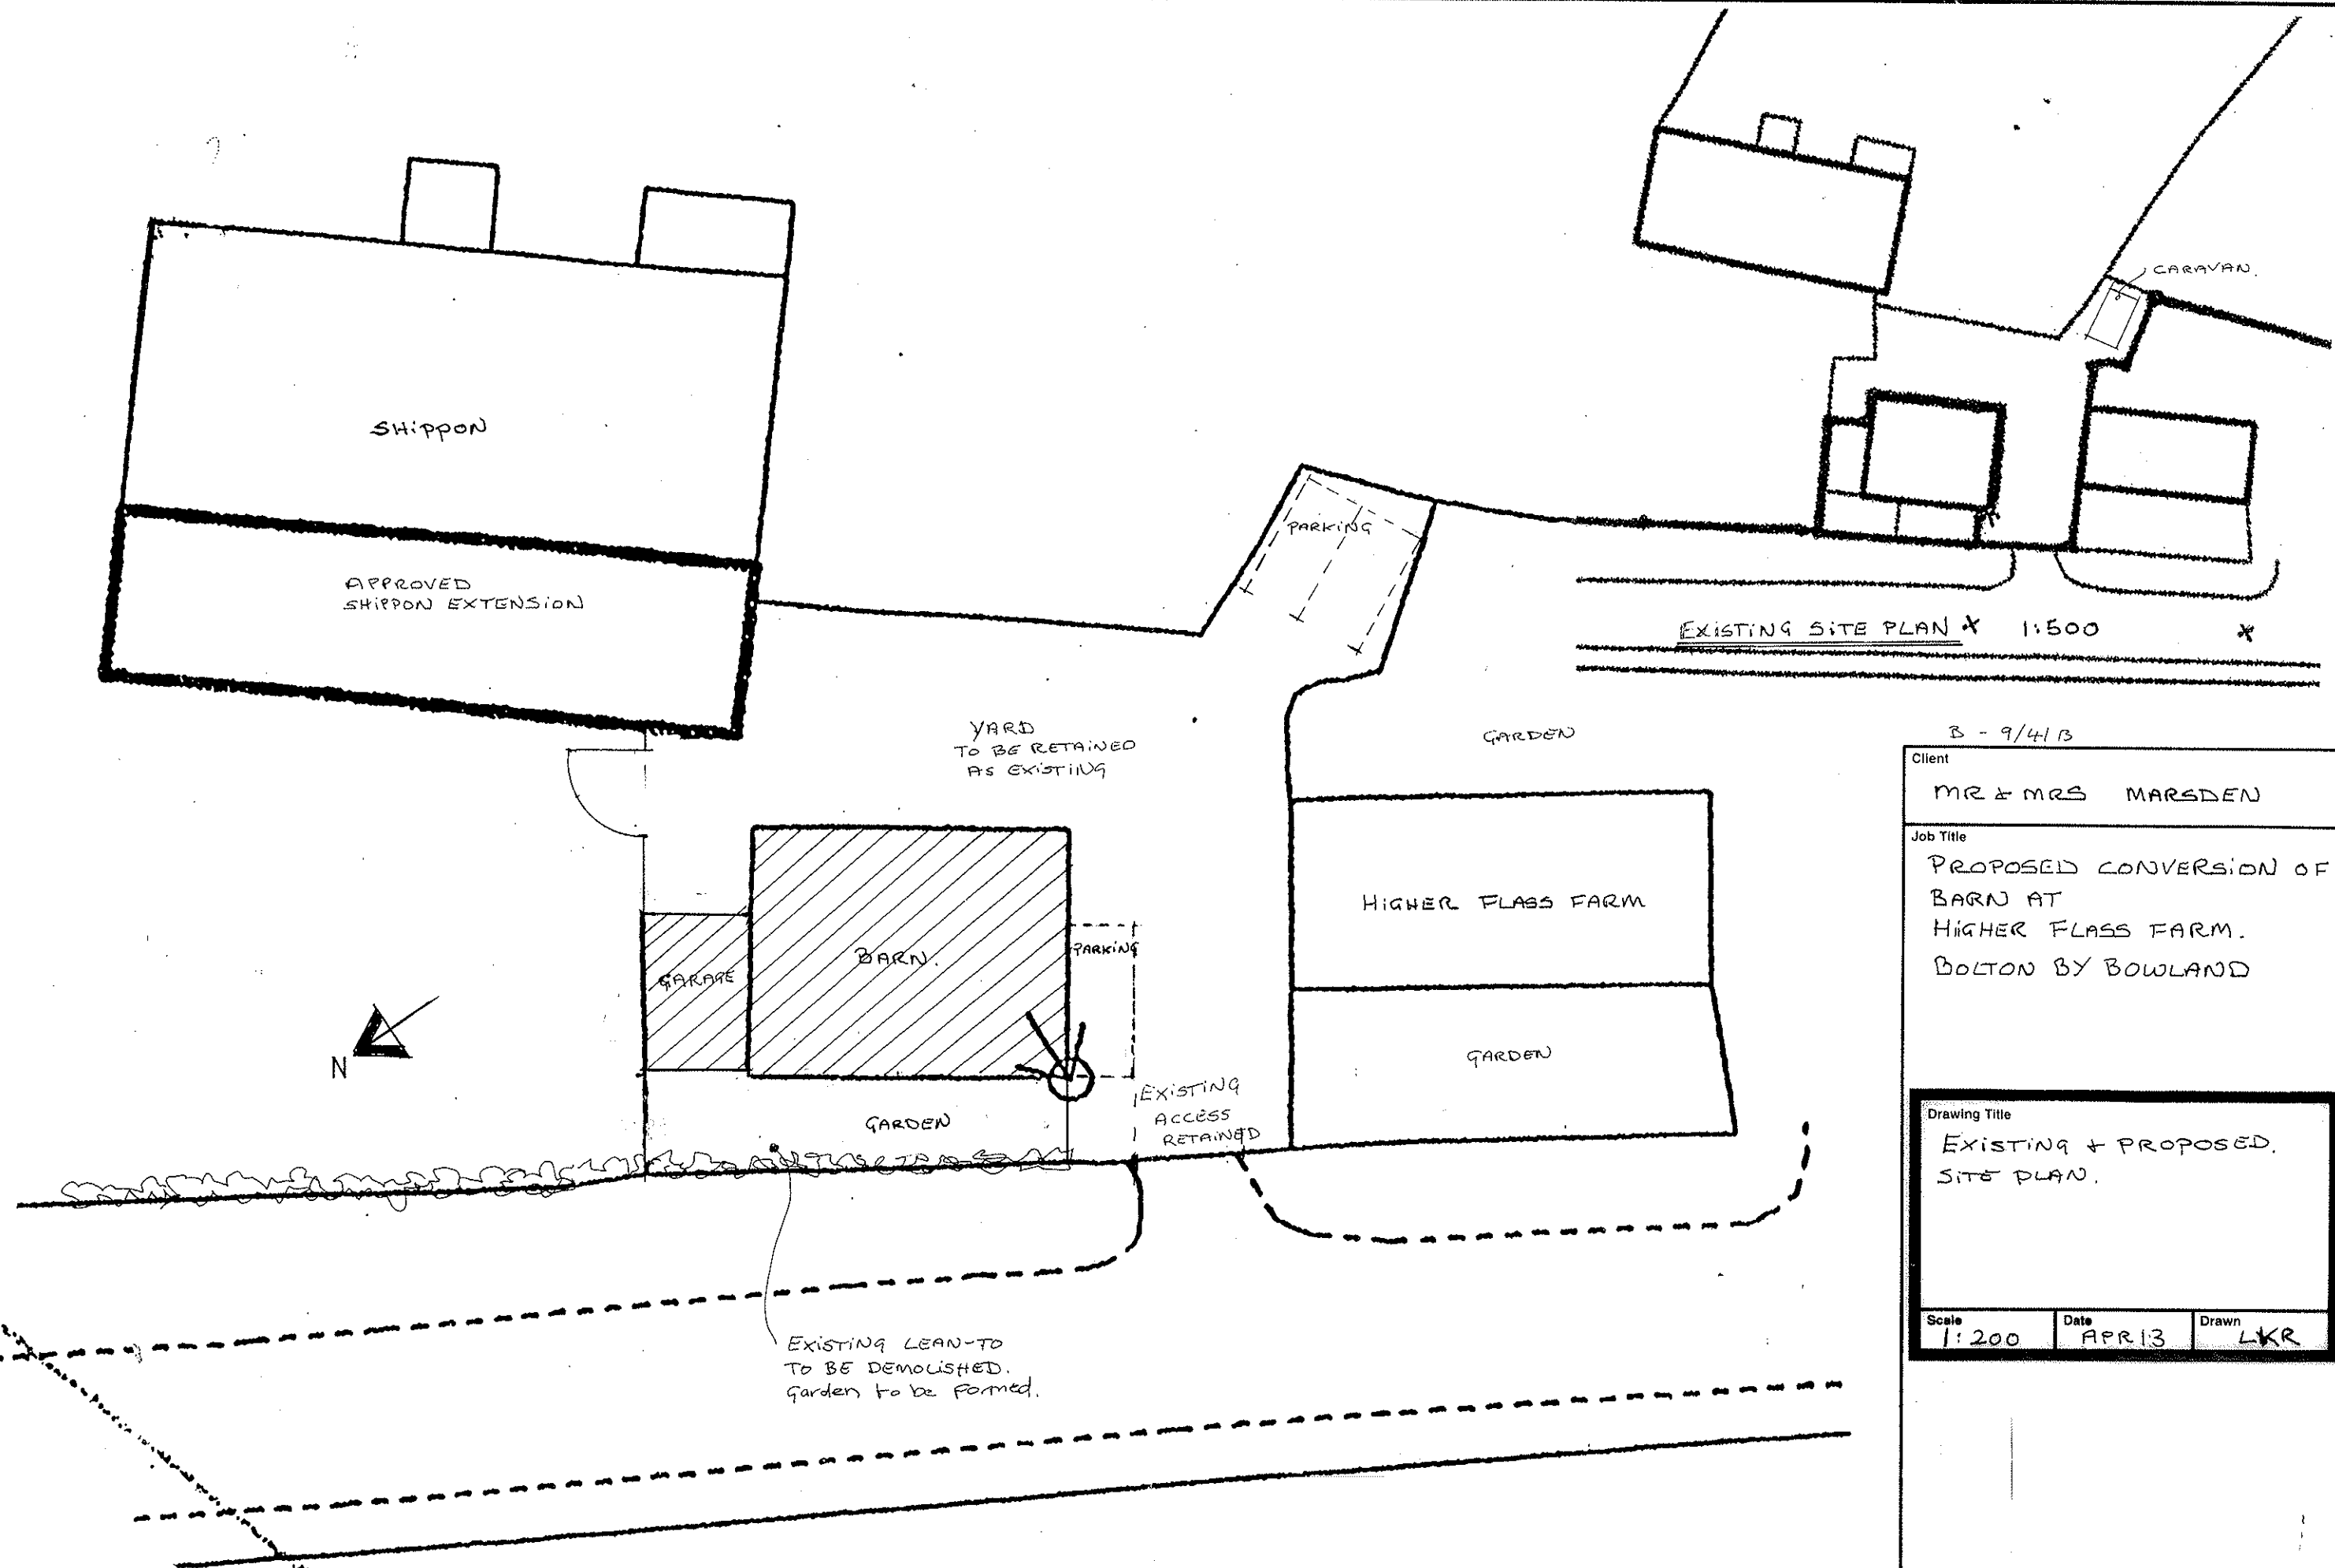

B - 9/4/13

Client

MR & MRS MARSDEN

Job Title

PROPOSED CONVERSION OF
BARN AT
HIGHER FLASS FARM.
BOLTON BY BOWLAND

Drawing Title

EXISTING + PROPOSED.
SITE PLAN.

Scale
1:200

Date
APR 13

Drawn
LKR

125 - 03 AB