



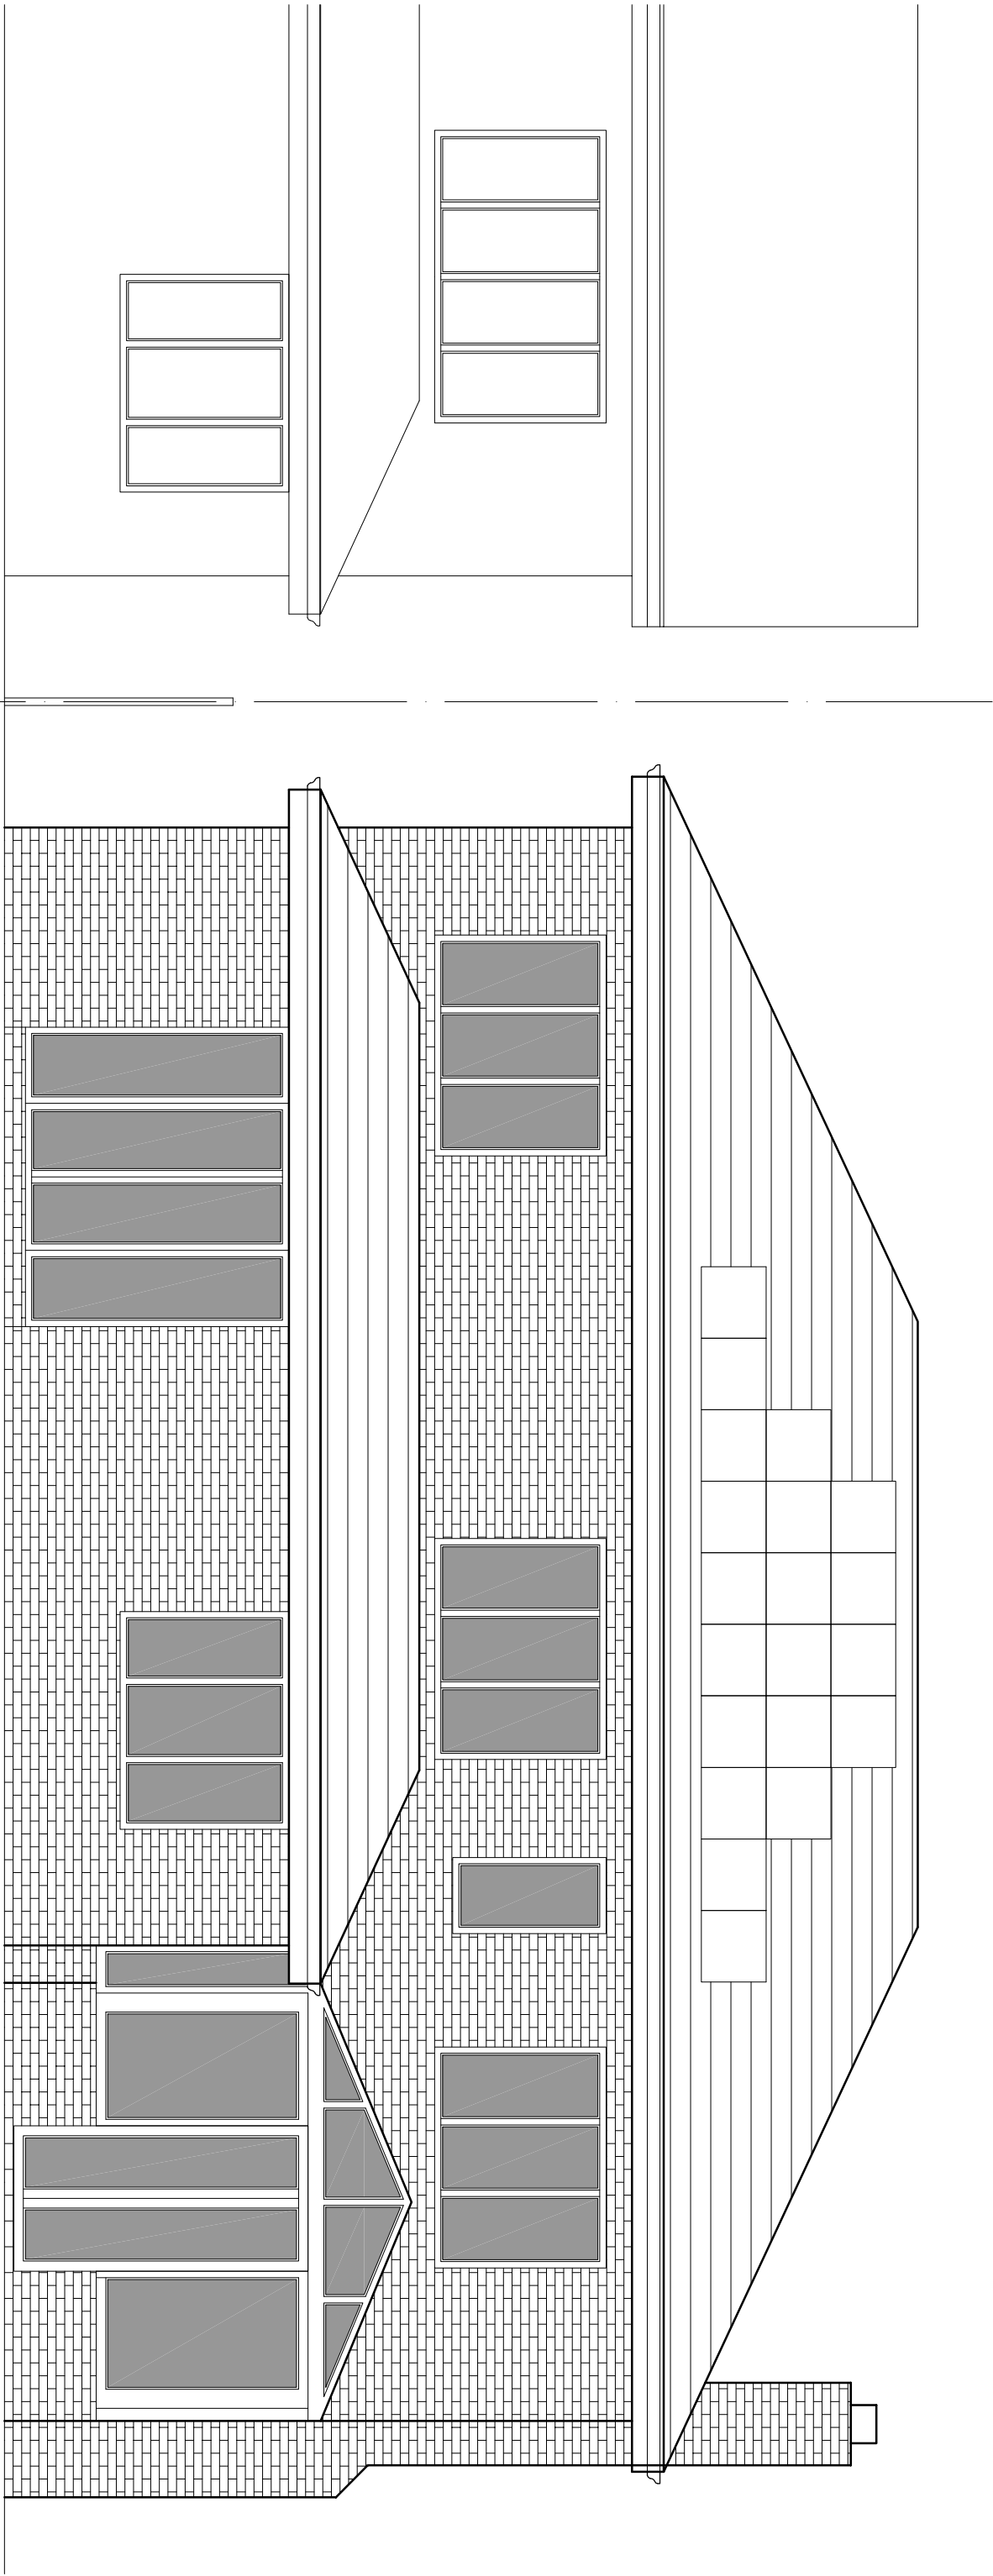


Neighbouring Property

South Elevation

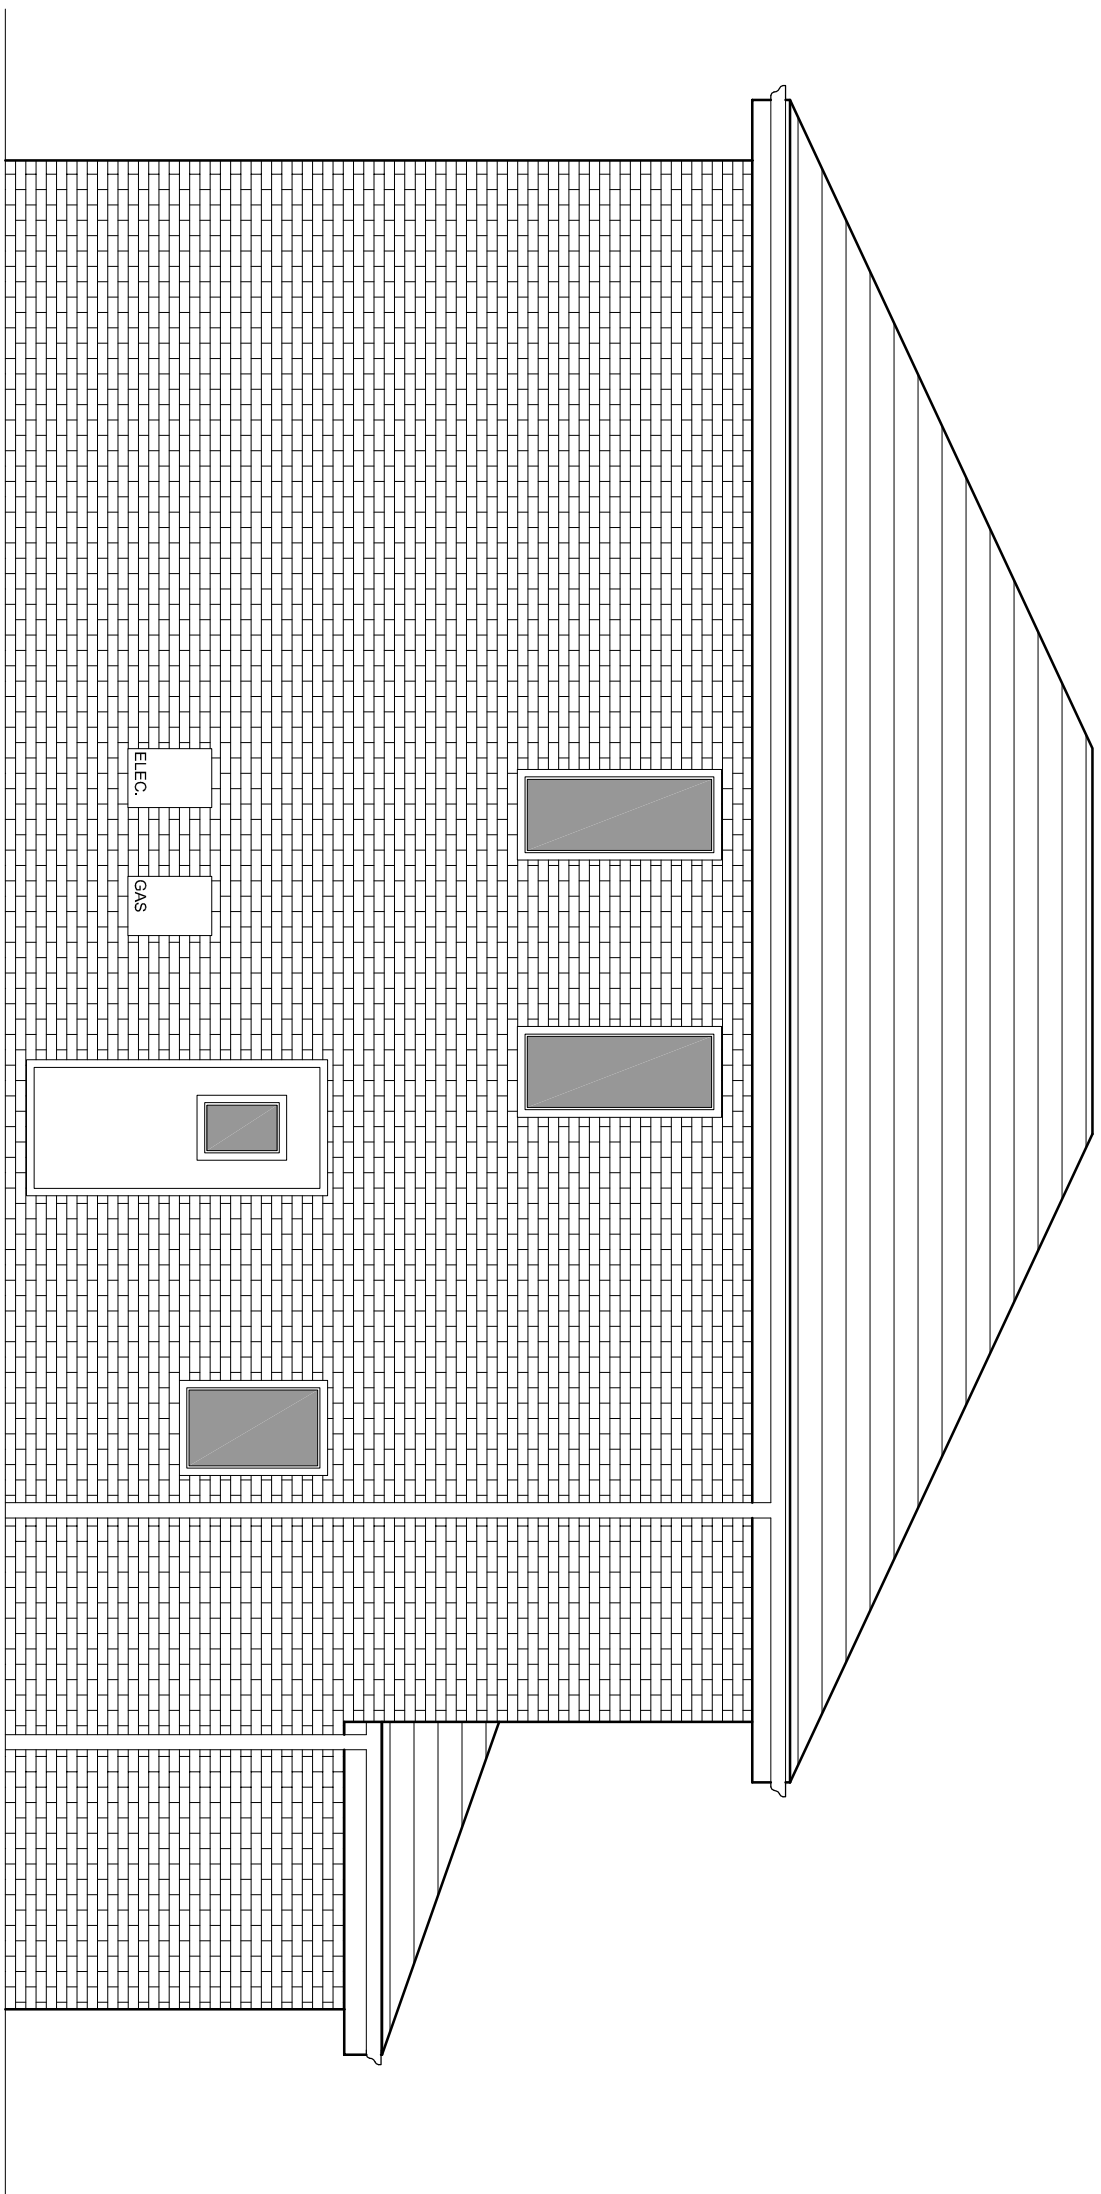


West Elevation

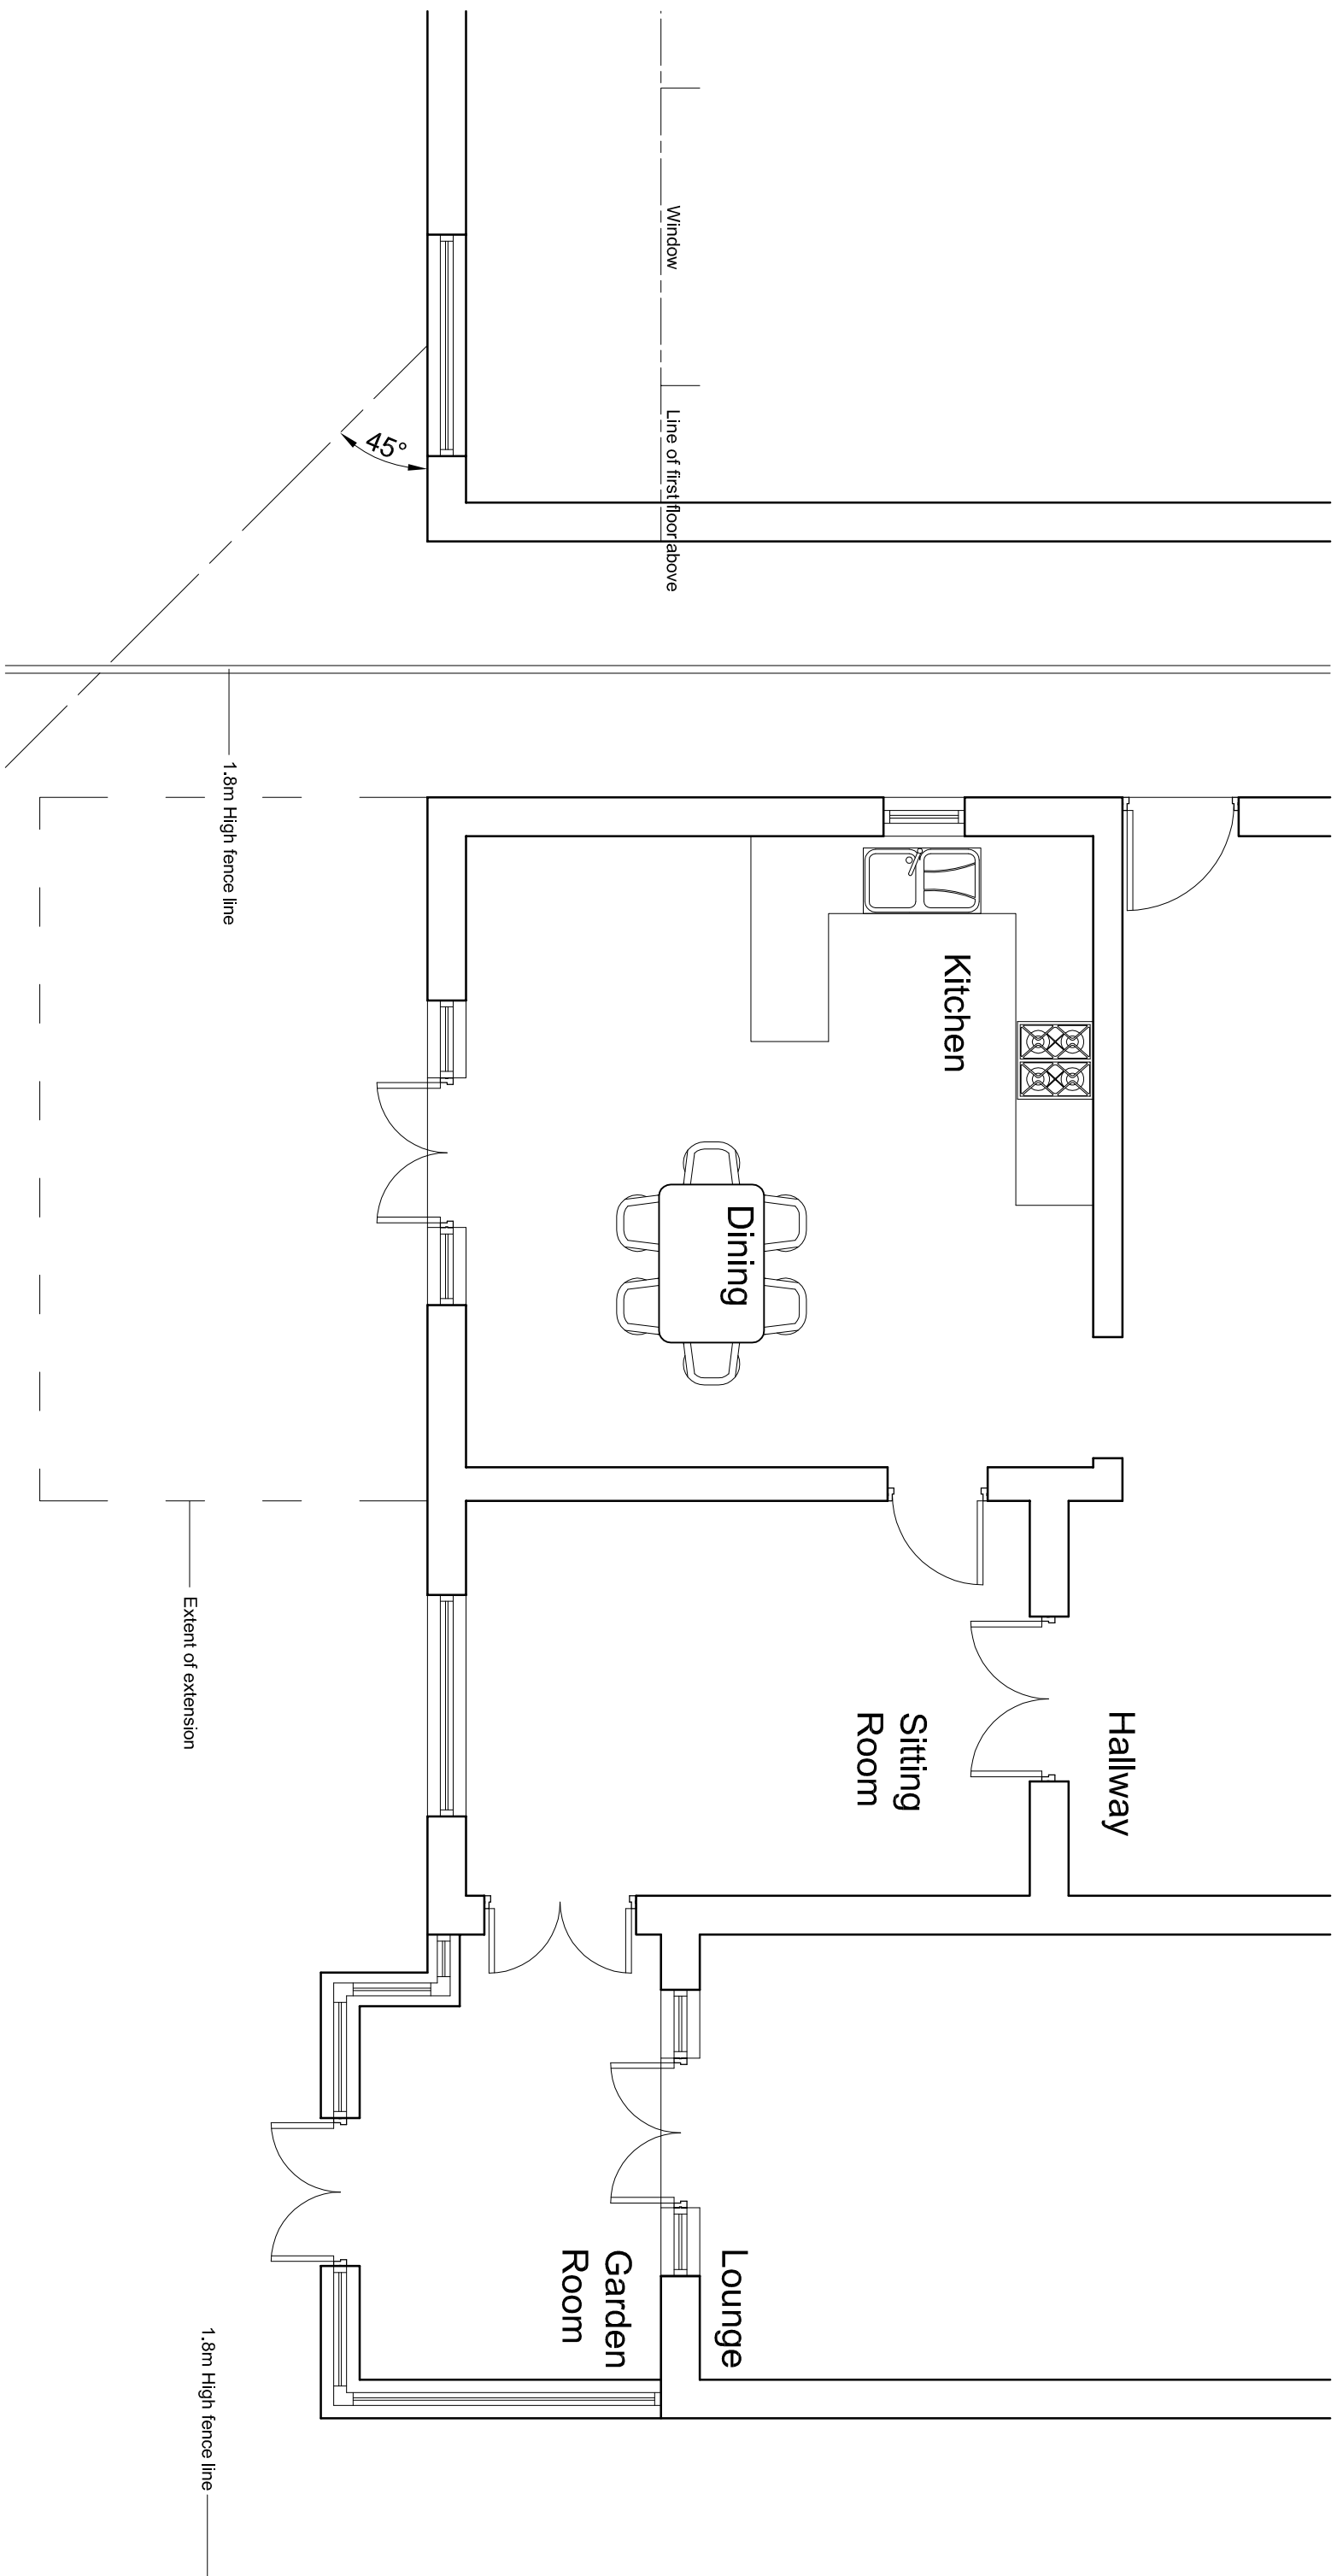

Part Ground Floor Plan



Site Plan

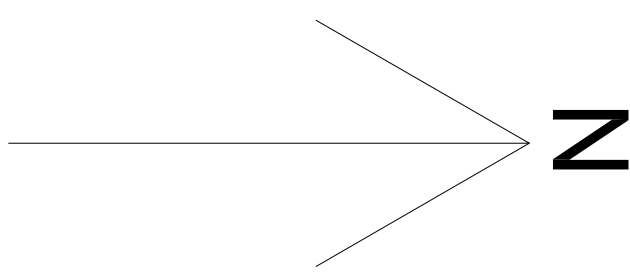

Client		
Mr and Mrs Vasconcelous		
Job Title		
Alterations to 11 Beech Drive Calderstones Park Whalley		
Scale	Date	Drawn
1:50/200@A1	April 2013	JB
Drawing Title		
Existing part plans, elevations and site plan		

spa

ARCHITECTS

SUNDERLAND PEACOCK

ARCHITECTS

11 Beech Drive
Calderstones Park
Whalley
Lancashire, BB7 2AS
Tel: 01204 777779
E: info@sunderlandpeacock.com
www.sunderlandpeacock.com