




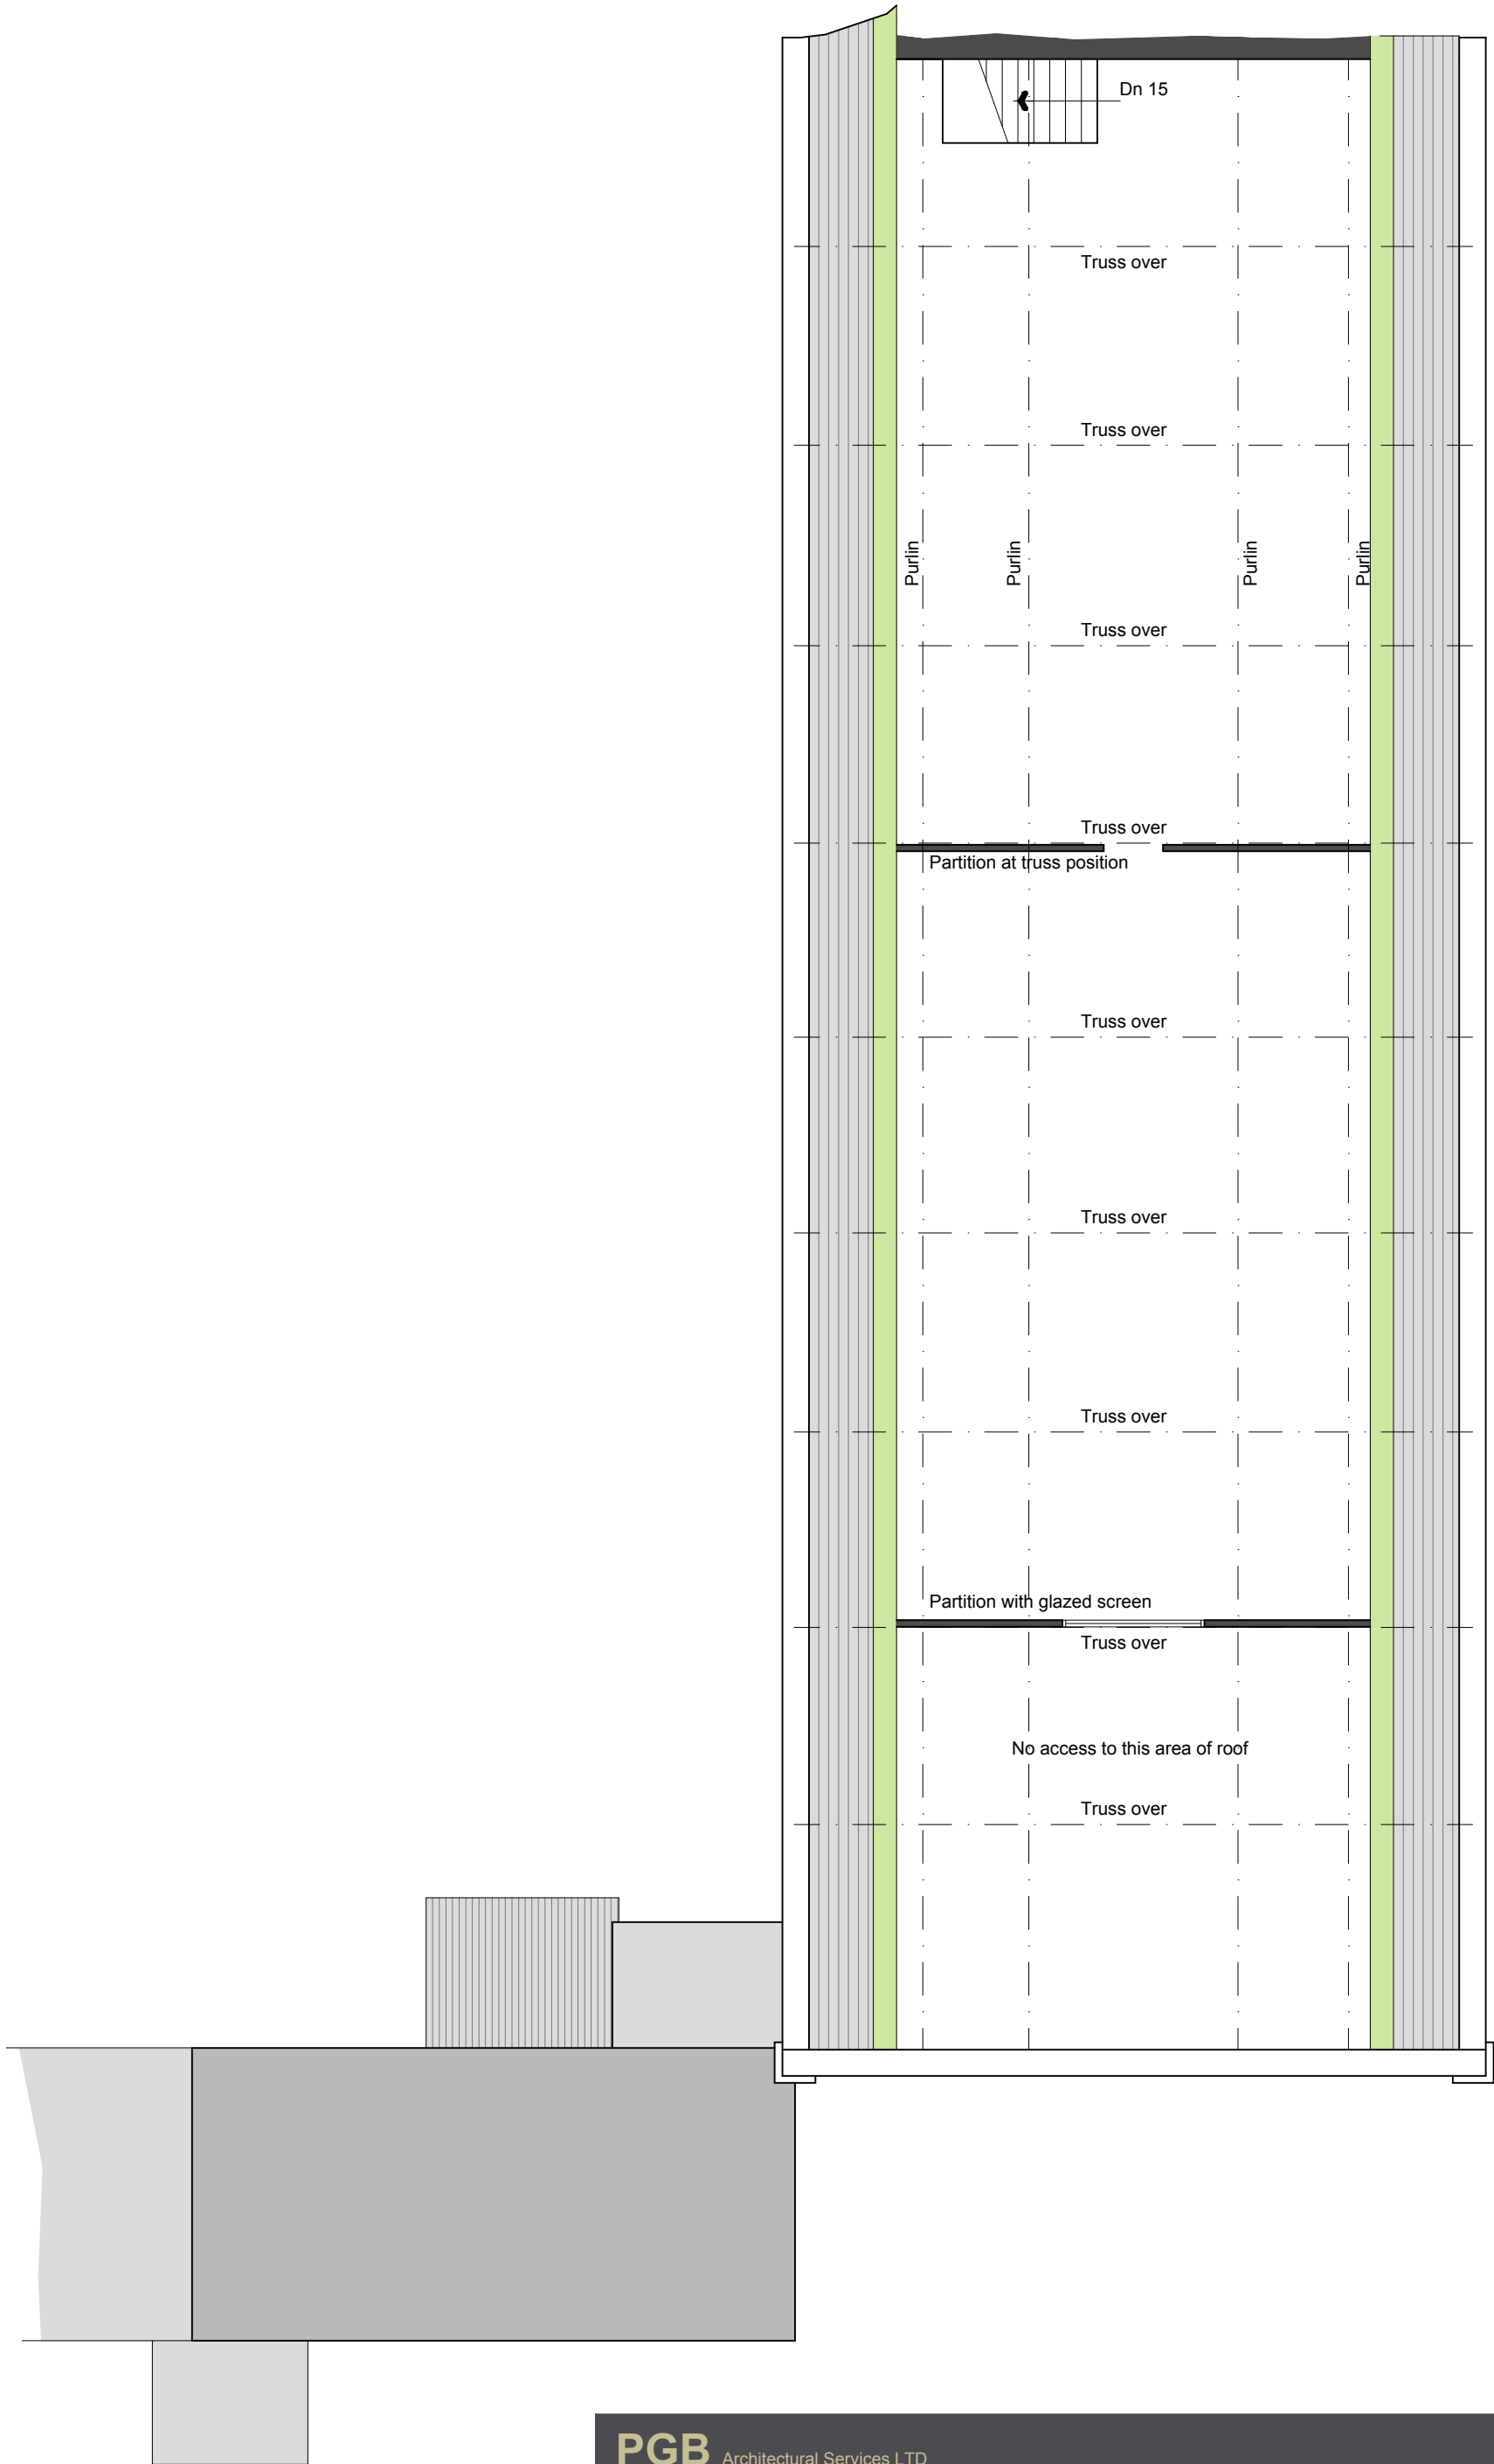

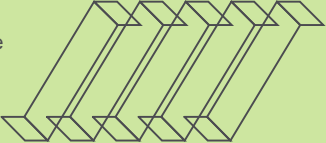


Second Floor Plan

PGB Architectural Services LTD			
Lily Cottage 12 Glen Avenue Knowle Green Preston PR3 2ZQ m. 07866 366565 t. 01254 820092 e. info@pgb-arch.com		CLIENT Mr & Mrs S Smith PAPER SIZE A3 DATE June 2011	PROJECT Stonebridge Mill Kestor Lane Longridge PR3 3AD JOB NO. 2573 SCALE 1:100 DRAWING TITLE Plans as Existing Second Floor Plan DRAWING NO. 03 REVISION .

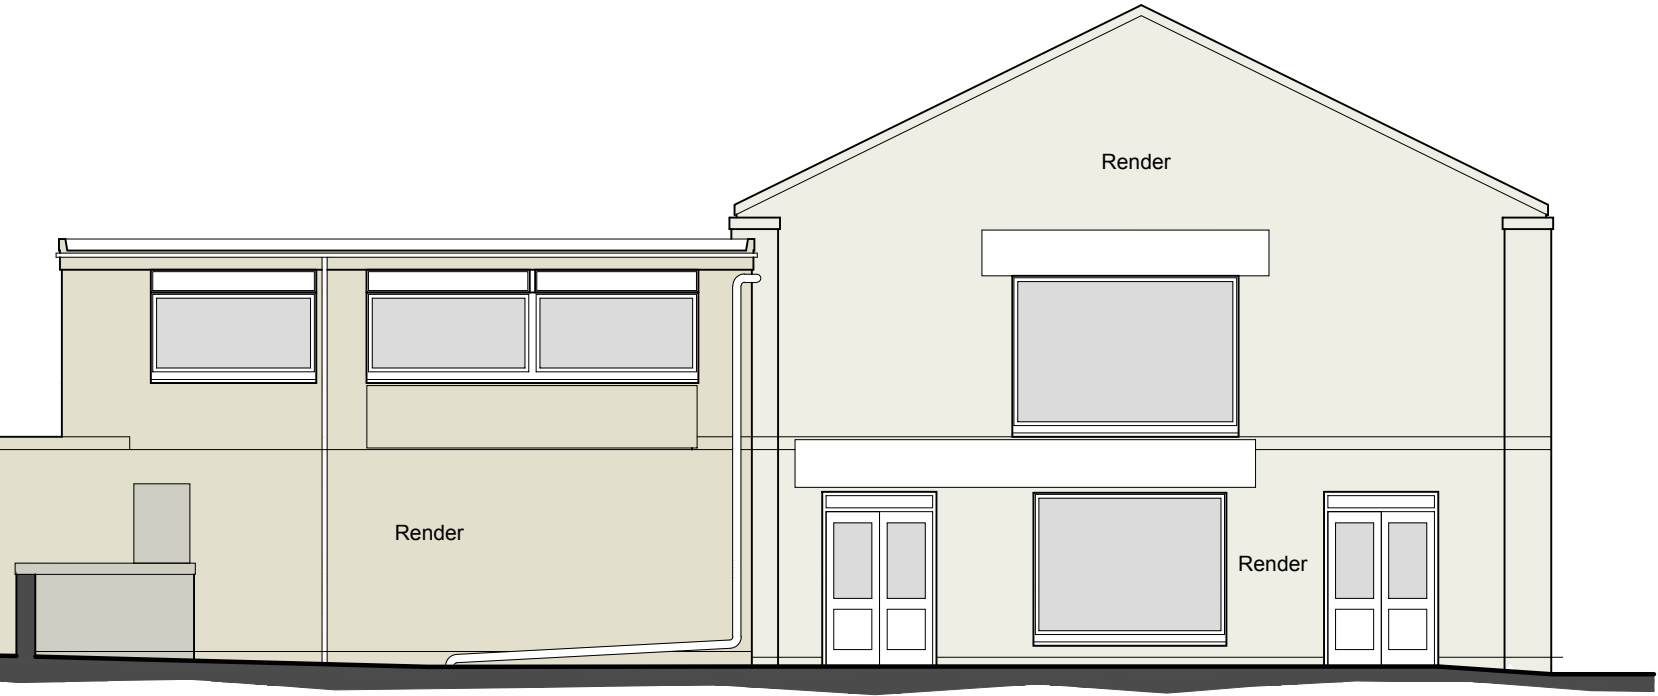


North Elevation

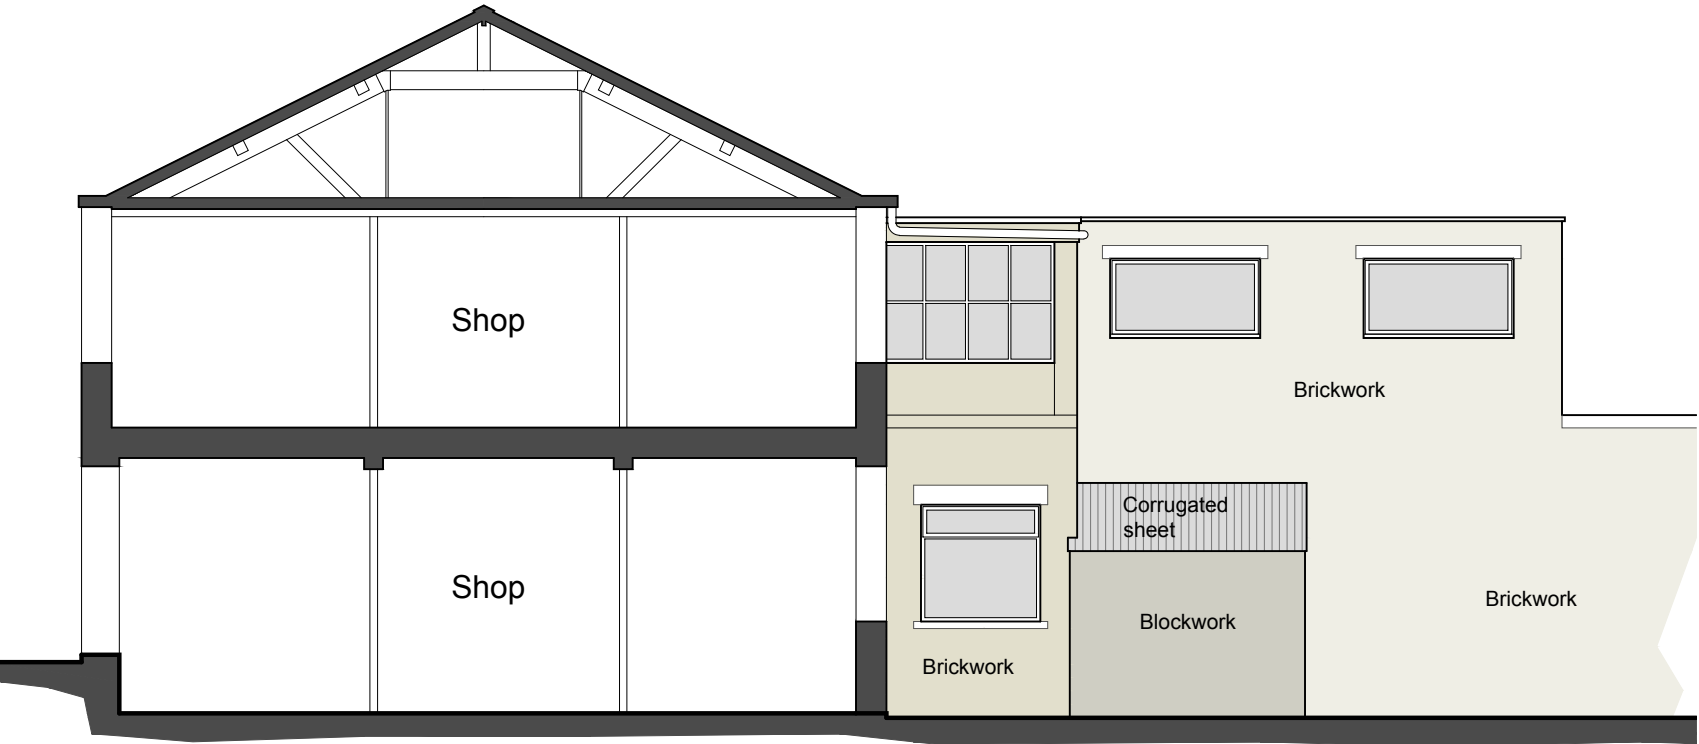


Sectional South Elevation



West Elevation

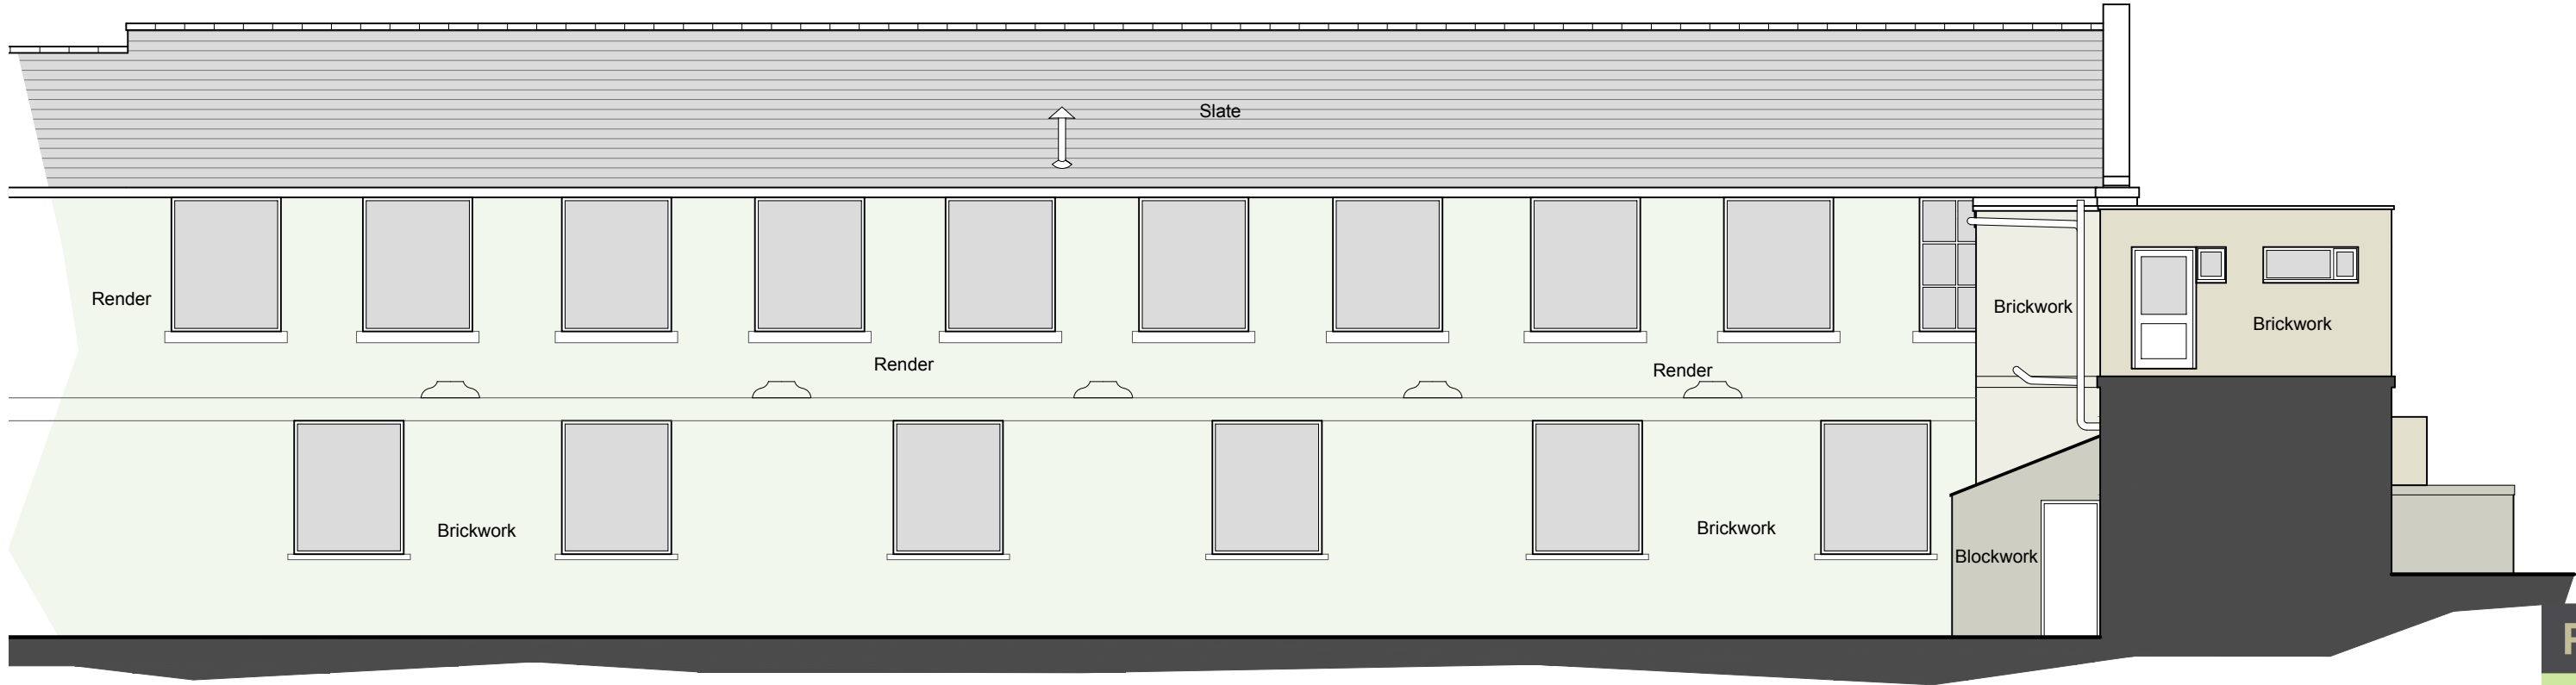

East Elevation

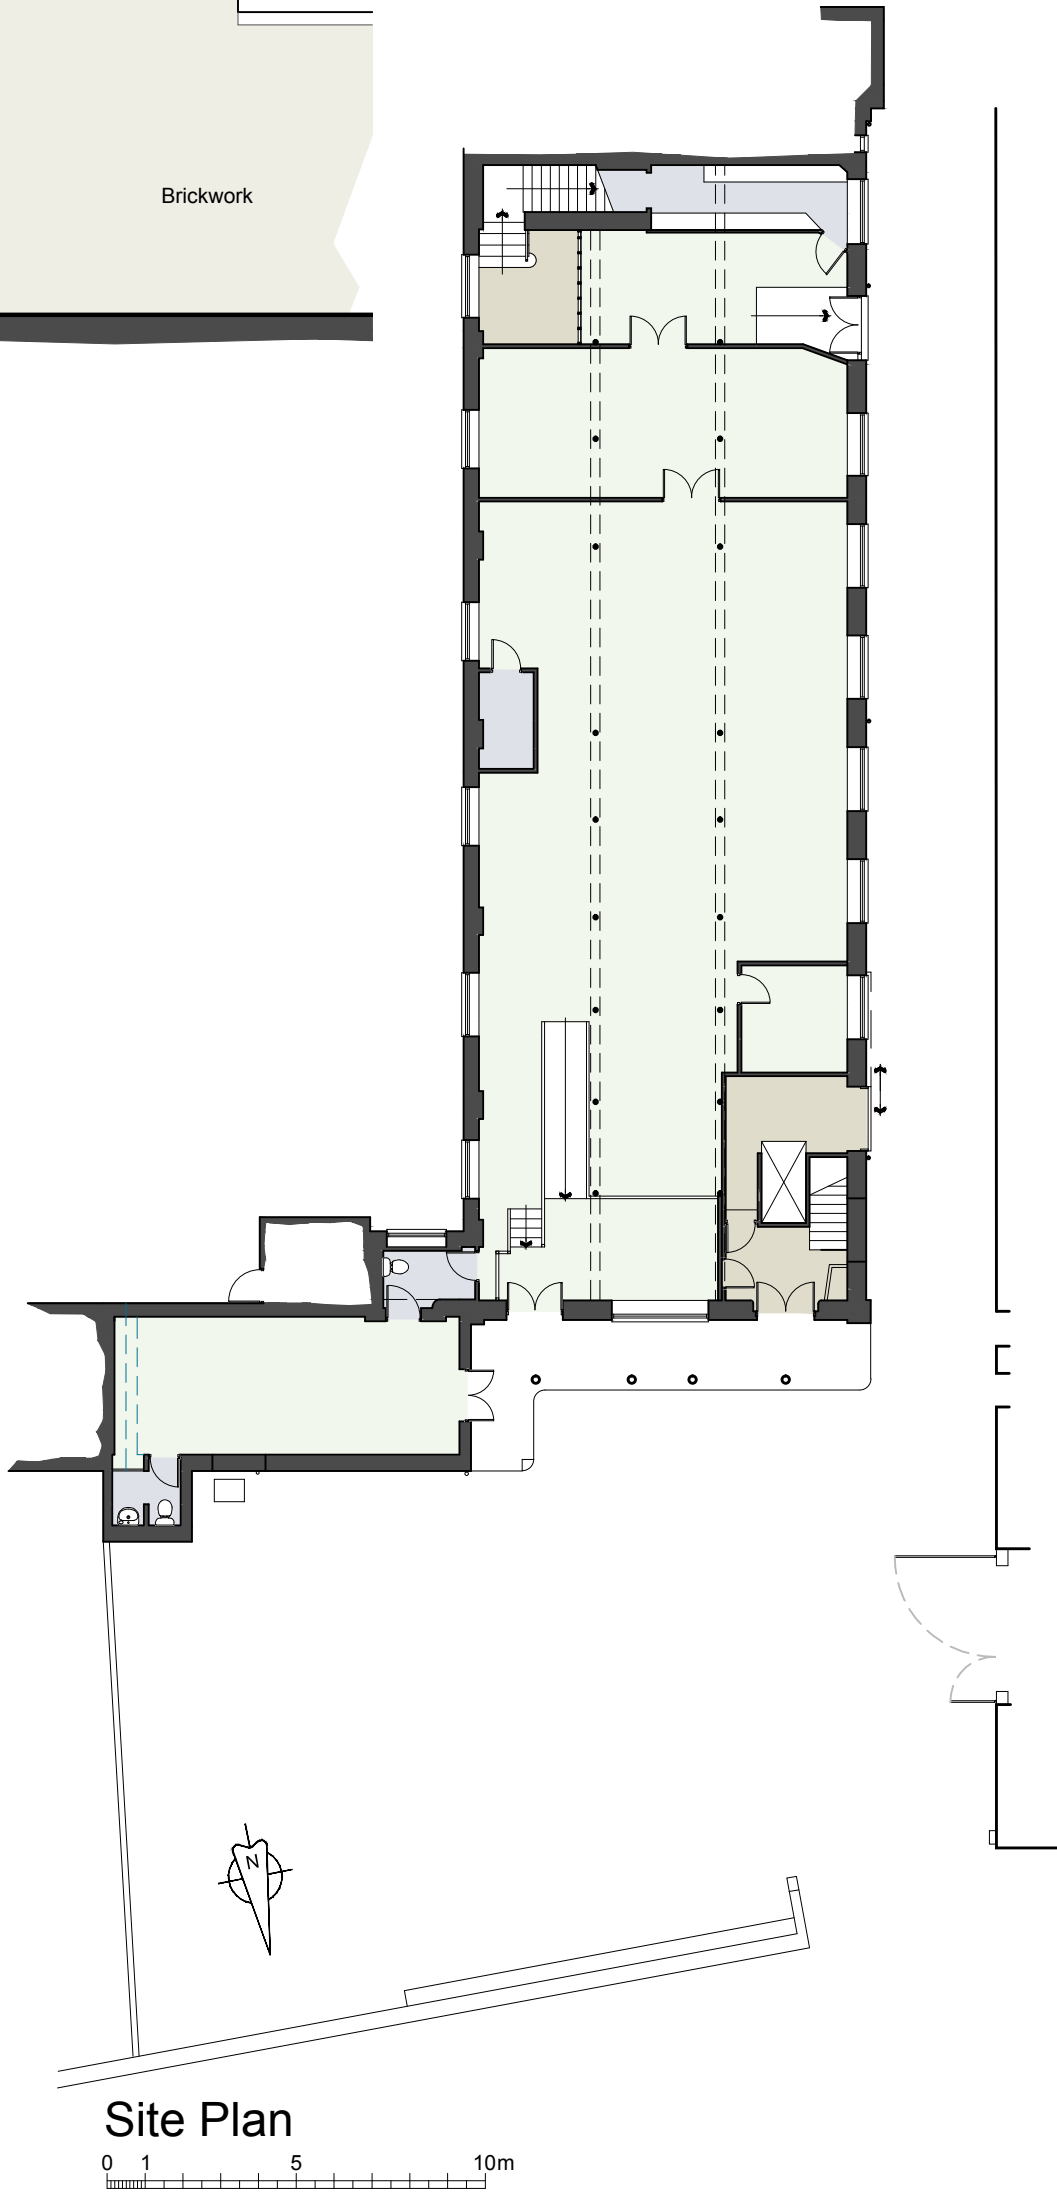

Site Plan